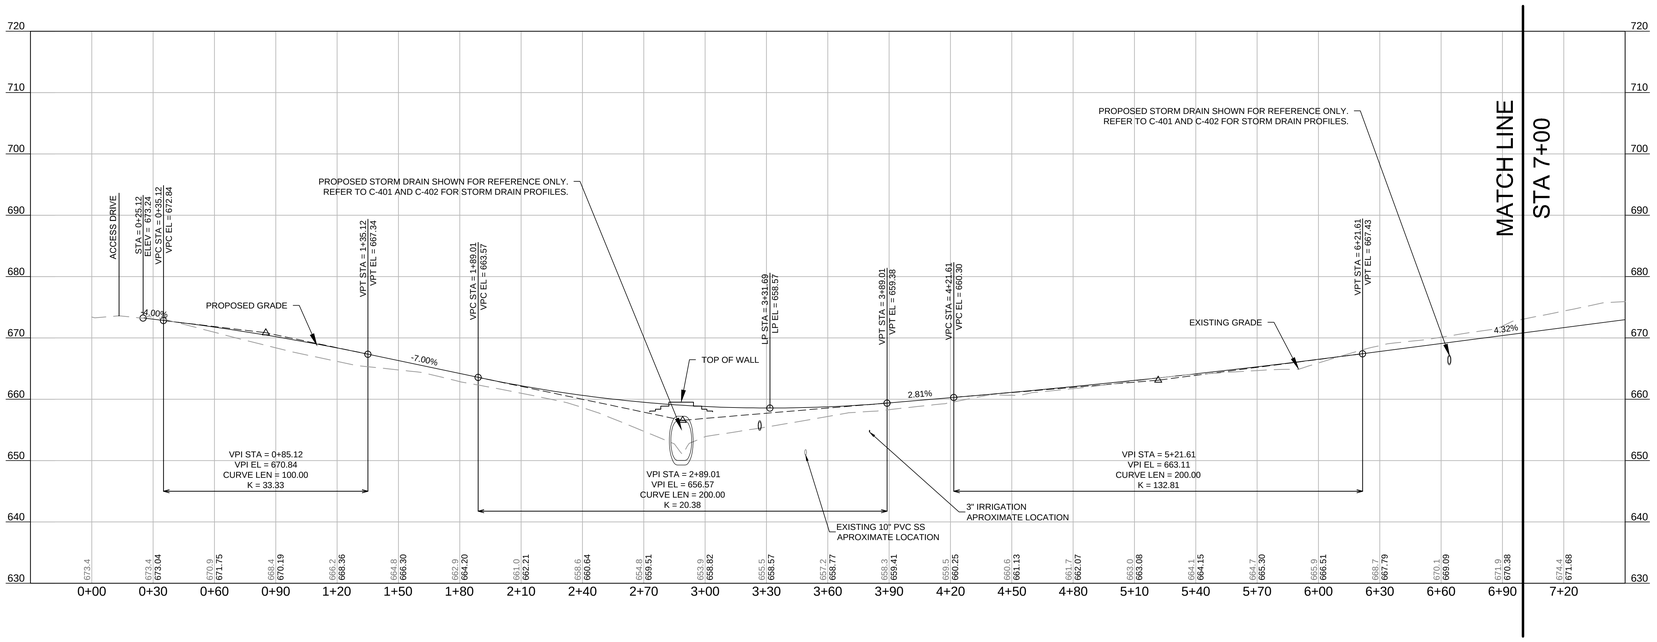

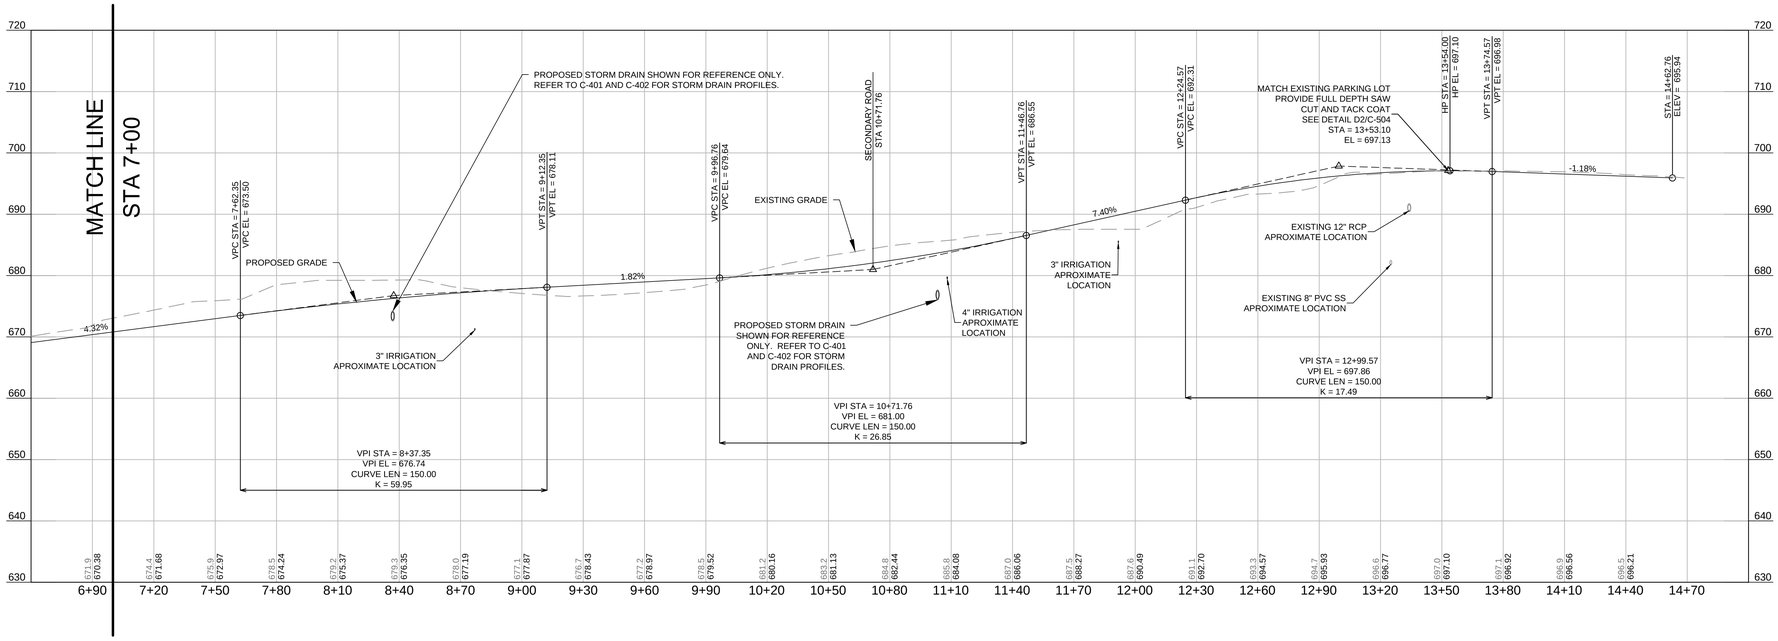

HORIZ. GRAPHIC SCALE: 1" = 30'
VERT. GRAPHIC SCALE: 1" = 10'

BID DOCUMENTS

Revisions	Date

CONSULTANTS:

Terracon
Consulting Engineers and Scientists
110 12th St. North
Birmingham, AL 35203
p (205) 942-1289
f (205) 443-5302

SHELKNORBERT SURVEYING COMPANY, P.A.

PEAKS TO PLAINS DESIGN
LANDSCAPE ARCHITECTURE PLANNING CIVIL ENGINEERING
404 NORTH 31ST STREET, SUITE 405
BILLINGS, MONTANA 59101
(406) 294-9499 - (406) 294-9670 FAX
WWW.PEAKSTOPLAINS.COM

Aqua Engineering Inc.
Innovative Water Solutions
375 E. Horsetooth Road, Building 3-30
Fort Collins, CO 80525-3196
970.229.9666 office
970.226.2800 fax
www.aquaengineering.com

3202 West Main
Suite C
Rapid City, South Dakota 57702
phone:605.343.9606 fax:605.341.7365
Albertson Engineering Inc.

REGISTERED PROFESSIONAL ENGINEER
REG. NO. 12448
CASSANDRA L. ZWART
SOUTH DAKOTA
7/22/16

ARCHITECT/ENGINEERS:

FOURFRONT DESIGN INC
517 7th street
rapid city sd 57701
p 605.342.9470
f 605.342.2377
www.4front.biz

Drawing Title: ROAD PROFILE - PRIMARY ROAD

Approved Project Director:

Project Title: SALISBURY NATIONAL CEMETERY GRAVESITE EXPANSION

Location: SALISBURY NATIONAL CEMETERY SALISBURY, NC

Date: 7/22/16 | Checked: CZ | Drawn: JM

Project Number: 876CM3021

Building Number: N/A

Drawing Number: C-203

Dwg. 13 of 63

NCA DESIGN AND CONSTRUCTION SERVICE

Department of Veterans Affairs

VA FORM 08-6231

one eighth inch = one foot one quarter inch = one foot three eighths inch = one foot one half inch = one foot three quarters inch = one foot one inch = one foot one and one half inches = one foot three inches = one foot
VA NCA IDIQ \ 1696.044 Salisbury NC Gravesite Expansion \ Drawings \ Civil \ Sheet Files \ 876CM3021 - C-203-204.dwg 7-21-16 01:05:49 PM jmolloy