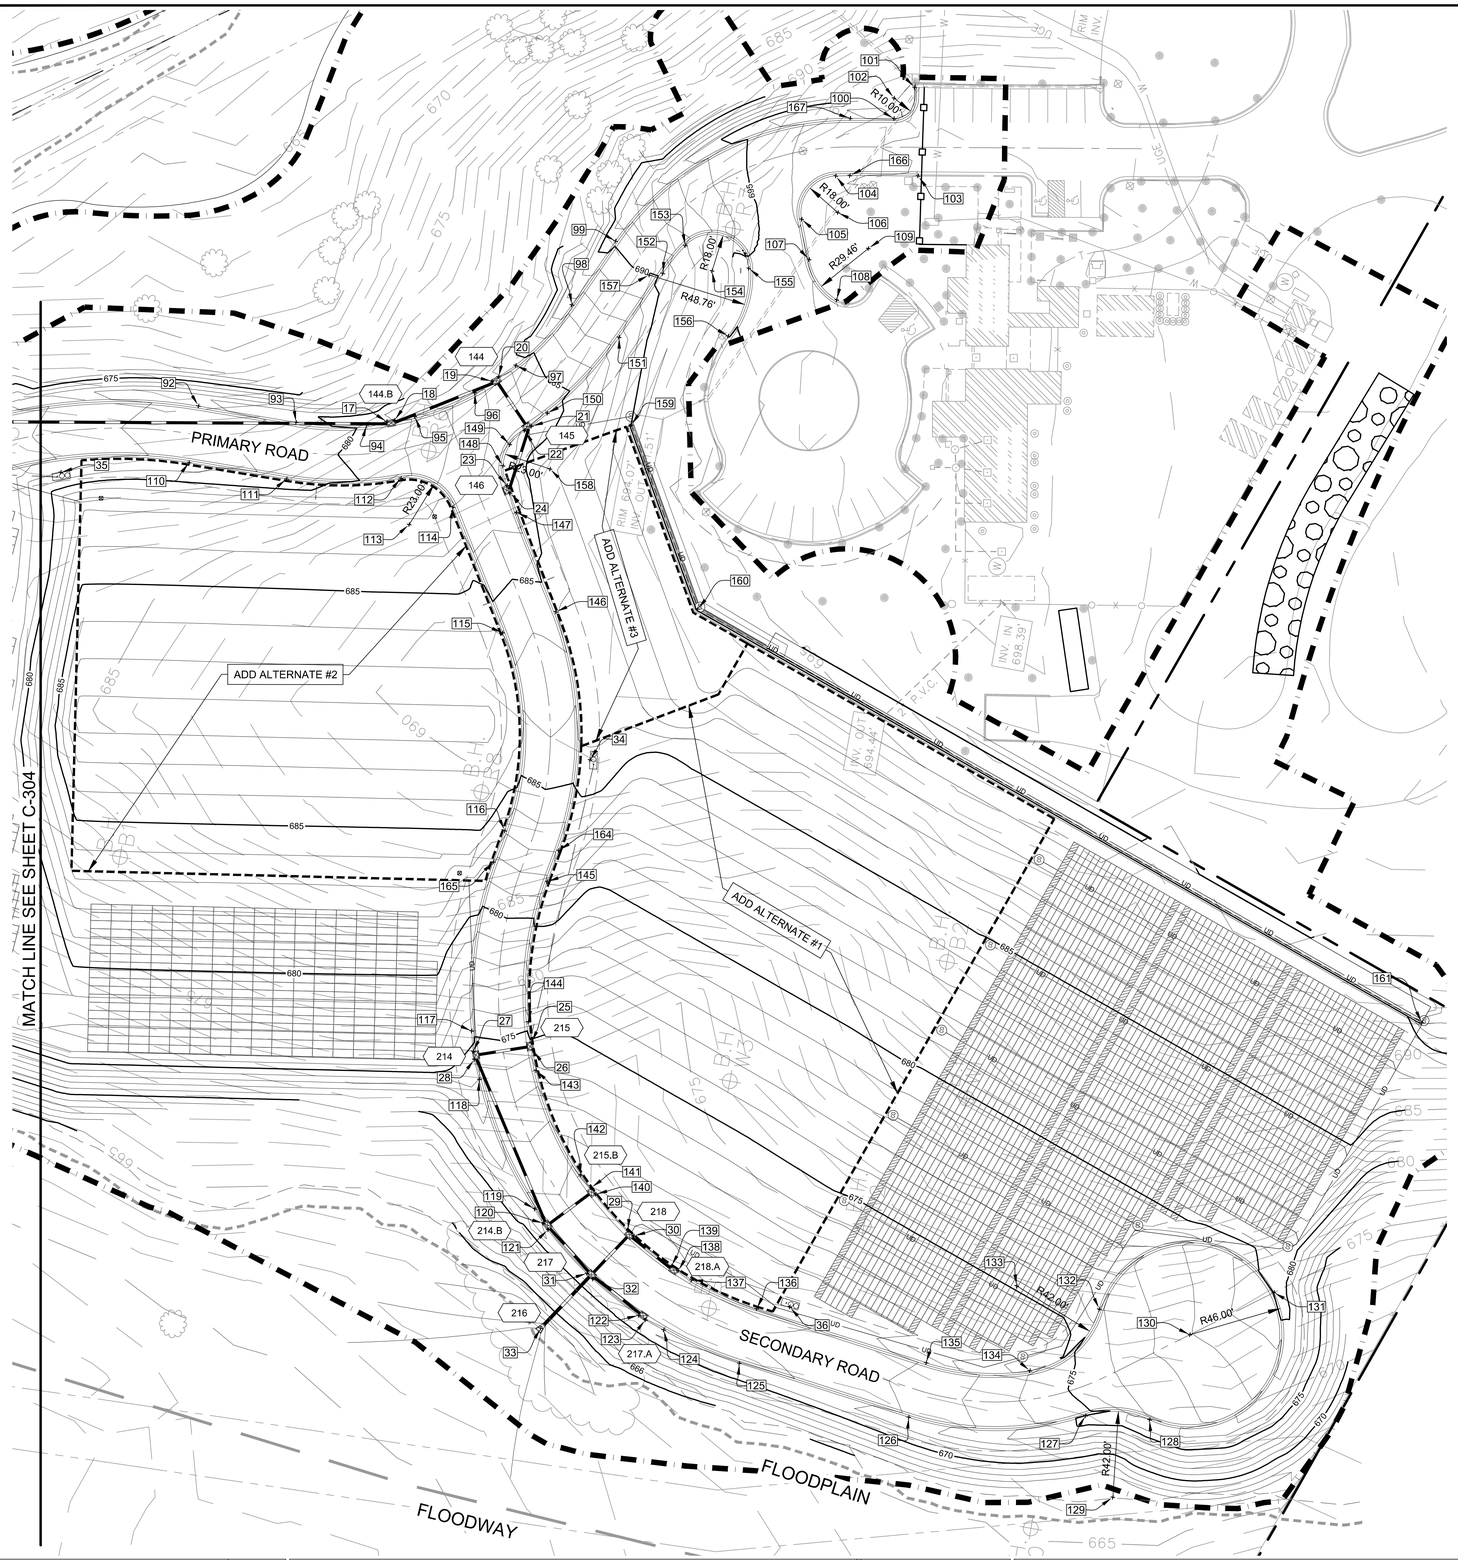

LEGEND

- CURB INLET
- UD — UNDERDRAIN
- STORM DRAIN PIPE
- PROJECT LIMITS
- FLOODPLAIN
- FLOODWAY
- 123 — STORM DRAIN STRUCTURE LABEL
- 10 — STAKEOUT POINT NUMBER

GENERAL NOTES

1. ROADWAY VERTICAL CURVE START AND END POINT LOCATIONS ARE NOT SHOWN. SEE PROFILE FOR VERTICAL CURVE INFORMATION.
2. THE LOCATION OF METAL EDGING AS SHOWN AND DESIGNATED ON THIS SHEET IS GIVEN TO BE USED AS A GUIDE IN THE FINAL LOCATION. STAKEOUT SHALL BE PROVIDED IN THE FIELD SHOWING INTENDED ROUTE OF THE METAL EDGING AND SHALL FOLLOW GENERAL LOCATION AS SHOWN ON THE PLANS AND AS APPROVED BY COTR PRIOR TO INSTALLATION.
3. THE CONTRACTOR SHALL CONTACT 'NC811' BY CALLING 811 OR 800-632-4949 A MINIMUM OF 72 HOURS PRIOR TO BEGINNING ANY WORK IN THE VICINITY OF EXISTING UTILITIES.
4. REFER TO C-401 AND C-402 FOR STORM DRAIN STRUCTURE INVERTS.

Stakeout Point Table				
Point #	Northing	Easting	Elevation	DESCRIPTION
17	706671.00	1556293.12	680.94	SD 144.B TBC
18	706667.24	1556294.51	681.09	SD 144.B TBC
19	706623.84	1556321.62	683.74	SD 144 TBC
20	706620.95	1556324.39	683.99	SD 144 TBC
21	706600.91	1556303.42	684.19	SD 145 TBC
22	706603.80	1556300.66	683.82	SD 145 TBC
23	706607.55	1556272.72	683.49	SD 146 TBC
24	706605.44	1556269.32	683.64	SD 146 TBC
25	706547.58	1556006.90	674.97	SD 215 TBC
26	706546.27	1556003.12	674.66	SD 215 TBC
27	706574.97	1555997.36	674.95	SD 214 TBC
28	706573.66	1555993.59	674.68	SD 214 TBC
29	706485.04	1555924.60	670.70	SD 218 TBC
30	706481.69	1555922.40	670.69	SD 218 TBC
31	706500.96	1555900.36	670.70	SD 217 TBC
32	706497.61	1555898.16	670.69	SD 217 TBC
33	706518.52	1555869.97	662.00	SD 216 INV
34	706543.88	1556147.78	685.95	WATER STATION CL
35	706823.46	1556240.51	677.76	WATER STATION CL
36	706400.51	1555901.72	671.35	WATER STATION CL

Stakeout Point Table				
Point #	Northing	Easting	Elevation	DESCRIPTION
92	706762.89	1556284.30	678.74	TBC PT
93	706714.51	1556284.89	679.62	TBC PC
94	706680.38	1556289.67	680.50	TBC BEGIN TAPER
95	706657.87	1556297.99	681.43	TBC END TAPER
96	706631.08	1556314.72	683.05	TBC BEGIN TAPER
97	706613.73	1556331.31	684.59	TBC END TAPER
98	706591.92	1556365.25	687.72	TBC PT
99	706576.41	1556399.75	690.52	TBC PT
100	706453.00	1556482.79	697.15	TBC PT
101	706445.76	1556499.57		TBC ME
102	706454.71	1556492.64		10' RP
103	706436.41	1556457.25		TBC ME
104	706476.03	1556450.17	696.79	TBC PCC
105	706488.71	1556426.33	696.38	TBC PT
106	706471.86	1556432.66		18' RP
107	706481.68	1556407.63	696.14	TBC PC
108	706464.86	1556390.59		TBC ME
109	706454.11	1556418.01		29.46' RP
110	706762.55	1556256.31	678.74	TBC PT
111	706714.17	1556256.89	679.62	TBC PC

Stakeout Point Table				
Point #	Northing	Easting	Elevation	DESCRIPTION
112	706659.23	1556267.07	680.93	TBC PCC
113	706651.26	1556245.49		23' RP
114	706631.71	1556257.61	683.41	TBC PT
115	706596.90	1556201.44	685.94	TBC PC
116	706578.76	1556106.32	683.45	TBC PT
117	706577.44	1556007.09	675.56	TBC BEGIN TAPER
118	706569.55	1555984.43	673.98	TBC END TAPER
119	706531.71	1555926.86	671.12	TBC BEGIN TAPER
120	706526.35	1555920.72	671.04	SD 214.B TBC
121	706523.43	1555917.99	670.97	SD 214.B TBC
122	706472.49	1555884.59	670.84	SD 217.A TBC
123	706468.82	1555882.99	670.87	SD 217.A TBC
124	706459.18	1555879.77	670.86	TBC END TAPER
125	706419.88	1555870.22	671.12	TBC PT
126	706333.65	1555858.89	672.45	TBC PC
127	706248.72	1555874.81	675.18	TBC PCC
128	706217.54	1555878.52	676.44	TBC PCC
129	706228.53	1555837.98		42' RP
130	706205.49	1555922.91		46' RP
131	706168.66	1555950.47	680.50	TBC

Stakeout Point Table				
Point #	Northing	Easting	Elevation	DESCRIPTION
132	706251.28	1555927.38	676.30	TBC PCC
133	706293.08	1555931.46		42' RP
134	706279.41	1555891.75	674.31	TBC PCC
135	706330.00	1555886.65	672.45	TBC PC
136	706416.22	1555897.98	671.12	TBC PT
137	706450.00	1555906.22	670.85	TBC END TAPER
138	706457.27	1555909.60	670.87	SD 218.A TBC
139	706460.94	1555911.19	670.84	SD 218.A TBC
140	706503.57	1555939.19	670.96	SD 215.B TBC
141	706506.49	1555941.93	671.04	SD 215.B TBC
142	706512.47	1555947.25	671.16	TBC BEGIN TAPER
143	706543.04	1555993.66	673.86	TBC END TAPER
144	706550.93	1556016.32	675.71	TBC BEGIN TAPER
145	706553.99	1556085.49	682.10	TBC PC
146	706573.08	1556216.15	685.94	TBC PC
147	706600.60	1556260.56	683.94	TBC END TAPER
148	706611.15	1556281.86	683.62	TBC BEGIN TAPER
149	706609.72	1556292.71	683.85	TBC END TAPER
150	706594.32	1556311.00	684.45	TBC BEGIN TAPER
151	706566.38	1556353.77	687.72	TBC PC

Stakeout Point Table				
Point #	Northing	Easting	Elevation	DESCRIPTION
152	706550.87	1556388.27	690.52	TBC PT
153	706542.44	1556403.63	691.91	TBC PCC
154	706527.40	1556393.73		18' RP
155	706509.95	1556398.15	695.50	TBC PCC
156	706514.04	1556363.75		TBC ME
157	706557.25	1556386.33		48.76' RP
158	706588.29	1556284.36		23' RP
164	706551.18	1556101.48	683.45	TBC PT
165	706581.57	1556090.31	682.10	TBC PC
166	706469.30	1556451.55	696.87	TBC PC
167	706474.07	1556479.14	696.87	TBC PC

TBC = TOP BACK OF CURB
FES = FLARED END SECTION
INV = INVERT
RP = RADIUS POINT
ME = MATCH EXISTING

NORTH

0 30 60

HORIZ. GRAPHIC SCALE: 1" = 30'

BID DOCUMENTS

Revisions:	Date

CONSULTANTS:

Terracon Consulting Engineers and Scientists, 110 12th St. North, Birmingham, AL 35203, p (205) 942-1289, f (205) 443-5302

Shelmerdine Surveying Company, P.A.

Peaks to Plains Design, Landscape Architecture Planning Civil Engineering, 404 North 31st Street, Suite 405, Billings, Montana 59101, (406) 254-9499 - (406) 294-9670 FAX, www.peakstoplains.com

Aqua Engineering Inc., Innovative Water Solutions, 575 E. Horsetooth Road, Building 2-20, Fort Collins, Colorado 80526-3166, 970.226.6689 office, 970.206.3660 fax, www.aquaengineering.com

Albertson Engineering Inc., 3202 West Main, Suite C, Rapid City, South Dakota 57702, phone 605.343.9606 fax 605.341.7395

REGISTERED PROFESSIONAL ENGINEER, CASSANDRA L. ZWART, REG. NO. 12448, SOUTH DAKOTA, 7/22/16

ARCHITECT/ENGINEERS:

FOURFRONT DESIGN INC, 517 7th street, rapid city sd 57701, p 605.342.9470, f 605.342.2377, www.4front.biz

Drawing Title	STAKEOUT PLAN - SOUTH
Approved Project Director	
Project Title	SALISBURY NATIONAL CEMETERY GRAVESITE EXPANSION
Location	SALISBURY NATIONAL CEMETERY SALISBURY, NC
Date	7/22/16
Checked	CZ
Drawn	JM
Project Number	876CM3021
Building Number	N/A
Drawing Number	C-305
Dwg.	20 of 63

NCA DESIGN AND CONSTRUCTION SERVICE

Department of Veterans Affairs

VA FORM 08-6231

one eighth inch = one foot 16 0 8 4 2 1 | one quarter inch = one foot 8 4 2 1 0 | three eighths inch = one foot 4 2 1 0 | one half inch = one foot 2 1 0 | one inch = one foot 1 0 | one and one half inches = one foot 0 1 | three inches = one foot 2 1 0
\\10-1696\VA NCA IDIQ\1696.044 Salisbury NC Gravesite Expansion\Drawings\Civil\Sheet Files\876CM3021 C-304 - C-305.dwg 7-21-16 01:08:17 PM jmolloy