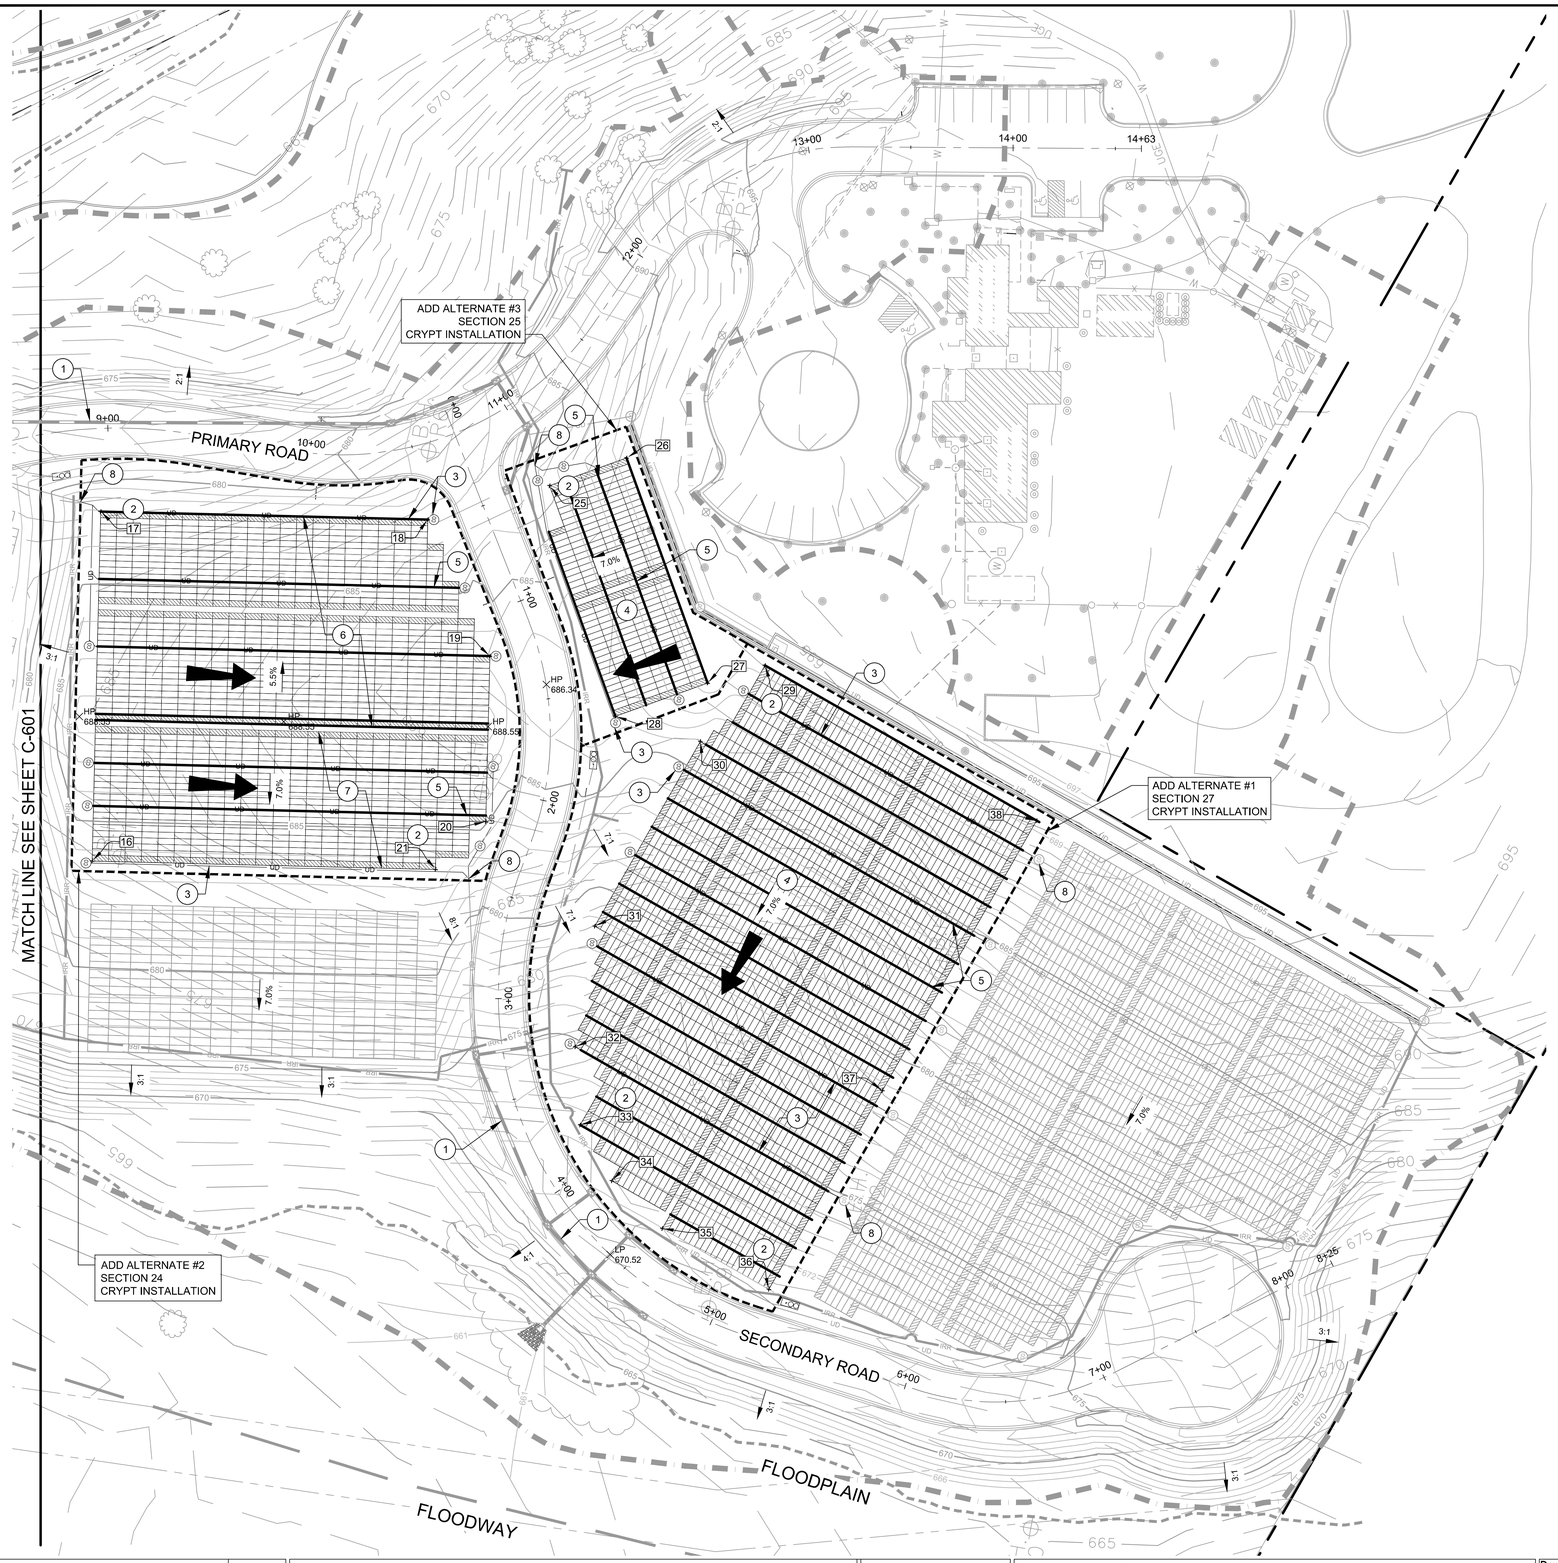

KEYNOTES

1. NEW STORM DRAINAGE SYSTEM, TYP. SEE SHEETS C-301 AND C-302 FOR LAYOUT DETAILS. SEE SHEETS C-401 AND C-402 FOR PROFILES.
2. NEW FINISHED GROUND ELEVATION, TYP.
3. NEW UNDERDRAIN PIPE SYSTEM. SEE C7/C-510 AND E7/C-510. PROVIDE PERFORATED PIPE WITHIN BEDDING STONE AND SOLID WALL PIPE OUTSIDE BEDDING STONE. CONNECT TO BASE BID UNDERDRAINAGE AS SHOWN.
4. PRE-PLACED CRYPTS, DOUBLE DEPTH. SEE C1/C-511.
5. REFER TO SHEET C-202 FOR LOCATION OF STEPS IN CRYPT LOCATIONS.
6. PRE-PLACED CRYPTS, DOUBLE DEPTH. SEE F1/C-511.
7. PRE-PLACED CRYPTS, DOUBLE DEPTH. SEE F6/C-511.
8. CONNECT TO BASE BID / EXISTING CLEAN OUT OR STUB FOR UNDERDRAIN CONNECTION.

LEGEND

- CURB INLET
- STORM DRAIN PIPE
- UD — UNDERDRAIN PIPE, ADD ALTERNATE CONSTRUCTION
- UD — UNDERDRAIN PIPE, BASE BID CONSTRUCTION
- IRR — IRRIGATION MAIN LINE, SHOWN FOR REFERENCE ONLY
- LOCATION OF STEP IN CRYPT PLACEMENT
- PROJECT LIMITS
- FLOODPLAIN
- FLOODWAY
- TRIBUTARY CENTERLINE
- 10 — STAKEOUT POINT NUMBER
- CO — CLEAN OUT, ADD ALTERNATE CONSTRUCTION
- CO — CLEAN OUT, BASE BID CONSTRUCTION
- OUTLET PROTECTION. REFER TO DETAILS B2/C-503.
- ARROW INDICATES FACING DIRECTION OF HEADSTONES

GENERAL NOTES

1. THE CONTRACTOR SHALL CONTACT 'NC811' BY CALLING 811 OR 800-632-4949 A MINIMUM OF 72 HOURS PRIOR TO BEGINNING ANY WORK IN THE VICINITY OF EXISTING UTILITIES.

Stakeout Point Table

Point #	Northing	Easting	Elevation	DESCRIPTION
16	706774.79	1556056.08	683.61	FG
17	706800.87	1556225.08	683.02	FG
18	706642.74	1556249.48	683.02	FG
19	706601.05	1556189.14	686.65	FG
20	706588.69	1556109.08	685.20	FG
21	706608.75	1556081.70	683.61	FG
25	706586.99	1556276.29	686.56	FG
26	706552.36	1556296.29	689.36	FG
27	706493.84	1556194.98	689.36	FG
28	706535.41	1556170.97	686.00	FG
29	706467.81	1556208.38	689.32	FG
30	706492.36	1556166.16	685.96	FG
31	706527.18	1556068.16	678.68	FG
32	706526.14	1556008.36	674.83	FG
33	706517.06	1555971.18	672.52	FG
34	706496.98	1555947.06	671.40	FG
35	706468.56	1555928.48	671.00	FG
36	706412.03	1555908.39	671.00	FG
37	706374.53	1556013.92	678.76	FG
38	706323.64	1556157.15	689.32	FG

NORTH

0 30 60

HORIZ. GRAPHIC SCALE: 1" = 30'

BID DOCUMENTS

Revisions:	Date

CONSULTANTS:

Terracon
Consulting Engineers and Scientists
110 12th St. North
Birmingham, AL 35203
p (205) 942-1289
f (205) 443-5302

SHULEMBERGER SURVEYING COMPANY, P.A.

PEAKS TO PLAINS DESIGN
LANDSCAPE ARCHITECTURE/PLANNING/CIVIL ENGINEERING
404 NORTH 31ST STREET, SUITE 405
BILLINGS, MONTANA 59101
(406) 294-9499 - (406) 294-9670 FAX
WWW.PEAKSTOPLAINS.COM

Aqua Engineering Inc.
Innovative Water Solutions
375 E. Horsetooth Road, Building 3-20
Fort Collins, CO 80525-3168
970.229.9688 office
970.226.9850 fax
www.aquaengineering.com

3202 West Main
Suite C
Rapid City, South Dakota 57702
phone:605.343.9606 fax:605.341.7305
Albertson Engineering Inc.

REGISTERED PROFESSIONAL ENGINEER
REG. NO. 12448
CASSANDRA L. ZWART
SOUTH DAKOTA
7/22/16

ARCHITECT/ENGINEERS:

FOURFRONT DESIGN INC
517 7th street
rapid city sd 57701
p 605.342.9470
f 605.342.2377
www.4front.biz

Drawing Title: ADD ALTERNATE PLAN - SOUTH

Approved Project Director:

Project Title: SALISBURY NATIONAL CEMETERY GRAVESITE EXPANSION

Location: SALISBURY NATIONAL CEMETERY SALISBURY, NC

Date: 7/22/16 | Checked: CZ | Drawn: JM

Project Number: 876CM3021

Building Number: N/A

Drawing Number: C-602

Dwg. 36 of 63

NCA DESIGN AND CONSTRUCTION SERVICE

Department of Veterans Affairs

VA FORM 08-6231

\\10-1696 VA NCA IDIQ\1696.044 Salisbury NC Gravesite Expansion\Drawings\Civil\Sheet Files\876CM3021-C-601-602.dwg 7-21-16 01:12:57 PM jmalloy