GRID MONUMENT COORDINATE TABLE

POINT #	NORTHING	EASTING	DESCRIPTION
1	707006.004	1556002.801	GRAVESITE GRID MONUMENT
2	77022.915	1556035.627	SECTION 23 MARKER
3	707001.994	1556058.658	GRAVESITE GRID MONUMENT
4	706946.159	1555998.504	GRAVESITE GRID MONUMENT
5	706942.148	1556054.361	GRAVESITE GRID MONUMENT
6	706937.851	1556114.207	GRAVESITE GRID MONUMENT
7	706886.313	1555994.207	GRAVESITE GRID MONUMENT
8	706882.302	1556050.064	GRAVESITE GRID MONUMENT
9	706878.005	1556109.910	GRAVESITE GRID MONUMENT
10	706873.708	1556169.756	GRAVESITE GRID MONUMENT
11	706869.984	1556221.622	GRAVESITE GRID MONUMENT
12	706826.467	1555989.911	GRAVESITE GRID MONUMENT
13	706822.456	1556045.767	GRAVESITE GRID MONUMENT
14	706818.159	1556105.613	GRAVESITE GRID MONUMENT
15	706813.862	1556165.459	GRAVESITE GRID MONUMENT
16	706841.359	1556229.332	SECTION 23 MARKER

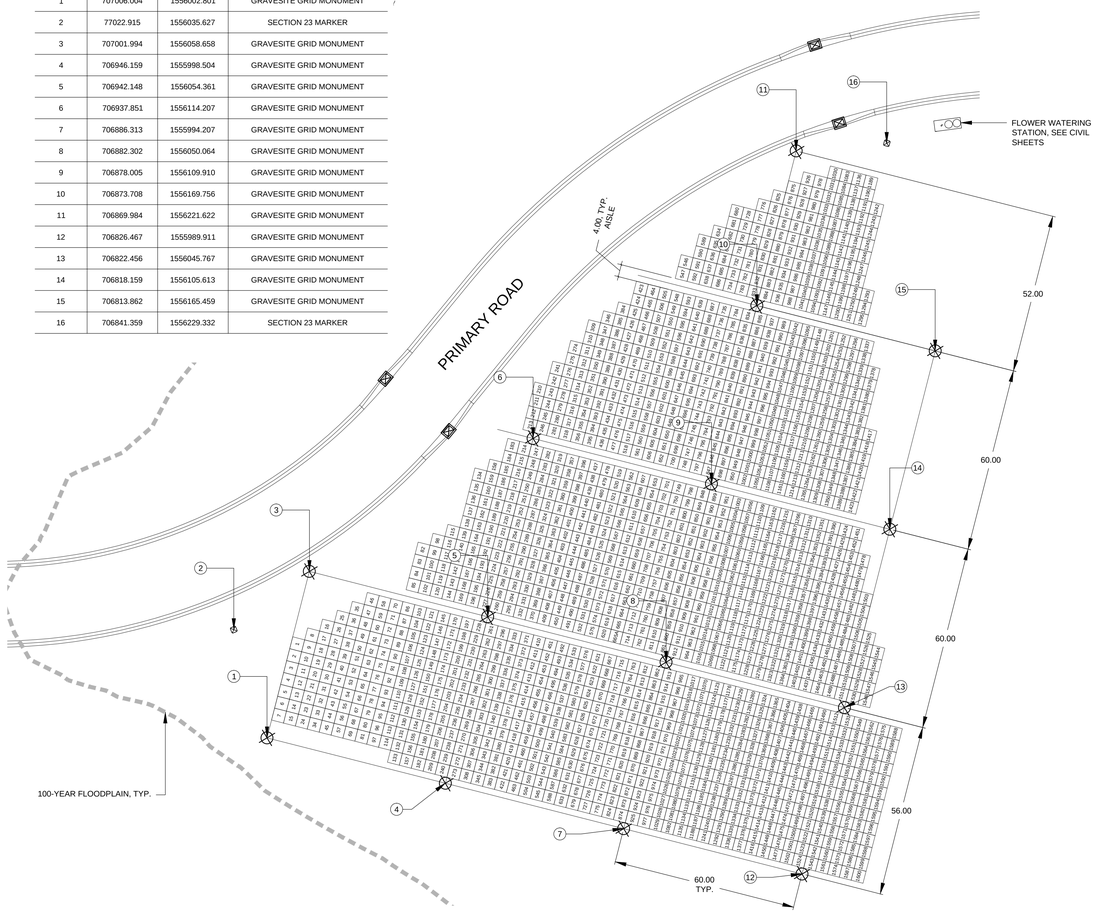

E1 / L-102 SECTION 23 LAYOUT & NUMBERING PLAN

SCALE: 1" = 20'

0 20 40 NORTH

GRID MONUMENT COORDINATE TABLE

POINT #	NORTHING	EASTING	DESCRIPTION
1	706584.804	1556083.882	GRAVESITE GRID MONUMENT
2	706596.912	1556082.014	SECTION 24 MARKER
3	706595.327	1556152.075	GRAVESITE GRID MONUMENT
4	706639.672	1556251.475	SECTION 24 MARKER
5	706679.681	1556069.242	GRAVESITE GRID MONUMENT
6	706690.204	1556137.435	GRAVESITE GRID MONUMENT
7	706698.897	1556193.768	GRAVESITE GRID MONUMENT
8	706706.217	1556241.207	GRAVESITE GRID MONUMENT
9	706774.558	1556054.602	GRAVESITE GRID MONUMENT
10	706785.081	1556122.795	GRAVESITE GRID MONUMENT
11	706793.774	1556179.128	GRAVESITE GRID MONUMENT
12	706801.094	1556226.567	GRAVESITE GRID MONUMENT
13	706801.856	1556231.508	SECTION 24 MARKER

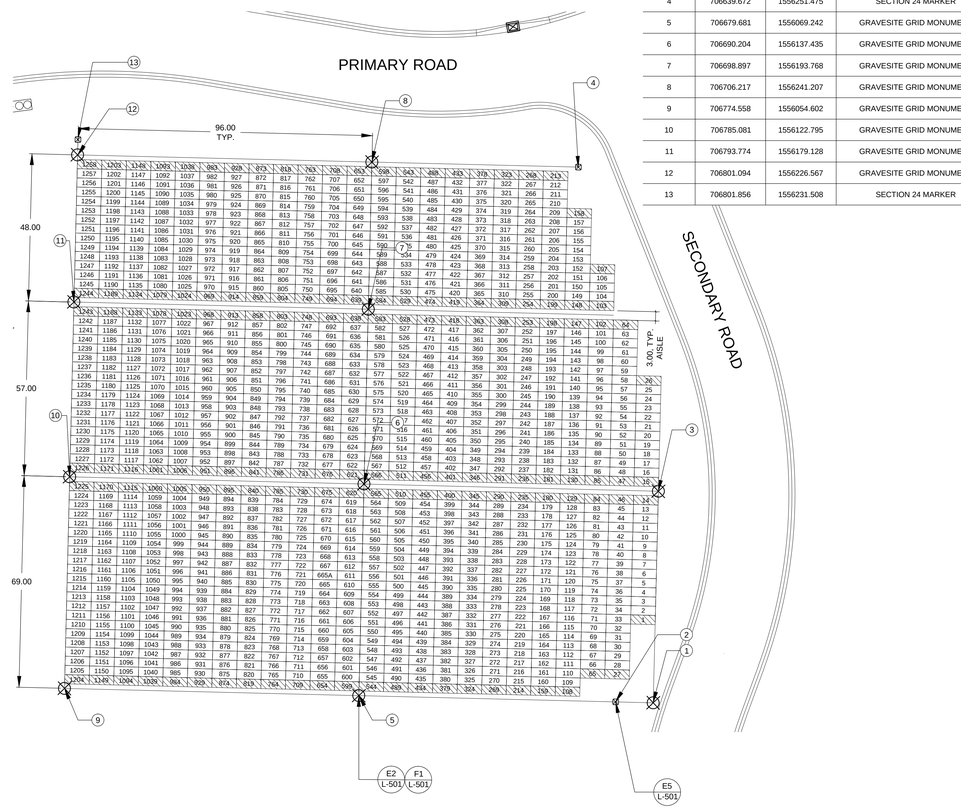

E6 / L-102 SECTION 24 (ADD ALTERNATE #2) LAYOUT & NUMBERING PLAN

SCALE: 1" = 20'

0 20 40 NORTH

BID DOCUMENTS

Revisions:	Date

CONSULTANTS:

Terracon — Consulting Engineers and Scientists; 110 12th St. North, Birmingham, AL 35203; p (205) 942-2282; f (205) 443-5302

Shilendrager Surveying Company, P.A.

PEAKS TO PLAINS DESIGN — LANDSCAPE ARCHITECTURE/PLANNING/CIVIL ENGINEERING; 404 NORTH 31ST STREET, SUITE 405; BILLINGS, MONTANA 59101; (406) 294-9499 - (406) 294-9470 FAX; WWW.PEAKSTOPLAINS.COM

Aqua Engineering Inc. — Innovative Water Solutions; 375 E. Horsetooth Road, Building 2-20; Fort Collins, CO 80525-3186; 970.226.9888 office; 970.226.9866 fax; www.aquaengineering.com

Albertson Engineering Inc. — 3202 West Main; Suite C; Rapid City, South Dakota 57702; phone:605.343.9606 fax:605.341.7395

JOANNE RIECK 9441 — STATE OF MONTANA — REGISTERED LANDSCAPE ARCHITECT

ARCHITECT/ENGINEERS:

FOURFRONT DESIGN INC. — 517 7th street; rapid city sd 57701; p 605.342.9470; f 605.342.2377; www.4front.biz

Drawing Title: SECTION 23 & SECTION 24 GRAVESITE LAYOUT & NUMBERING PLAN

Approved: Project Director

Project Title: SALISBURY NATIONAL CEMETERY GRAVESITE EXPANSION

Location: SALISBURY NATIONAL CEMETERY, SALISBURY, NC

Date	Checked	Drawn
07/22/16	JR	GL

Project Number: 876CM3021

Building Number: N/A

Drawing Number: L-102

Dwg. 38 of 63

NCA DESIGN AND CONSTRUCTION SERVICE

Department of Veterans Affairs

VA FORM 08-6231

Z:\Salisbury National Cemetery\CAD\876CM3021-LSHEETS.dwg 7-20-16 08:21:07 AM Gordon