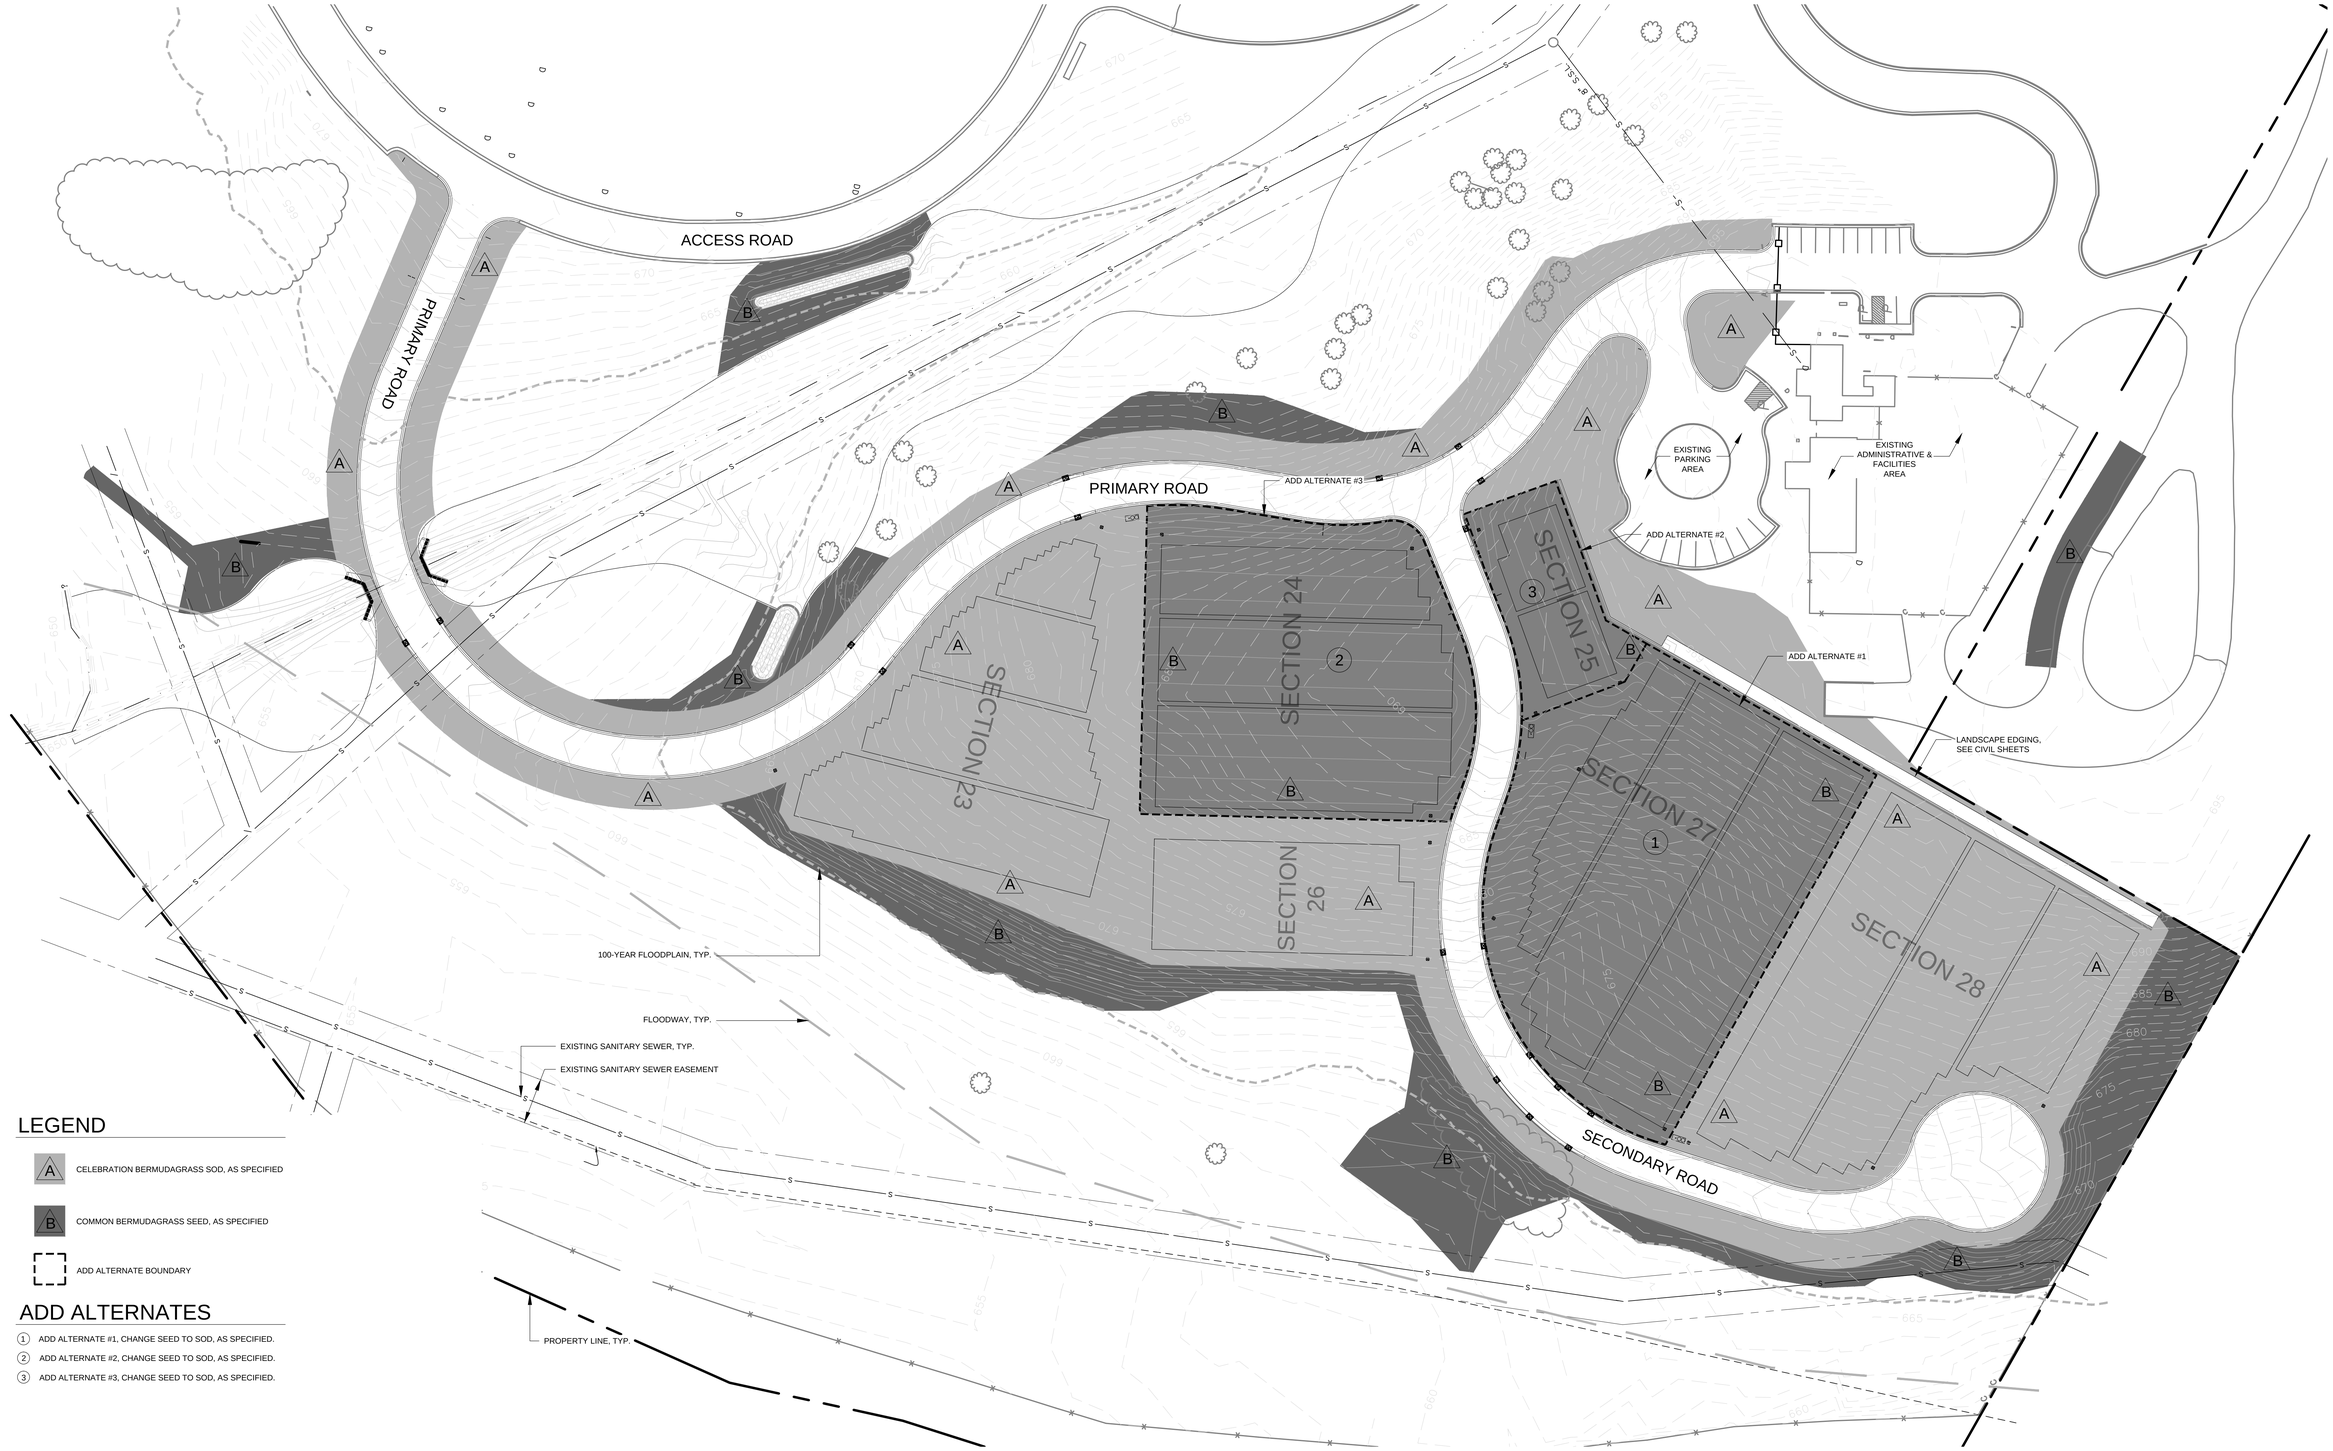

LEGEND

- A — CELEBRATION BERMUDAGRASS SOD, AS SPECIFIED
- B — COMMON BERMUDAGRASS SEED, AS SPECIFIED
- ADD ALTERNATE BOUNDARY

ADD ALTERNATES

1. ADD ALTERNATE #1, CHANGE SEED TO SOD, AS SPECIFIED.
2. ADD ALTERNATE #2, CHANGE SEED TO SOD, AS SPECIFIED.
3. ADD ALTERNATE #3, CHANGE SEED TO SOD, AS SPECIFIED.

F1
L-106

SOD & SEEDING PLAN
SCALE: 1" = 40'

BID DOCUMENTS

Revisions:	Date

CONSULTANTS:

Terracon
Consulting Engineers and Scientists
110 12th St. North
Birmingham, AL 35203
p (205) 942-1289
f (205) 443-5302

SHILLENBURGER SURVEYING COMPANY, P.A.

PEAKS TO PLAINS DESIGN
LANDSCAPE ARCHITECTURE/PLANNING/CIVIL ENGINEERING
404 NORTH 31ST STREET, SUITE 405
BILLINGS, MONTANA 59101
(406) 294-9499 - (406) 294-9470 FAX
WWW.PEAKSTOPLAINS.COM

Aqua Engineering Inc. Innovative Water Solutions
970 E. Horsetooth Road, Building 2-20
Fort Collins, CO 80525-3199
970.226.9888 office
970.226.3866 fax
www.aquaengineering.com

3202 West Main
Suite C
Rapid City, South Dakota 57702
phone:605.343.9606 fax:605.341.7395
Albertson Engineering Inc.

STATE OF MONTANA — JOANNE RIECK — 49411 — REGISTERED LANDSCAPE ARCHITECT

ARCHITECT/ENGINEERS:

FOURFRONT DESIGN INC.
517 7th street
rapid city sd 57701
p 605.342.9470
f 605.342.2377
www.4front.biz

Drawing Title: SOD & SEEDING PLAN
Approved: Project Director

Project Title: SALISBURY NATIONAL CEMETERY GRAVESITE EXPANSION
Location: SALISBURY NATIONAL CEMETERY SALISBURY, NC
Date: 07/22/16 | Checked: JR | Drawn: GL

Project Number: 876CM3021
Building Number: N/A
Drawing Number: L-106
Dwg. 42 of 63

NCA DESIGN AND CONSTRUCTION SERVICE
Department of Veterans Affairs

VA FORM 08-6231

Z:\Salisbury National Cemetery\CAD\876CM3021-LSHEETS.dwg 7-20-16 08:21:59 AM Gordon

one eighth inch = one foot | one quarter inch = one foot | three eighths inch = one foot | one half inch = one foot | three quarters inch = one foot | one inch = one foot | one and one half inches = one foot | three inches = one foot