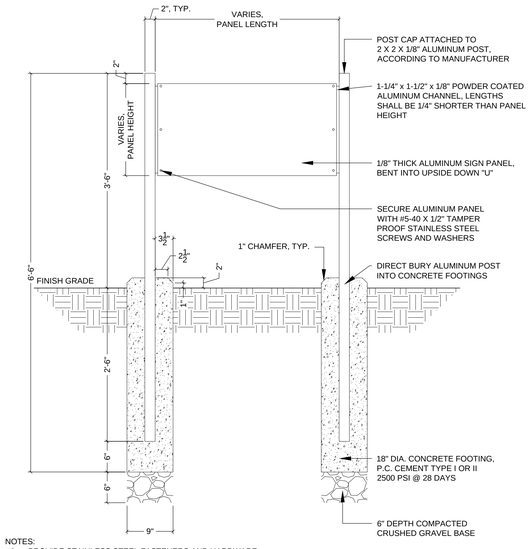

NOTES:
1. PROVIDE STAINLESS STEEL FASTENERS AND HARDWARE.
2. COVER ALL STAINLESS STEEL COMPONENTS WITH A POLYURETHANE COATING.
3. DEBUR & GRIND ALL SHARP EDGES.
4. POWDER COAT ALL COMPONENTS "WELLS FARGO BLACK" (MP26309)
5. APPLY BITUMINOUS PAINT OR ZINC CHROMATE COATING TO POSTS IN DIRECT CONTACT WITH CONCRETE.
6. SUBMIT SHOP DRAWINGS FOR ALL SIGNS & SIGN PANELS.

C1 / L-502 — TYPICAL SIGN POST AND FOOTING

SCALE: 1" = 1'-0"

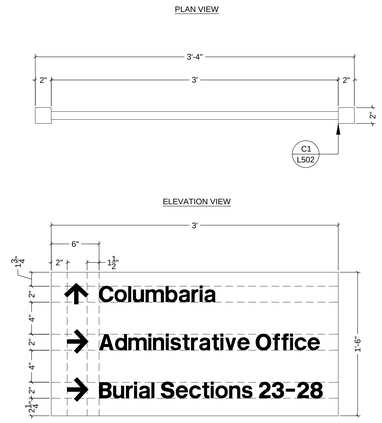

NOTES:
1. PANEL IS NATIONAL CEMETERY ADMINISTRATION SIGN NC-04.03A-m1.
2. SURFACE APPLIED LETTERS, NUMBERS AND GRAPHICS SHALL BE OF A PUBLISHED QUALITY AND QUALITY EQUAL TO "ENGINEERING GRADE 3M SCOTCHLITE VINYL."
3. FONT: OPTIMA BOLD
4. FONT COLOR: WHITE
5. FONT SIZE: 2"
6. ARROW SIZE IS ONE AND ONE HALF (1 1/2) TIMES THE CAPITAL LETTER HEIGHT.
7. PANEL COLOR: "WELLS FARGO BLACK" (MP26309)

C2 / L-502 — 3-LINE WAYFINDING SIGN LAYOUT & TEXT

NOT TO SCALE

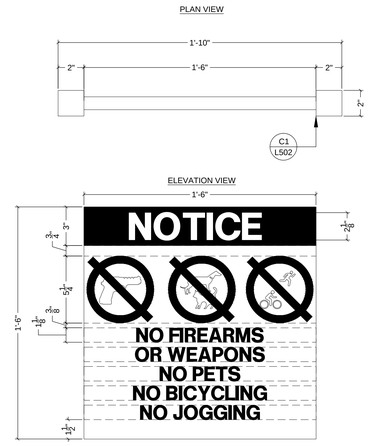

NOTES:
1. PANEL IS NATIONAL CEMETERY ADMINISTRATION SIGN NC-01.03D-m1.
2. SURFACE APPLIED LETTERS, NUMBERS AND GRAPHICS SHALL BE OF A PUBLISHED QUALITY AND QUALITY EQUAL TO "ENGINEERING GRADE 3M SCOTCHLITE VINYL."
3. FONT STYLE: OPTIMA BOLD
4. FONT COLOR: WHITE
5. FONT SIZE: 1-1/8"
6. REGULATORY TYPE SIZE: 2-1/8"
7. REGULATORY SYMBOLS HEIGHT: 5-1/4"
5. ARROW SIZE IS ONE AND ONE HALF (1 1/2) TIMES THE CAPITAL LETTER HEIGHT.
6. PANEL COLOR: "WELLS FARGO BLACK" (MP26309)
7. REGULATORY COLORS: "HANDICAPPED BLUE" (MP15085) & "OSHA RED" (MP55153).

C4 / L-502 — REGULATORY SIGN LAYOUT & TEXT

NOT TO SCALE

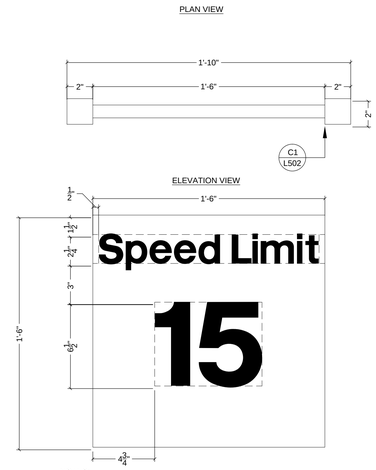

NOTES:
1. PANEL IS NATIONAL CEMETERY ADMINISTRATION SIGN NC-03.01F-m1.
2. SURFACE APPLIED LETTERS, NUMBERS AND GRAPHICS SHALL BE OF A PUBLISHED QUALITY AND QUALITY EQUAL TO "ENGINEERING GRADE 3M SCOTCHLITE VINYL."
3. FONT STYLE: OPTIMA BOLD
4. FONT COLOR: WHITE
5. FONT SIZE: 2-1/4" & 6-1/2"
6. PANEL COLOR: "WELLS FARGO BLACK" (MP26309)

C7 / L-502 — SPEED LIMIT SIGN LAYOUT & TEXT

NOT TO SCALE

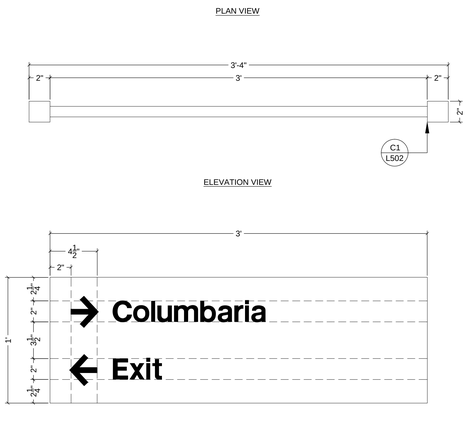

NOTES:
1. PANEL IS NATIONAL CEMETERY ADMINISTRATION SIGN NC-04.02B-m1.
2. SURFACE APPLIED LETTERS, NUMBERS AND GRAPHICS SHALL BE OF A PUBLISHED QUALITY AND QUALITY EQUAL TO "ENGINEERING GRADE 3M SCOTCHLITE VINYL."
3. FONT STYLE: OPTIMA BOLD
4. FONT COLOR: WHITE
5. FONT SIZE: 2"
6. ARROW SIZE IS ONE AND ONE HALF (1 1/2) TIMES THE CAPITAL LETTER HEIGHT.
7. PANEL COLOR: "WELLS FARGO BLACK" (MP26309)

F1 / L-502 — 2-LINE WAYFINDING SIGN (A) LAYOUT & TEXT

NOT TO SCALE

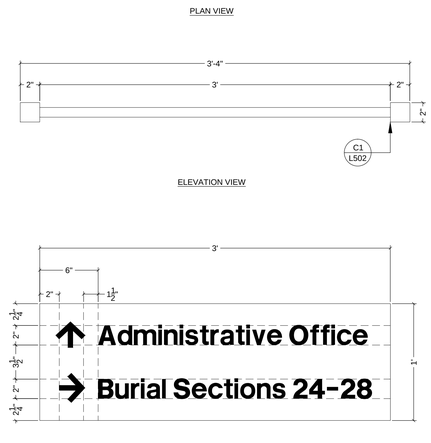

NOTES:
1. PANEL IS NATIONAL CEMETERY ADMINISTRATION SIGN NC-04.02B-m1.
2. SURFACE APPLIED LETTERS, NUMBERS AND GRAPHICS SHALL BE OF A PUBLISHED QUALITY AND QUALITY EQUAL TO "ENGINEERING GRADE 3M SCOTCHLITE VINYL."
3. FONT STYLE: OPTIMA BOLD
4. FONT COLOR: WHITE
5. FONT SIZE: 2"
6. ARROW SIZE IS ONE AND ONE HALF (1 1/2) TIMES THE CAPITAL LETTER HEIGHT.
7. PANEL COLOR: "WELLS FARGO BLACK" (MP26309)

F2 / L-502 — 2-LINE WAYFINDING SIGN (B) LAYOUT & TEXT

NOT TO SCALE

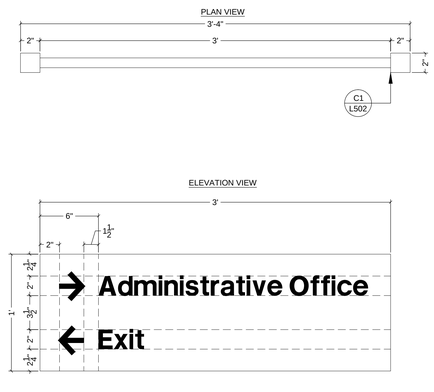

NOTES:
1. PANEL IS NATIONAL CEMETERY ADMINISTRATION SIGN NC-04.02B-m1.
2. SURFACE APPLIED LETTERS, NUMBERS AND GRAPHICS SHALL BE OF A PUBLISHED QUALITY AND QUALITY EQUAL TO "ENGINEERING GRADE 3M SCOTCHLITE VINYL."
3. FONT STYLE: OPTIMA BOLD
4. FONT COLOR: WHITE
5. FONT SIZE: 2"
6. ARROW SIZE IS ONE AND ONE HALF (1 1/2) TIMES THE CAPITAL LETTER HEIGHT.
7. PANEL COLOR: "WELLS FARGO BLACK" (MP26309)

F4 / L-502 — 2-LINE WAYFINDING SIGN (C) LAYOUT & TEXT

NOT TO SCALE

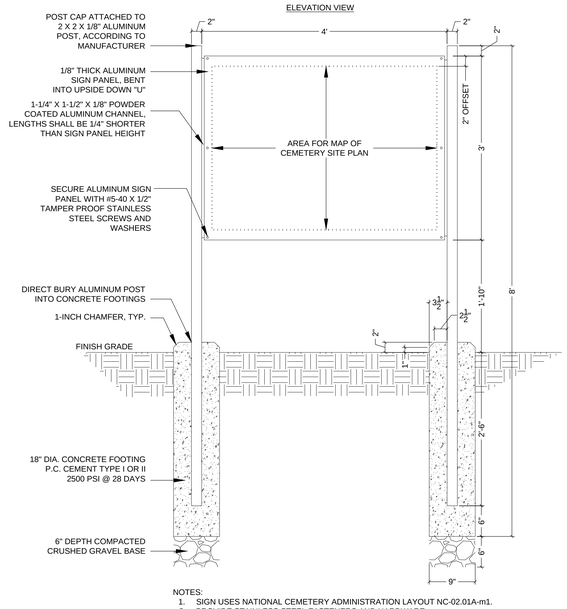

NOTES:
1. SIGN USES NATIONAL CEMETERY ADMINISTRATION LAYOUT NC-02.01A-m1.
2. PROVIDE STAINLESS STEEL FASTENERS AND HARDWARE.
3. COVER ALL STAINLESS STEEL COMPONENTS WITH A POLYURETHANE COATING.
4. DEBUR & GRIND ALL SHARP EDGES PRIOR TO POWDER COATING.
5. POWDER COAT ALL COMPONENTS "WELLS FARGO BLACK" (MP26309)
6. APPLY BITUMINOUS PAINT OR ZINC CHROMATE COATING TO POSTS IN DIRECT CONTACT WITH CONCRETE.

F7 / L-502 — HORIZONTAL ORIENTATION SIGN DETAIL

SCALE: 1" = 1'-0"

BID DOCUMENTS

Revisions	Date

CONSULTANTS:

Terracon — Consulting Engineers and Scientists, 110 12th St. North, Birmingham, AL 35203, p (205) 942-1289, f (205) 443-5302

Shilleabarger Surveying Company, P.A.

Peaks to Plains Design — Landscape Architecture/Planning/Civil Engineering, 404 NORTH 31ST STREET, SUITE 405, BILLINGS, MONTANA 59101, (406) 294-9499 - (406) 294-9670 FAX, WWW.PEAKSTOPLAINS.COM

Aqua Engineering Inc. — Innovative Water Solutions, 315 E. Horsebach Road, Building 2-20, Fort Collins, CO 80525-3198, 970.226.3860 office, 970.226.3866 fax, www.aquaengineering.com

Albertson Engineering Inc. — 3202 West Main, Suite C, Rapid City, South Dakota 57702, phone 605.343.9606 fax 605.343.7395

STATE OF MONTANA — GENE J. RIECK JR. — 1941-LA — LICENSED LANDSCAPE ARCHITECT

ARCHITECT/ENGINEERS:

FOURFRONT DESIGN INC — 517 7th street, rapid city sd 57701, p 605.342.9470, f 605.342.2377, www.4front.biz

Drawing Title: SIGNAGE DETAILS & PANEL LAYOUTS

Approved: Project Director

Project Title: SALISBURY NATIONAL CEMETERY GRAVESITE EXPANSION

Location: SALISBURY NATIONAL CEMETERY, SALISBURY, NC

Date	Checked	Drawn
07/22/16	JR	GL

Project Number: 876CM3021

Building Number: N/A

Drawing Number: L-502

Dwg. 49 of 63

NCA DESIGN AND CONSTRUCTION SERVICE

Department of Veterans Affairs

VA FORM 08-6231

Z:\Salisbury National Cemetery\CAD\876CM3021-LSHEETS.dwg 7-20-16 09:23:07 AM Gordon