Proposed Location

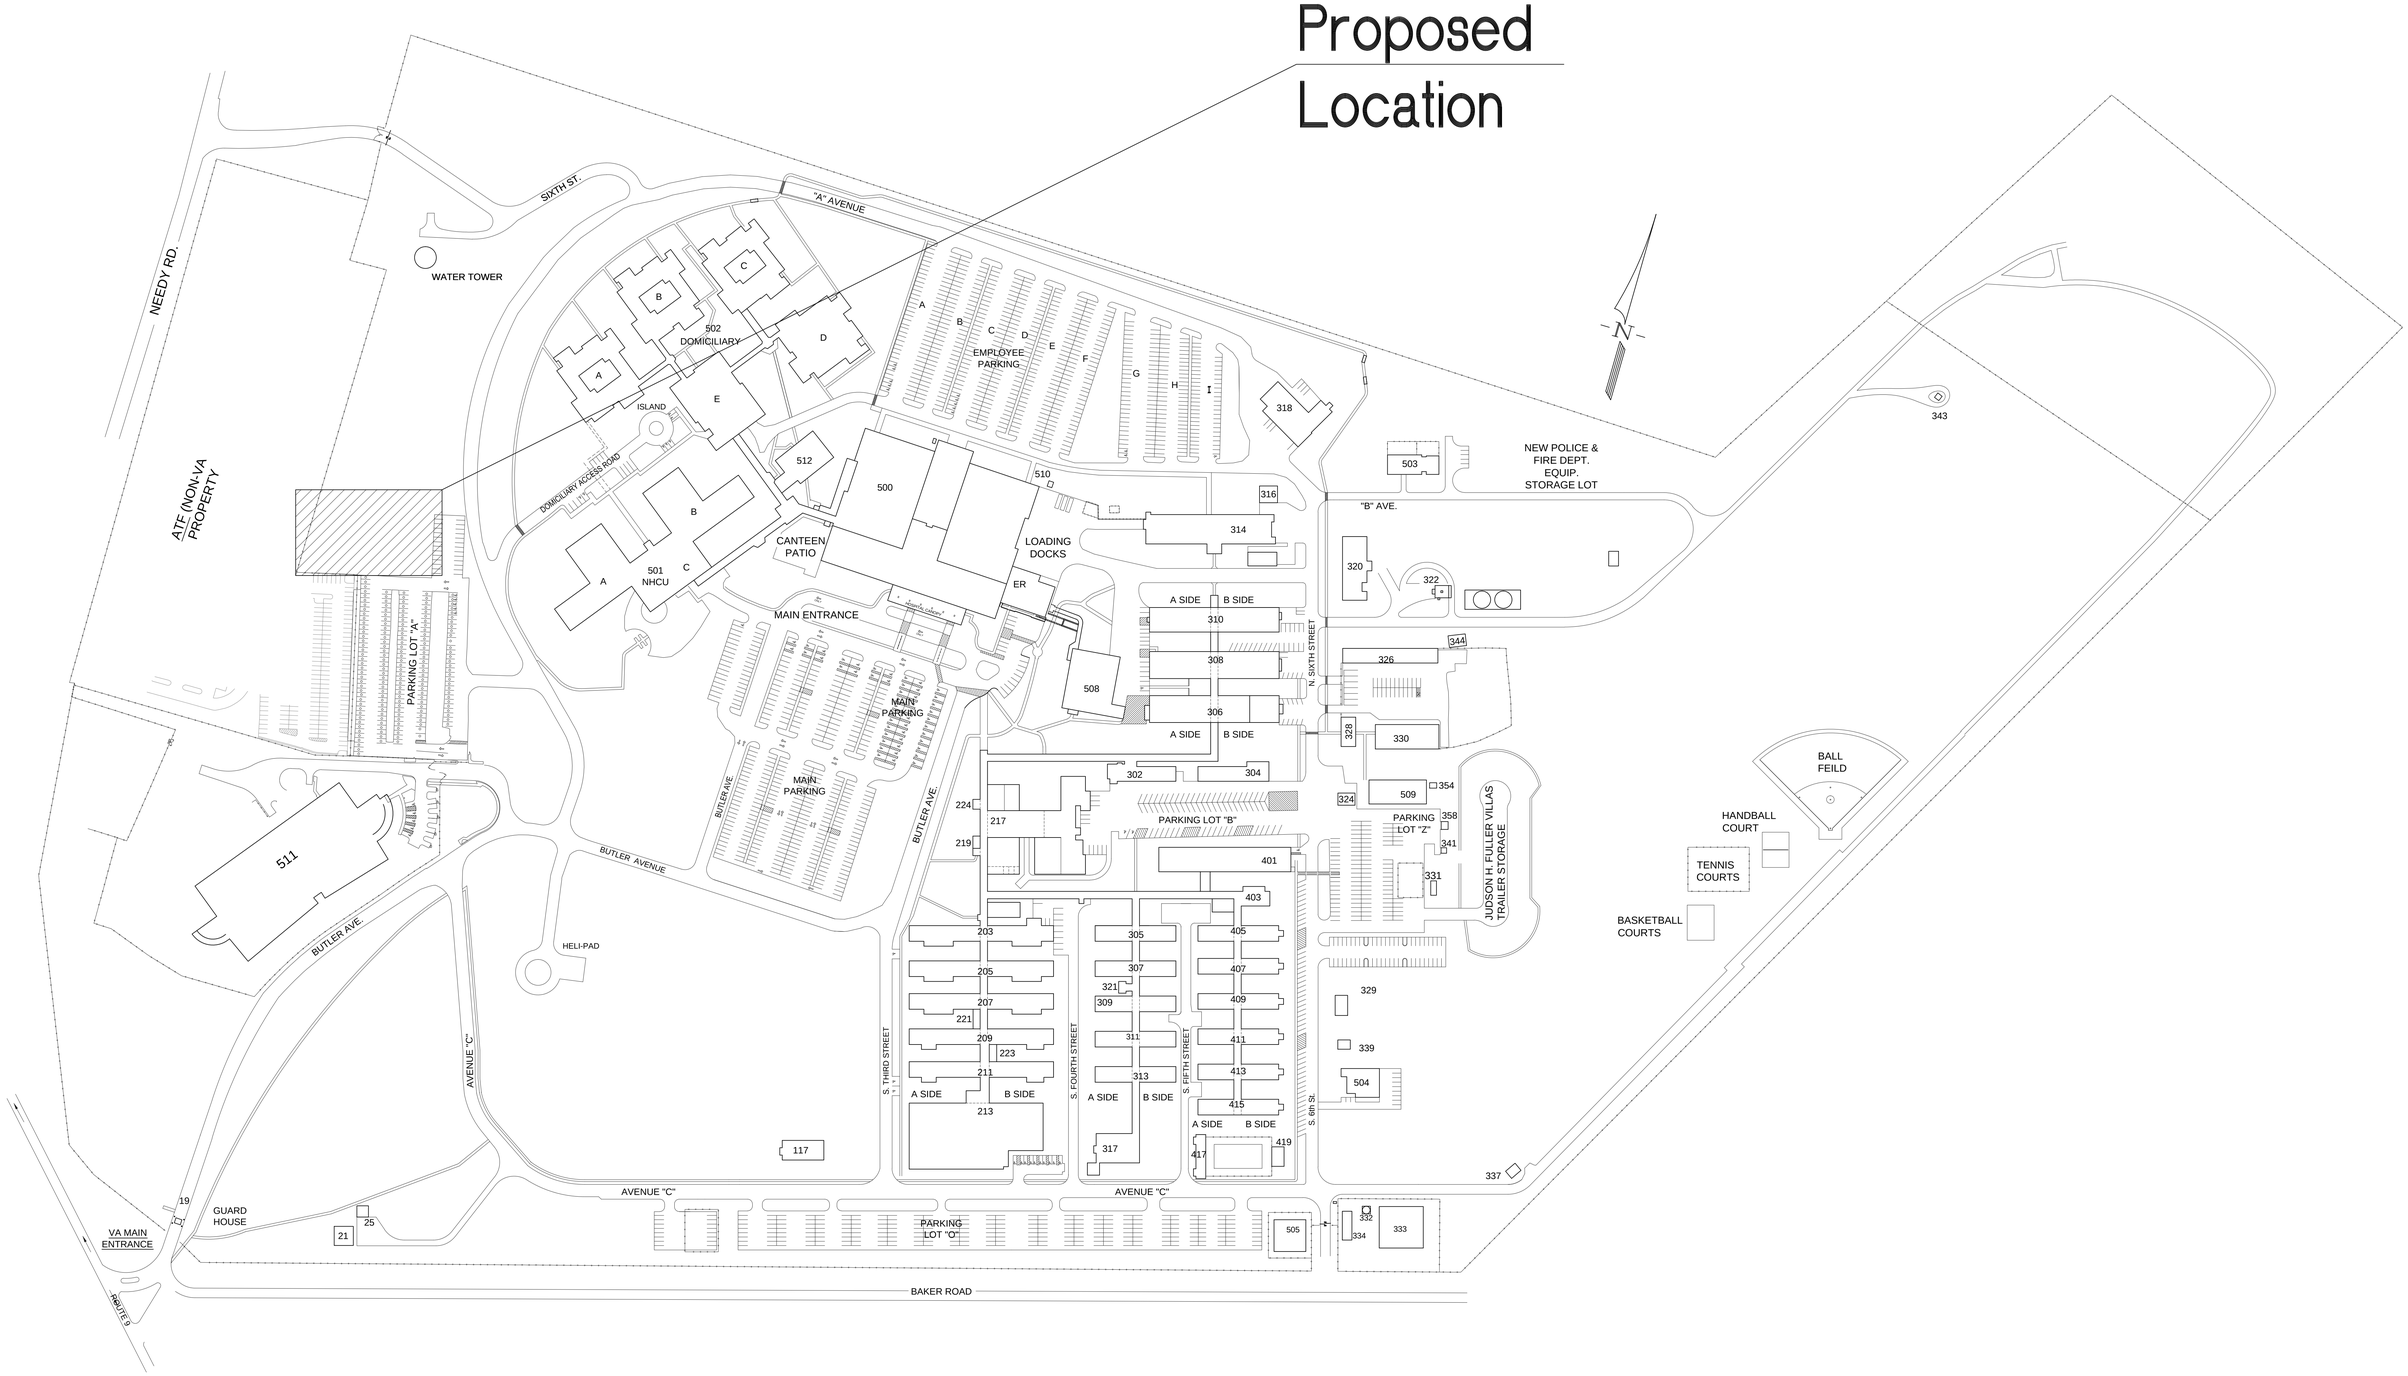

Revisions:	Date

CONSULTANTS:

ARCHITECT/ENGINEERS:

Drawing Title	Project Title	Project Number: –	Office of Construction and Facilities Management
		Building Number: SITE PLAN	
Approved: Project Director	Location: VAMC MARTINSBURG, WV	Drawing Number	Department of Veterans Affairs
	Date / Checked / Drawn	Dwg. of	

VA FORM 08-6231