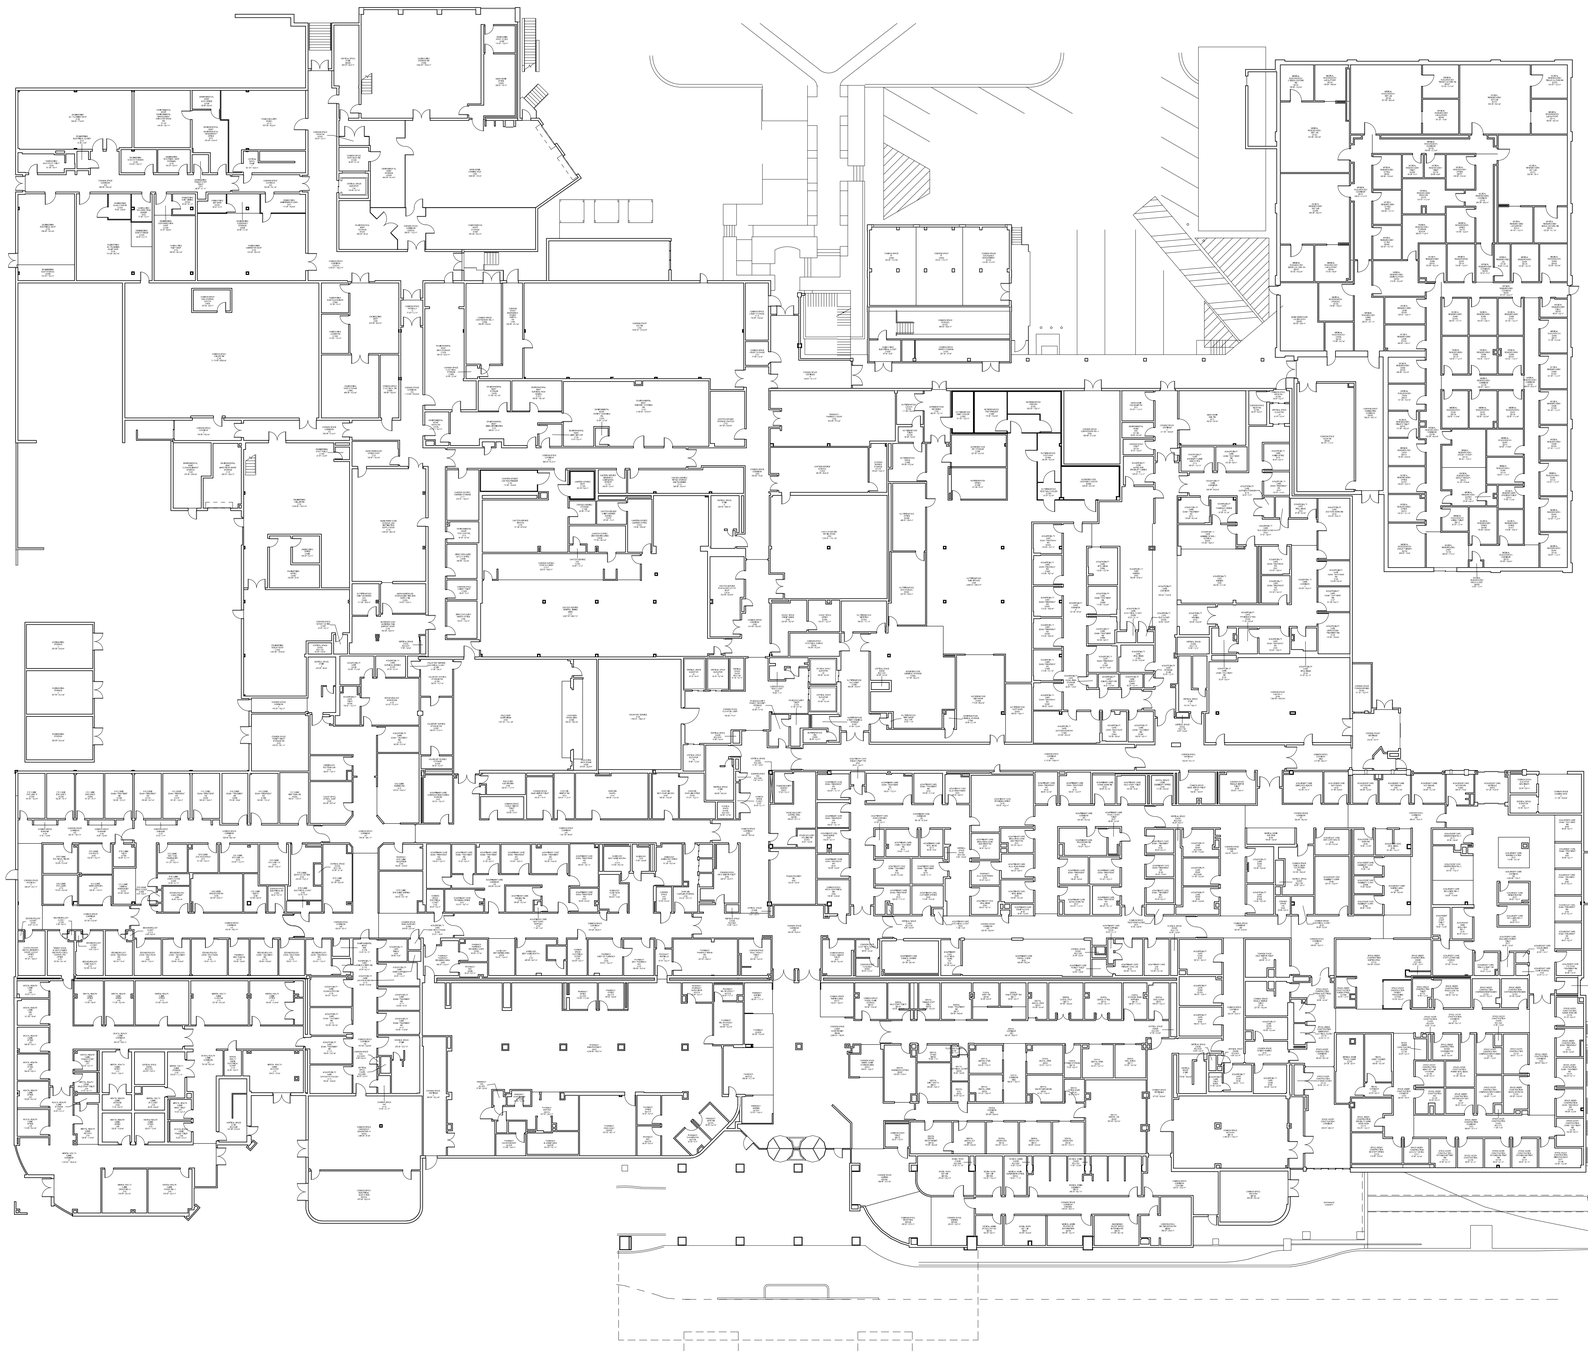

NORTH ARROW

SCALE: 3/64" = 1'-0"

Revisions:	**Date**	**CONSULTANT:** ..\RCC LOGO.PNG **Romanyk Consulting Corp.** www.romanykconsulting.com 3308 Preston Road, Suite 350-164, Plano, Texas 75093	**Drawing Title** LEVEL 01 - CAI DEPARTMENT FLOOR PLAN **Approved: Project Director** Lucas Miller **Submittal:** TO#4 - 2nd Quarter
			Project Title SPACE/FLOOR PLAN DRAWINGS & MASTER PLAN UPDATES **Location** Enter address here **Station/Location** CHARLESTON / **Date** 04/30/2016
			Project Number VA24714-F-2059 **Building Number** CHARLESTON VAMC **Drawing Number** FM01.05 2 of 7
			Office of Construction and Facilities Management ..\VA LOGO.jpg

VA FORM 08-6231 4/28/2016 11:07:59 AM