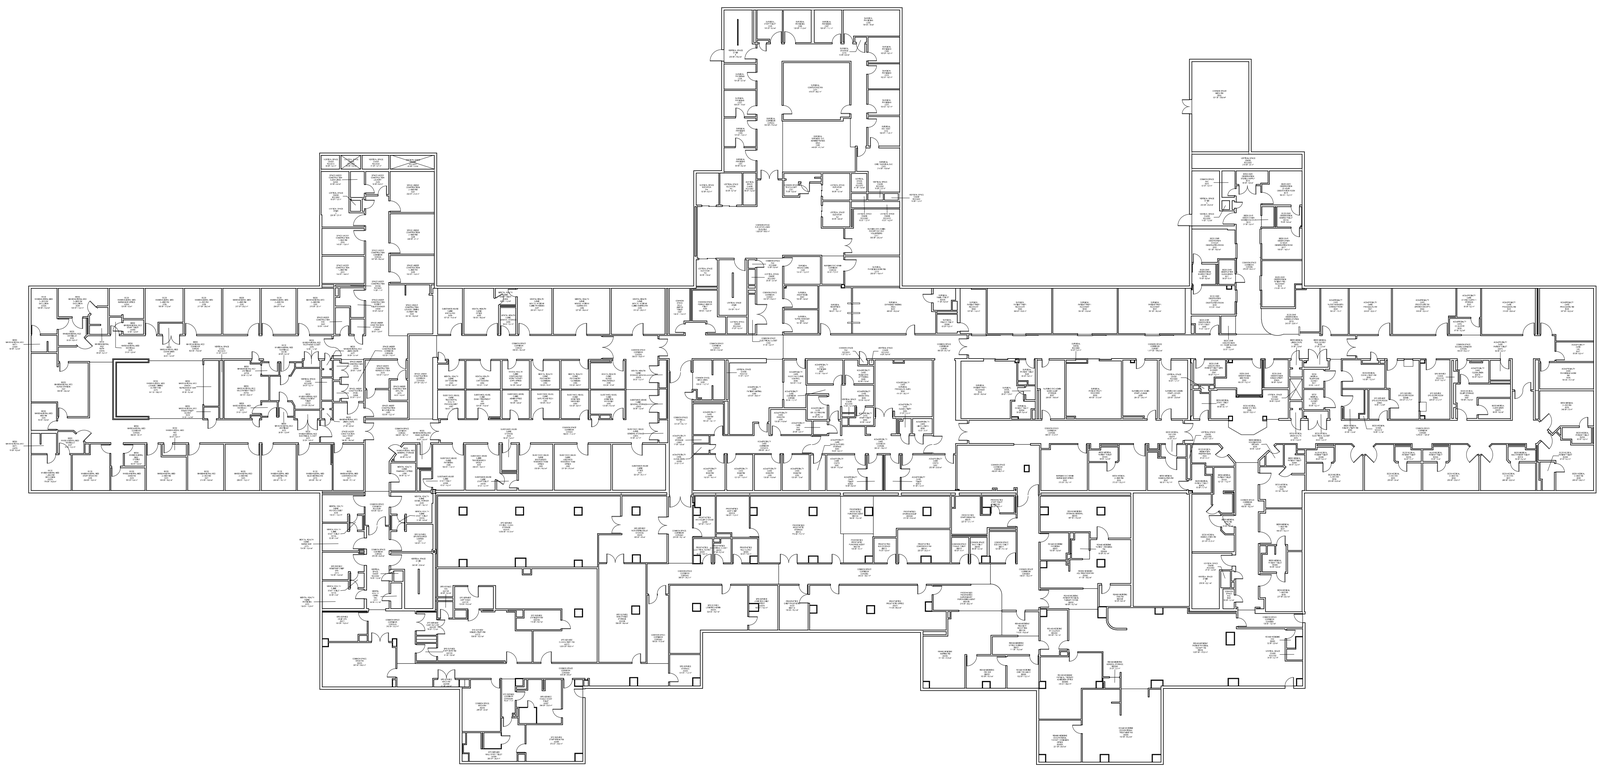

NORTH ARROW

SCALE: 3/64" = 1'-0"

three inches = one foot
one and one half inches = one foot
one inch = one foot
three quarters inch = one foot
one half inch = one foot
three eighths inch = one foot
one quarter inch = one foot
one eighth inch = one foot

Revisions:	Date

CONSULTANT:

..\RCC LOGO.PNG

Romanyk Consulting Corp. www.romanykconsulting.com
3308 Preston Road, Suite 350-164, Plano, Texas 75093

Drawing Title
LEVEL 03 - CAI DEPARTMENT FLOOR PLAN

Approved: Project Director
Lucas Miller

Submittal:
TO#4 - 2nd Quarter

Project Title
SPACE/FLOOR PLAN DRAWINGS & MASTER PLAN UPDATES

Location Enter address here

Station/Location
CHARLESTON

Date
04/30/2016

Project Number
VA24714-F-2059

Building Number
CHARLESTON VAMC

Drawing Number
FM01.07
4 of 7

Office of Construction and Facilities Management

..\VA LOGO.jpg