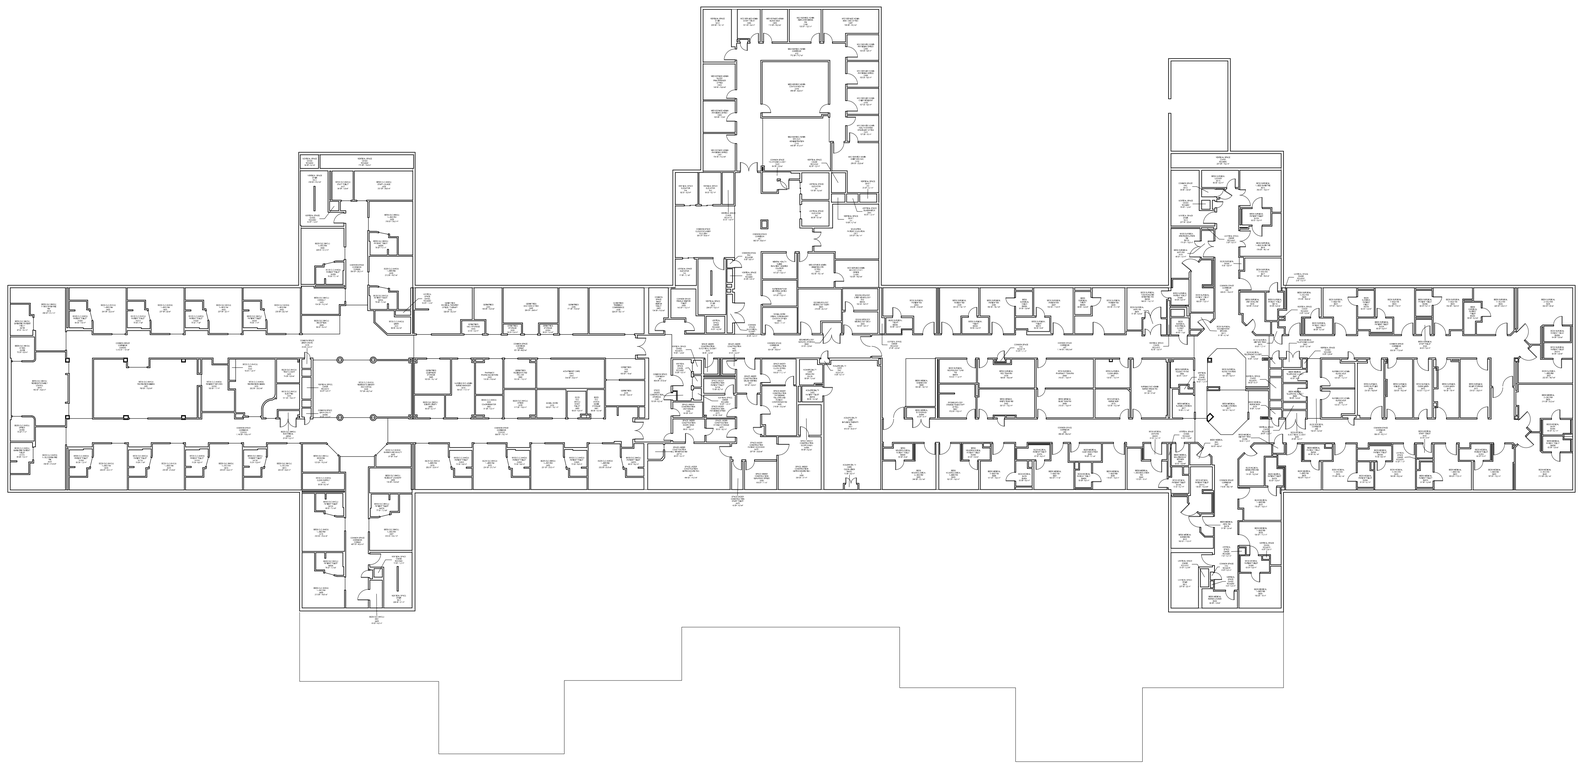

NORTH ARROW

SCALE: 3/64" = 1'-0"

Revisions:	**Date**		

CONSULTANT:

..\RCC LOGO.PNG

Romanyk Consulting Corp. www.romanykconsulting.com
3308 Preston Road, Suite 350-164, Plano, Texas 75093

Drawing Title LEVEL 04 - CAI DEPARTMENT FLOOR PLAN	**Project Title** SPACE/FLOOR PLAN DRAWINGS & MASTER PLAN UPDATES		**Project Number** VA24714-F-2059	**Office of Construction and Facilities Management**
			Building Number CHARLESTON VAMC	
Approved: Project Director Lucas Miller	**Location** Enter address here		**Drawing Number** FM01.08	
Submittal: TO#4 - 2nd Quarter	**Station/Location** CHARLESTON	**Date** 04/30/2016	5 of 7	..\VA LOGO.jpg

VA FORM 08-6231 4/28/2016 11:08:27 AM