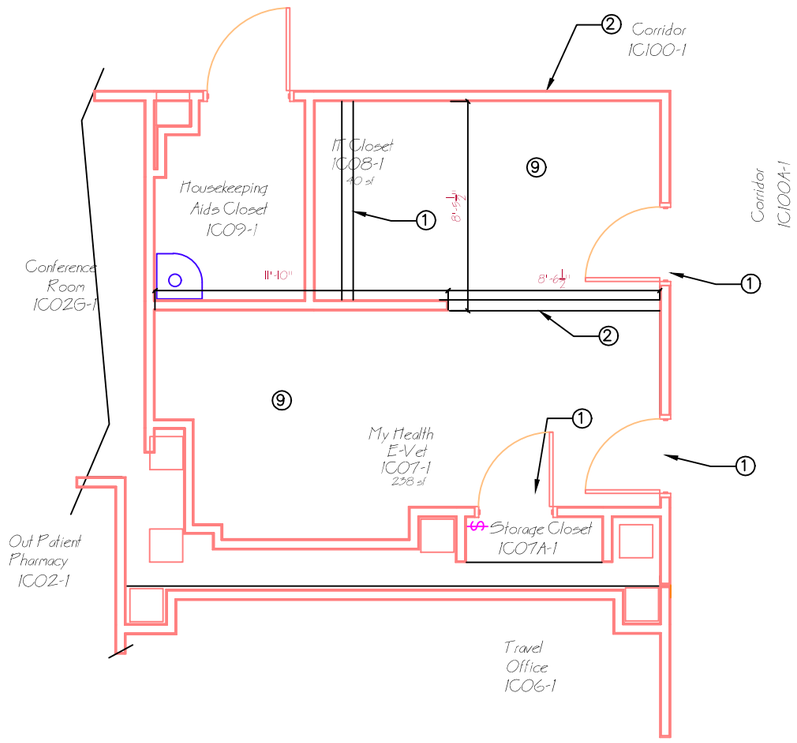


# My Health E-Vet & IT Closet

Room Nos. 1C07-1 & 1C08-1

# Demolition

## General Notes:

A. Contractor shall install temporary walls for demolition to construct walls and isolate construction areas before subsequent work takes place.
B. Contractor shall comply with all infection control procedures and establish HEPA filtered negative air prior to any construction.
C. All work shall be scheduled M–F 8AM–4:30PM excluding federal holidays or as otherwise arranged with COR.
D. Contractor shall field verify all dimensions.

## Demolition/Construction Notes:

1. Remove existing wall and door per Construction drawing.
2. Remove existing wall per Construction drawing.
3. Wood construction base with suspended resin wall.
4. Install new 30" door and frame and modify wall per Construction drawing.
5. Install modular storefront wall system and support header.
6. Retain wall corner per Construction drawing.
7. Construct and install 3 drawer and 3 door cabinet.
8. Install sheet vinyl flooring per Interior Designer plan to be discussed in detail during Pre–Construction meeting.
9. Remove existing 2' X 4' suspended ceilings and replace with new 2' X 2' suspended ceiling as shown on E–1 and M–1.
10. IT equipment room will have no ceiling. New wall height extends to the decking above.




# My Health E-Vet & IT Closet

Room Nos. 1C07-1 & 1C08-1

# Construction

| REVISIONS: | DATE |
|---|---|
| | |

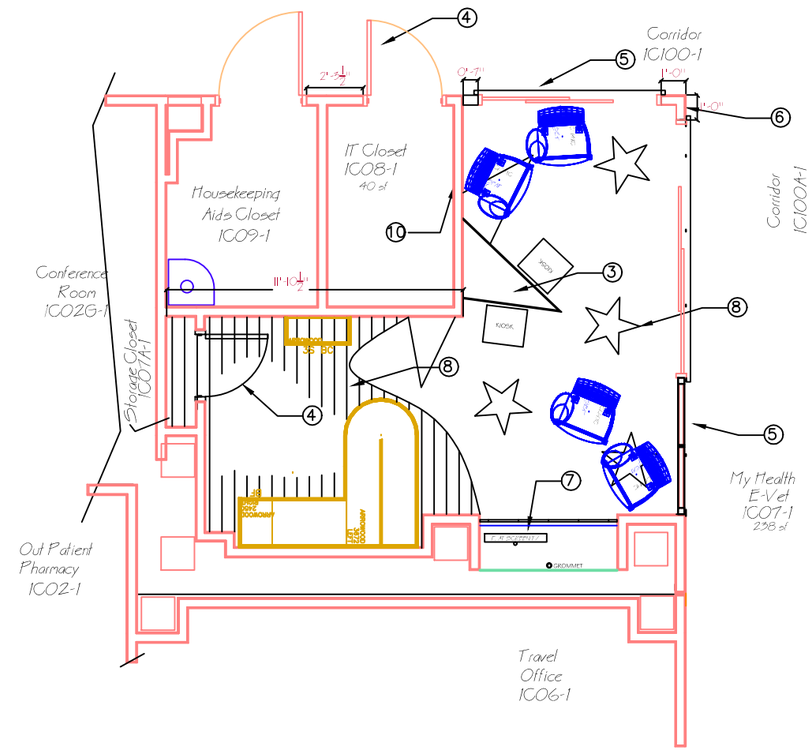Dept. of Veterans Affairs
Jack C. Montgomery
Medical Center
1011 Honor Height Drive
Muskogee, Oklahoma 74401

APPROVED: Infectious Control Nurse — Judy S. Steele RN
APPROVED: Industrial Hygienist — Mark M. Blair
APPROVED: Safety Manager — Charles Terrio
APPROVED: President A.F.G.E. 2250 — Jeff Cone
APPROVED: HIV Coordinator — Gold Johnson
APPROVED: Medical Center Director — Ryan C. Matthews M.D.
APPROVED: Associate Director — Ryan C. Matthews M.D.
APPROVED: Chief of Staff — Sam H. Sutton M.D.
APPROVED: Chief Facilities Management Svc. — Jackie W. Reeves

DRAWING TITLE: DEMO & CONSTRUCTION PLAN
PROJECT TITLE: Renovate Rooms 1C07-1 and 1C08-1 for My Health eVet
DATE: 23 SEPTEMBER 2011
SCALE: NTS
PROJECT NO.: 625-12-107
CONTRACT NO.:
DESIGNED BY: HY
DRAWN BY: HY
CHECKED BY: AR
BUILDING NO.: Bldg 1
AUTOCAD FILE NAME: 625100\16 CP
LOCATION: Jack C. Montgomery VA Medical Center
DRAWING NO.: A-1
DWG. 1 OF 1

Department of Veterans Affairs