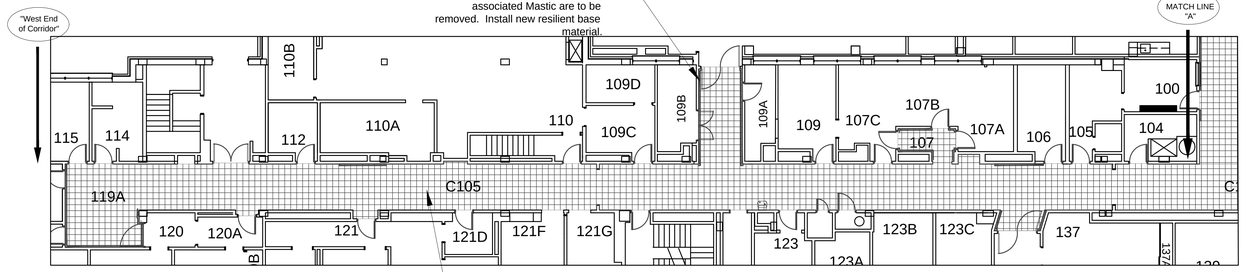

3 PARTIAL FLOOR PLAN, 1ST FLOOR - West End
3/32" = 1'- 0"

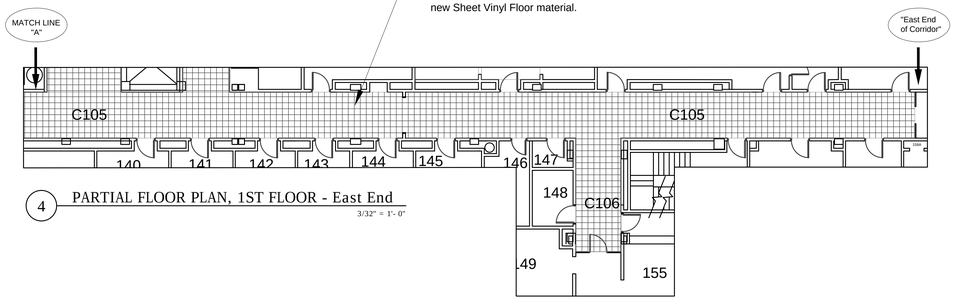

4 PARTIAL FLOOR PLAN, 1ST FLOOR - East End
3/32" = 1'- 0"

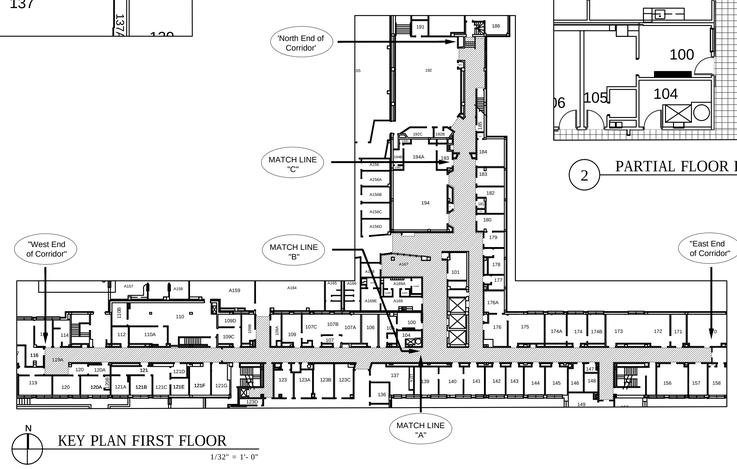

KEY PLAN FIRST FLOOR
1/32" = 1'- 0"

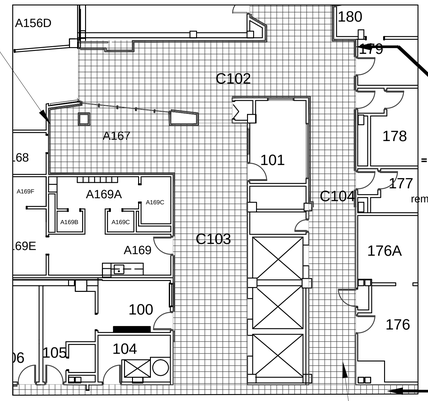

2 PARTIAL FLOOR PLAN, 1ST FLOOR
3/32" = 1'- 0"

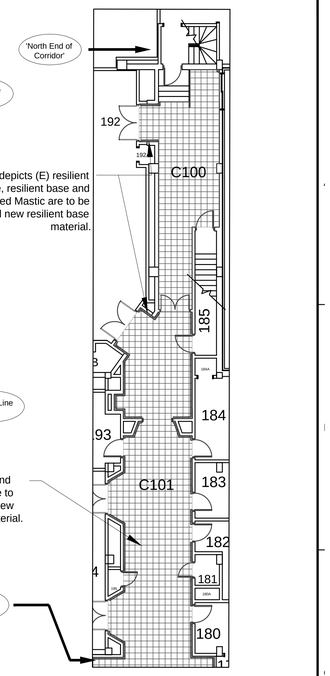

1 PARTIAL FLOOR PLAN, 1ST FLOOR
3/32" = 1'- 0"

FLOOR PLAN NOTES

1. New Flooring material is to be installed with the pattern aligned as shown. Both the 'Field' - VSF1 and the 'Accent' - VSF2 have a pattern.

2. The New Flooring is to terminate and abut the existing flooring that is to remain, beneath the center line of each door that borders the corridors. In some special instances there will not be a door to align the termination of the flooring. At these locations, the new flooring will be terminated in a straight line with the existing flooring without any type of termination strips. Actual location to be determined by the VA.

3. Install metal transition strips between carpet and resilient flooring where applicable.

DEMOLITION PLAN NOTES:

1. REMOVE WALL DECORATIVE BORDER ALONG CORRIDOR WALLS.
2. WHERE DECORATIVE BORDER IS REMOVED, APPLY FINISHING COMPOUND TO A LEVEL 5 FINISH. COMPOUND SHALL MEET ASTM C475 AND ASTM C840 AND BE FREE OF ANTIFREEZE, VINYL ADHESIVES, PRESERVATIVES, BIOCIDES, AND OTHER VOCs.
3. REMOVE ALL VINYL COVE BASE (VCB) WHERE APPLICABLE AND PREPARE WALLS TO RECEIVE NEW FINISH AND BASE.
4. REMOVE VCT FLOOR TILE AS SHOWN AND PREPARE FLOOR TO RECEIVE NEW FINISH.
5. REMOVE WIREMOLD FROM WALL, COIL PHONE LINES ABOVE CEILING. PREPARE WALL TO RECEIVE FINISHES.
6. REMOVE FROM DOOR FRAMES ALL EXISTING DOOR SILENCERS AND REPLACE WITH NEW DOOR SILENCERS.
7. EXISTING TERRAZO COVE BASE TO REMAIN UNTOUCHED. PROTECT EXISTING TERRAZO BASE WHEN PAINTING COVE GLAZE TILE
8. PREP AND PAINT EXISTING WOODEN BASE WHERE APPLICABLE.

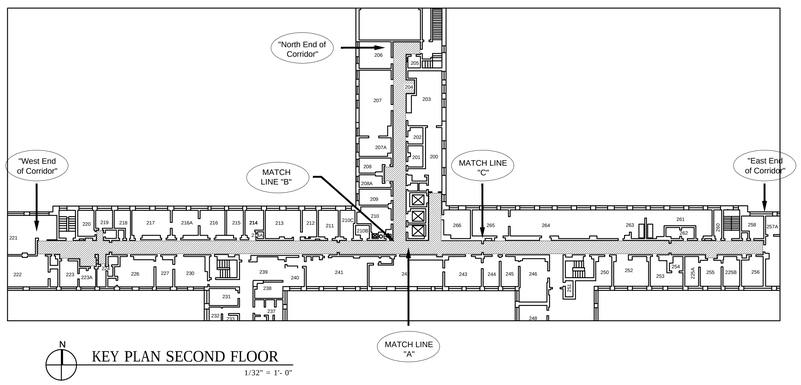

KEY PLAN SECOND FLOOR
1/32" = 1'- 0"

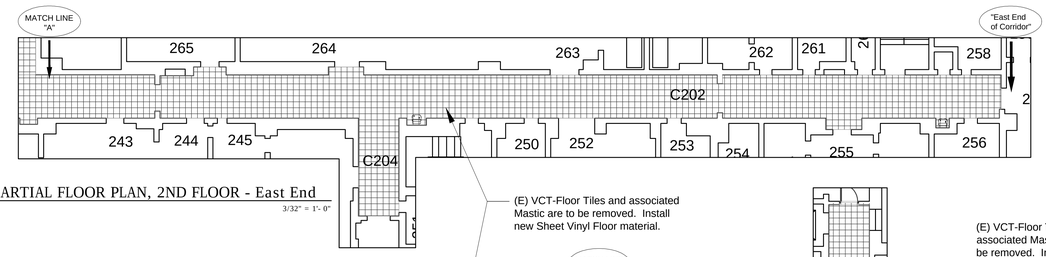

3 PARTIAL FLOOR PLAN, 2ND FLOOR - East End
3/32" = 1'- 0"

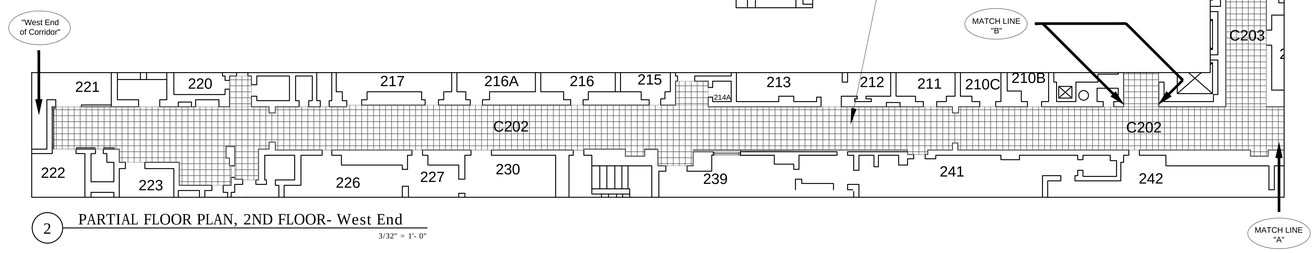

2 PARTIAL FLOOR PLAN, 2ND FLOOR- West End
3/32" = 1'- 0"

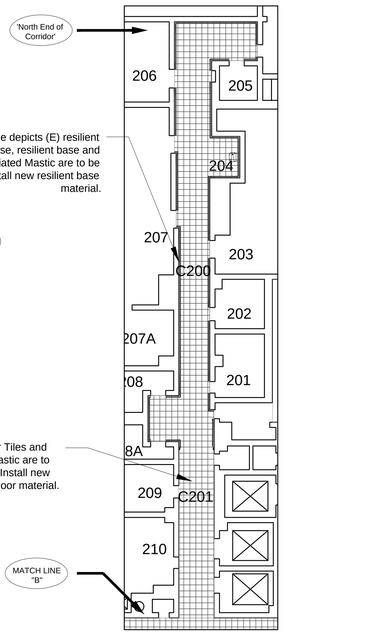

1 PARTIAL FLOOR PLAN, 2ND FLOOR
3/32" = 1'- 0"

BID ITEM # 1

Revisions:	Date

VA Northern Indiana Health Care System, Fort Wayne
2121 Lake Avenue
Fort Wayne, IN 46805

Approved: Medical Center Director
Daniel D. Hendee, FACHE

Approved: Associate Director for Operations
Helen Rhodes

Approved: Engineering Service
Charles Applewhite

Approved: Project Director

Drawing Title: Floor Plan - 1st and 2nd Floor

Project Title: Interior Halls and Walls

Project Number: 610A4-11-149

Building Number: 1

Location: VA NIHCS, Fort Wayne, IN

Drawing Number: A-101

Date: 08/05/2011 | Checked: CDA | Drawn: VM

Dwg. 1 of 12

DEPARTMENT OF VETERANS AFFAIRS · UNITED STATES OF AMERICA

VA FORM 08-6231, OCT 1978