Revisions	Date
NEW O.R. SUITES	08-11-08
DINING ROOM CONVERSION	08-05-09
O.R. SUITES DOOR	06-29-10
HEMODIALYSIS 2BW	08-23-11
EP LAB AND RECOVERY	06-20-12
09-102&09-110 RECORD DRAWINGS	02-25-13
ORs 2-4 UPDATE	08-13-15

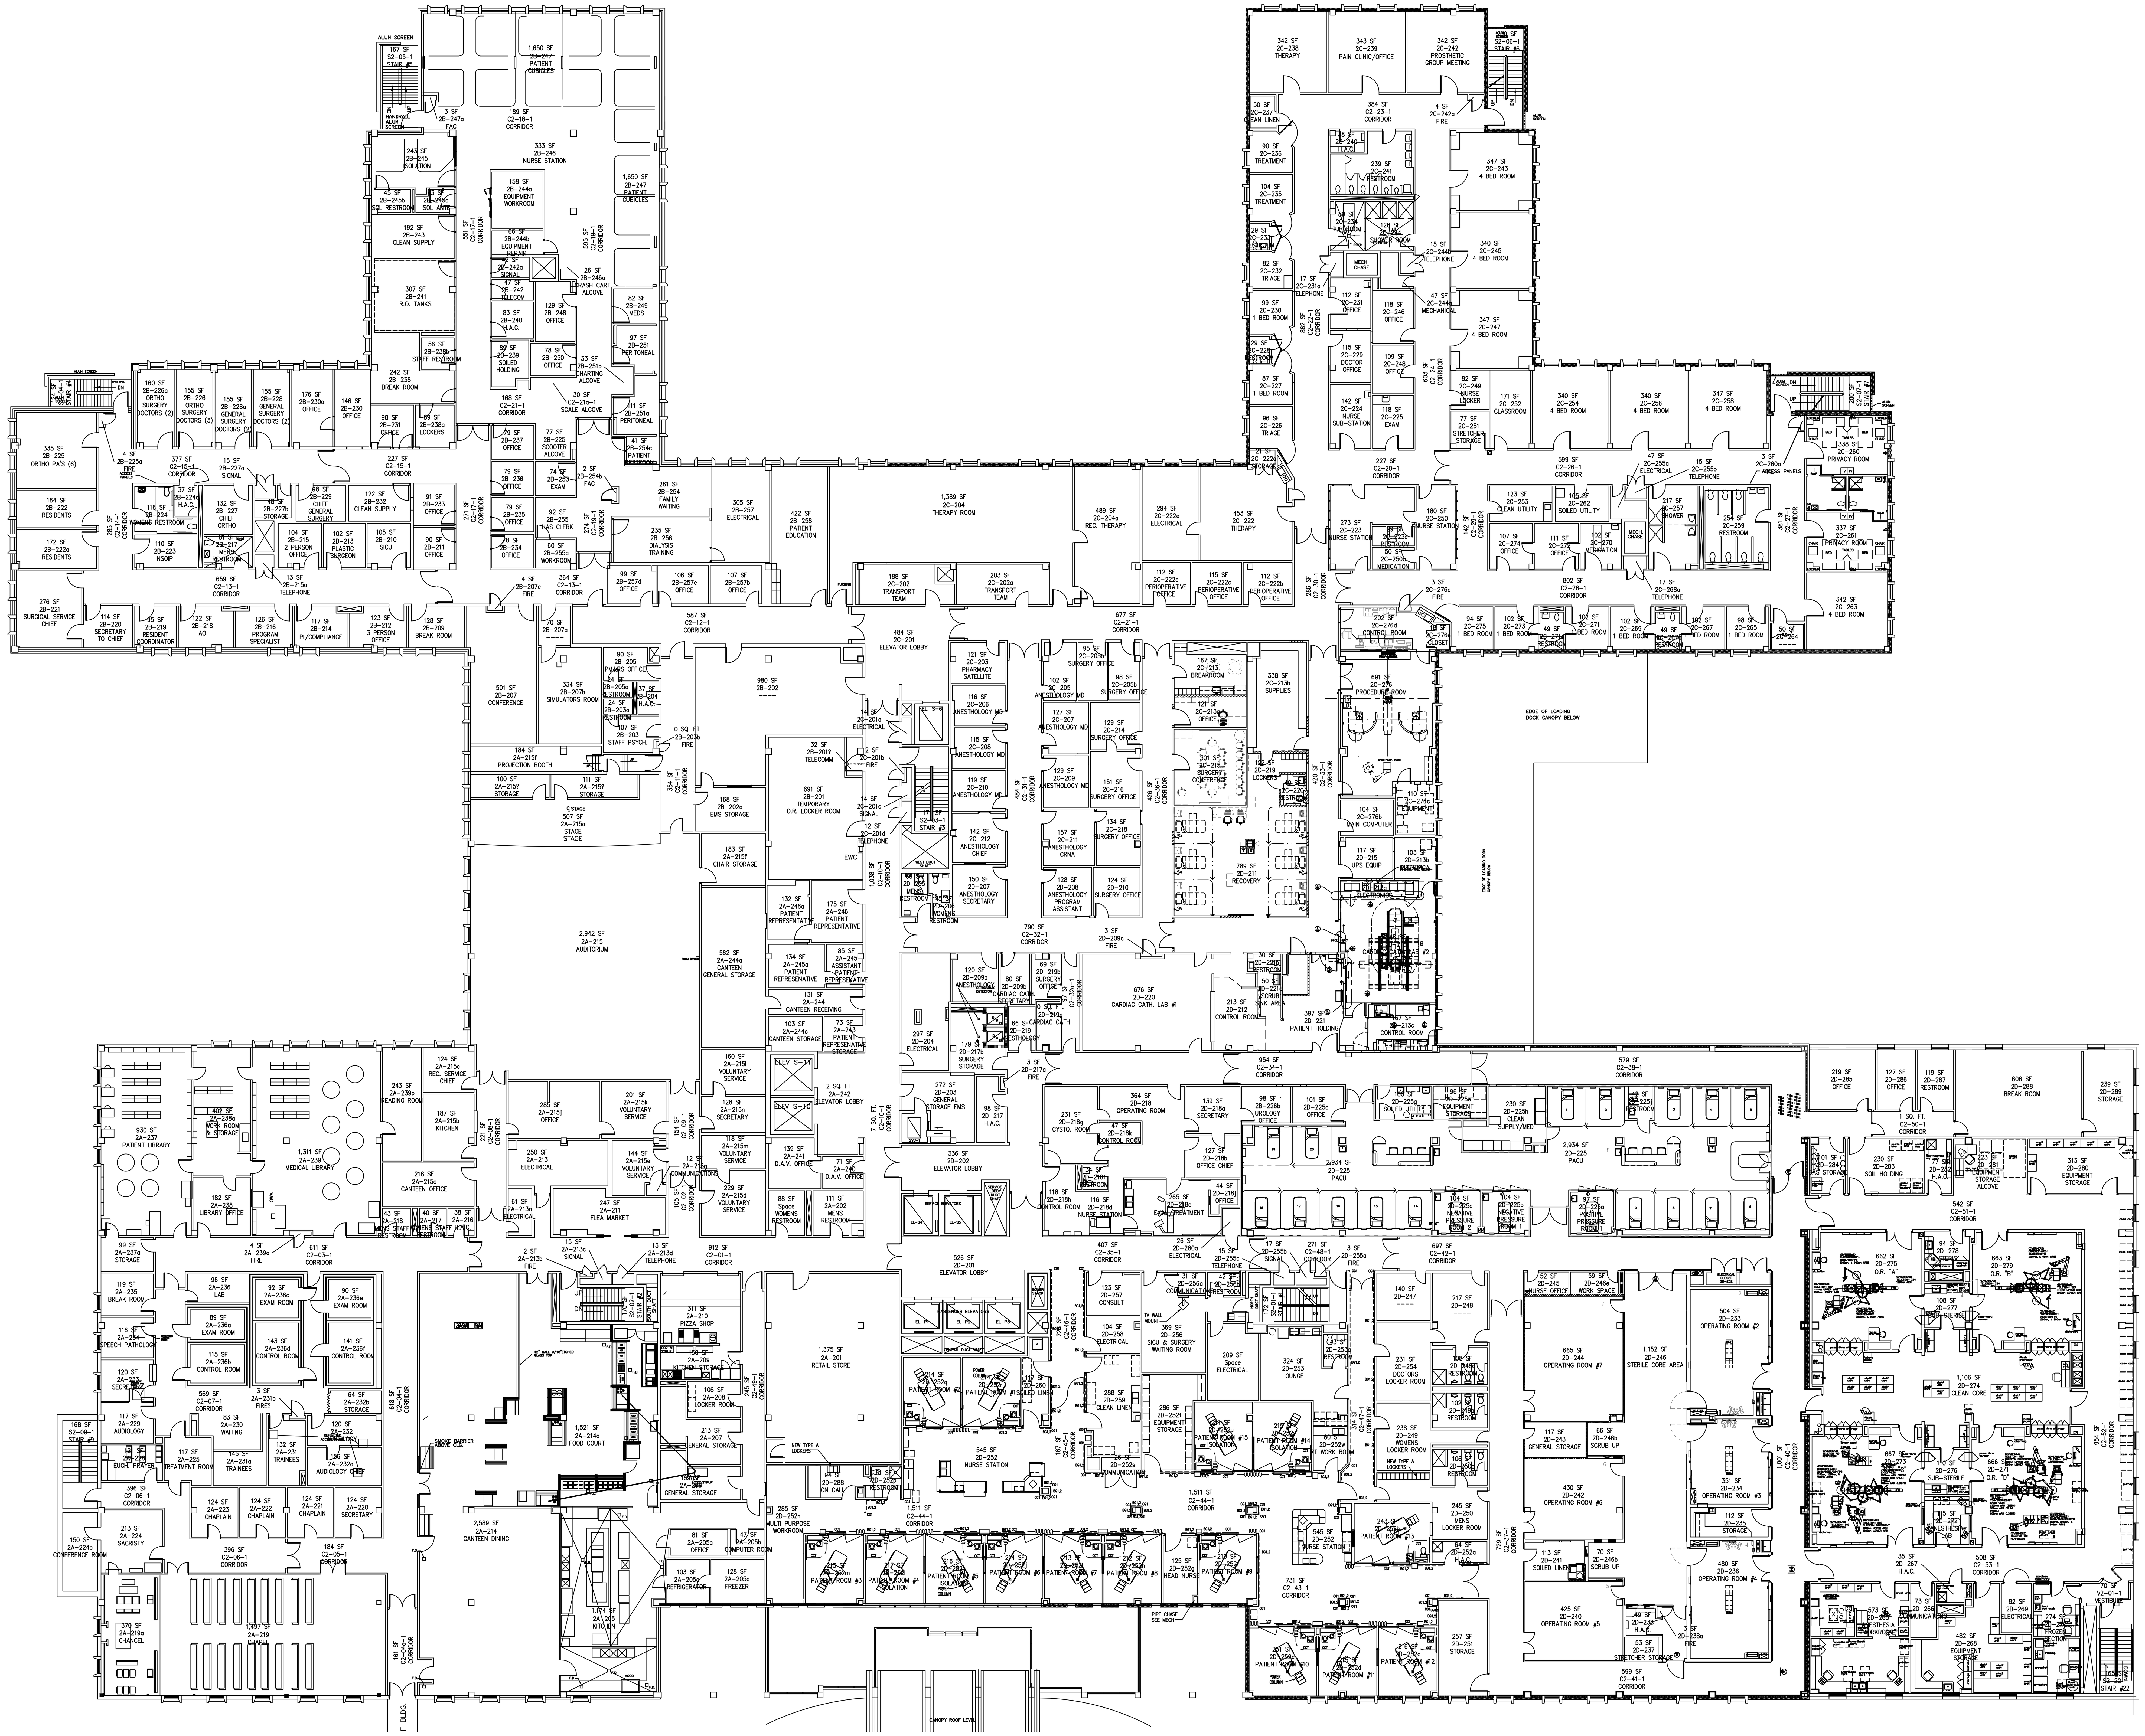

SCALE: 1/16" = 1'-0"

Drawing Title

SECOND FLOOR

Project Title

ARCHITECTURAL

Approved: Project Section Chief

Approved: Division Chief

Approved: Facility Director

Location
JAMES A. HALEY VETERANS' HOSPITAL
13000 BRUCE B. DOWNS BLVD.
TAMPA, FLORIDA 33612

Drawn: MWK

Date: 11/05/04

Checked

Project No.

Bldg #: 1

DRAWING NO. 1AS118

Dwg. Of

File Number

Office of Facilities

Department of Veterans Affairs

Revisions	Date

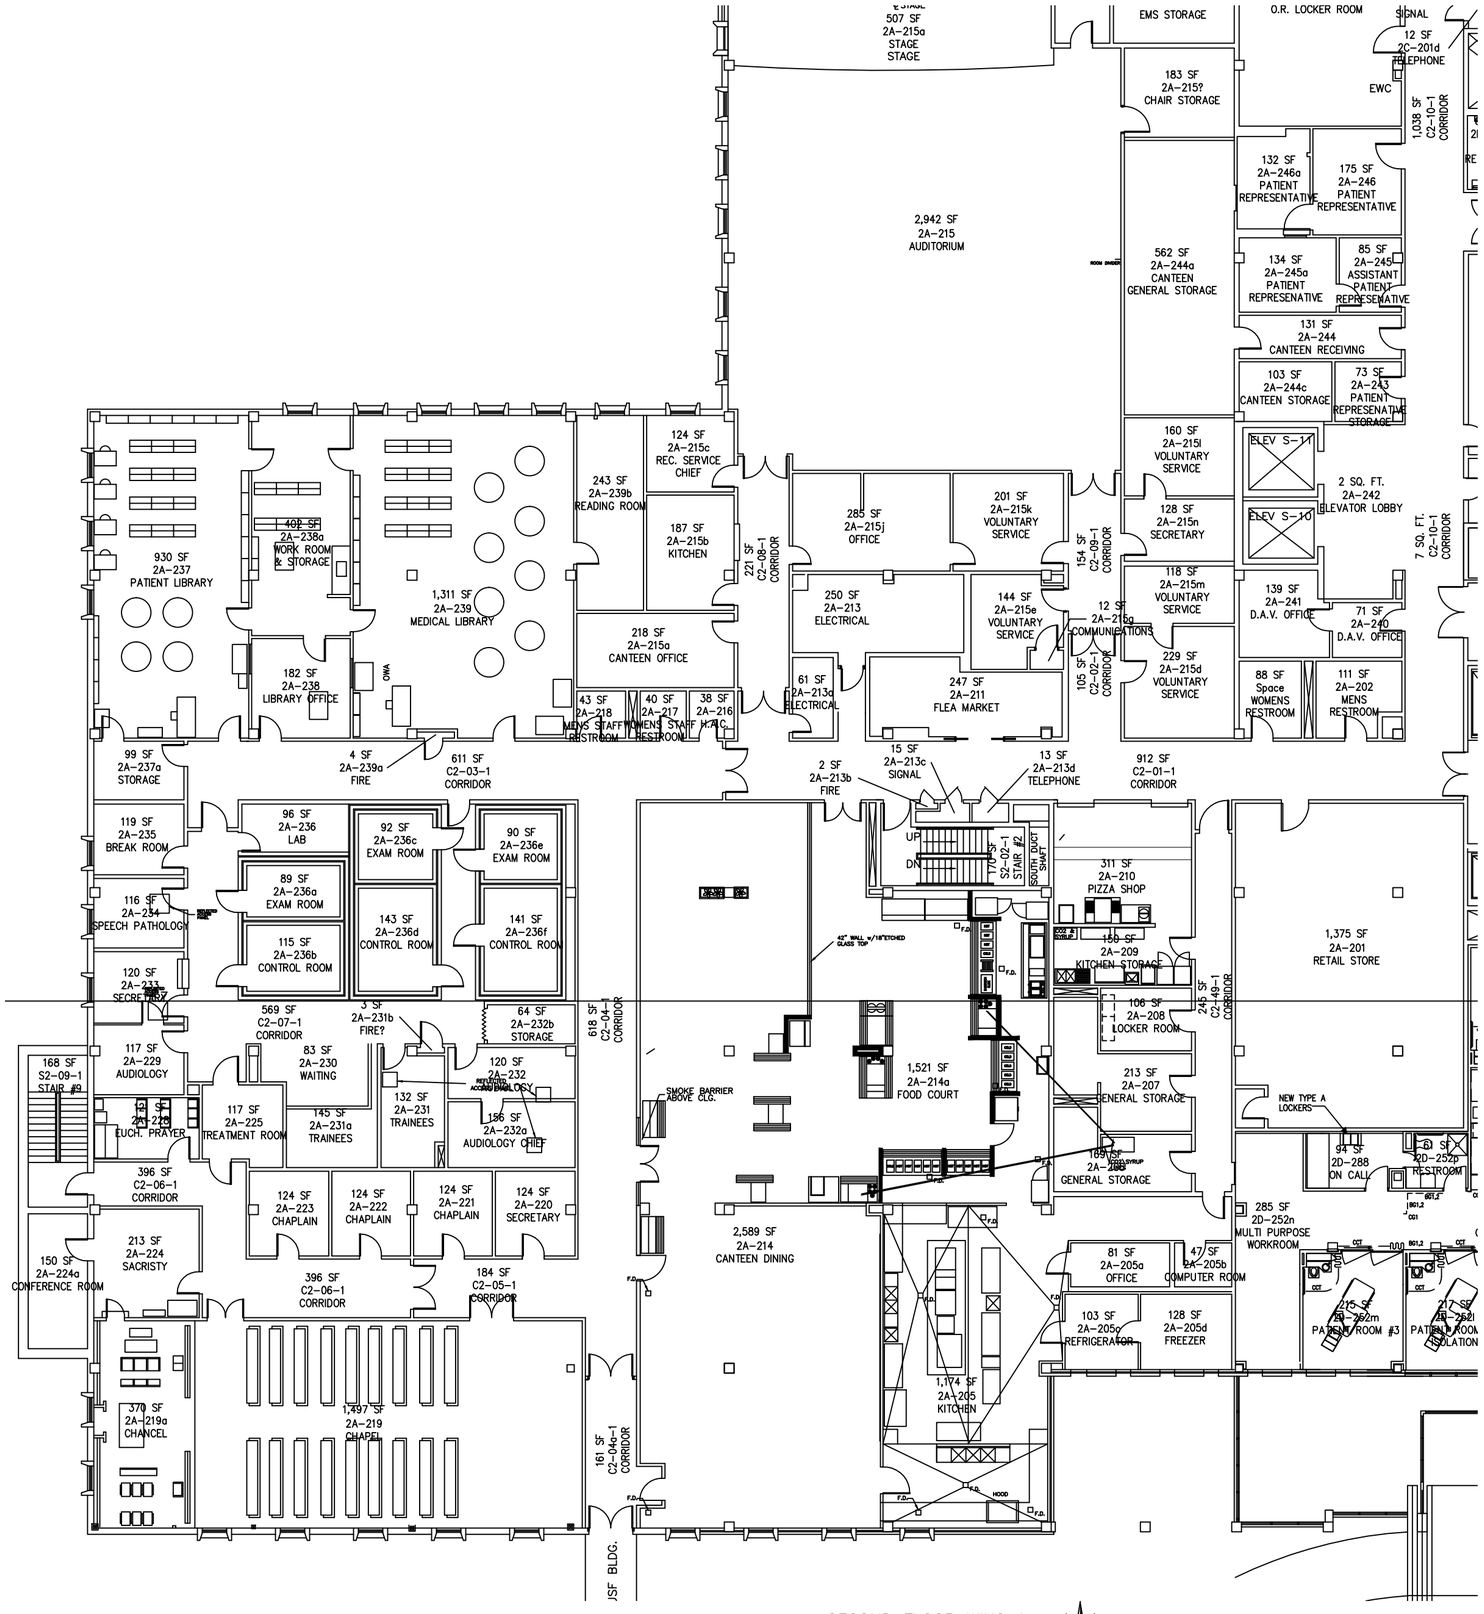

SECOND FLOOR WING A
SCALE: 1/16" = 1'-0"

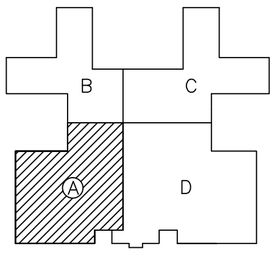

KEY PLAN

Drawing Title

SECOND FLOOR
WING A

Project Title

ARCHITECTURAL

Approved: Project Section Chief

Approved: Service Chief

Approved: Facility Director

Location JAMES A. HALEY VETERANS' HOSPITAL
13000 BRUCE B. DOWNS BLVD.
TAMPA, FLORIDA 33612

Drawn	Date
MWK	03/08/04
Checked	Project No.
Building Number 1	DRAWING NO. 1AS119
File Number	Dwg. Of

Office of Facilities

Department of Veterans Affairs

Revisions	Date
HEMODIALYSIS 2BW	08-23-11

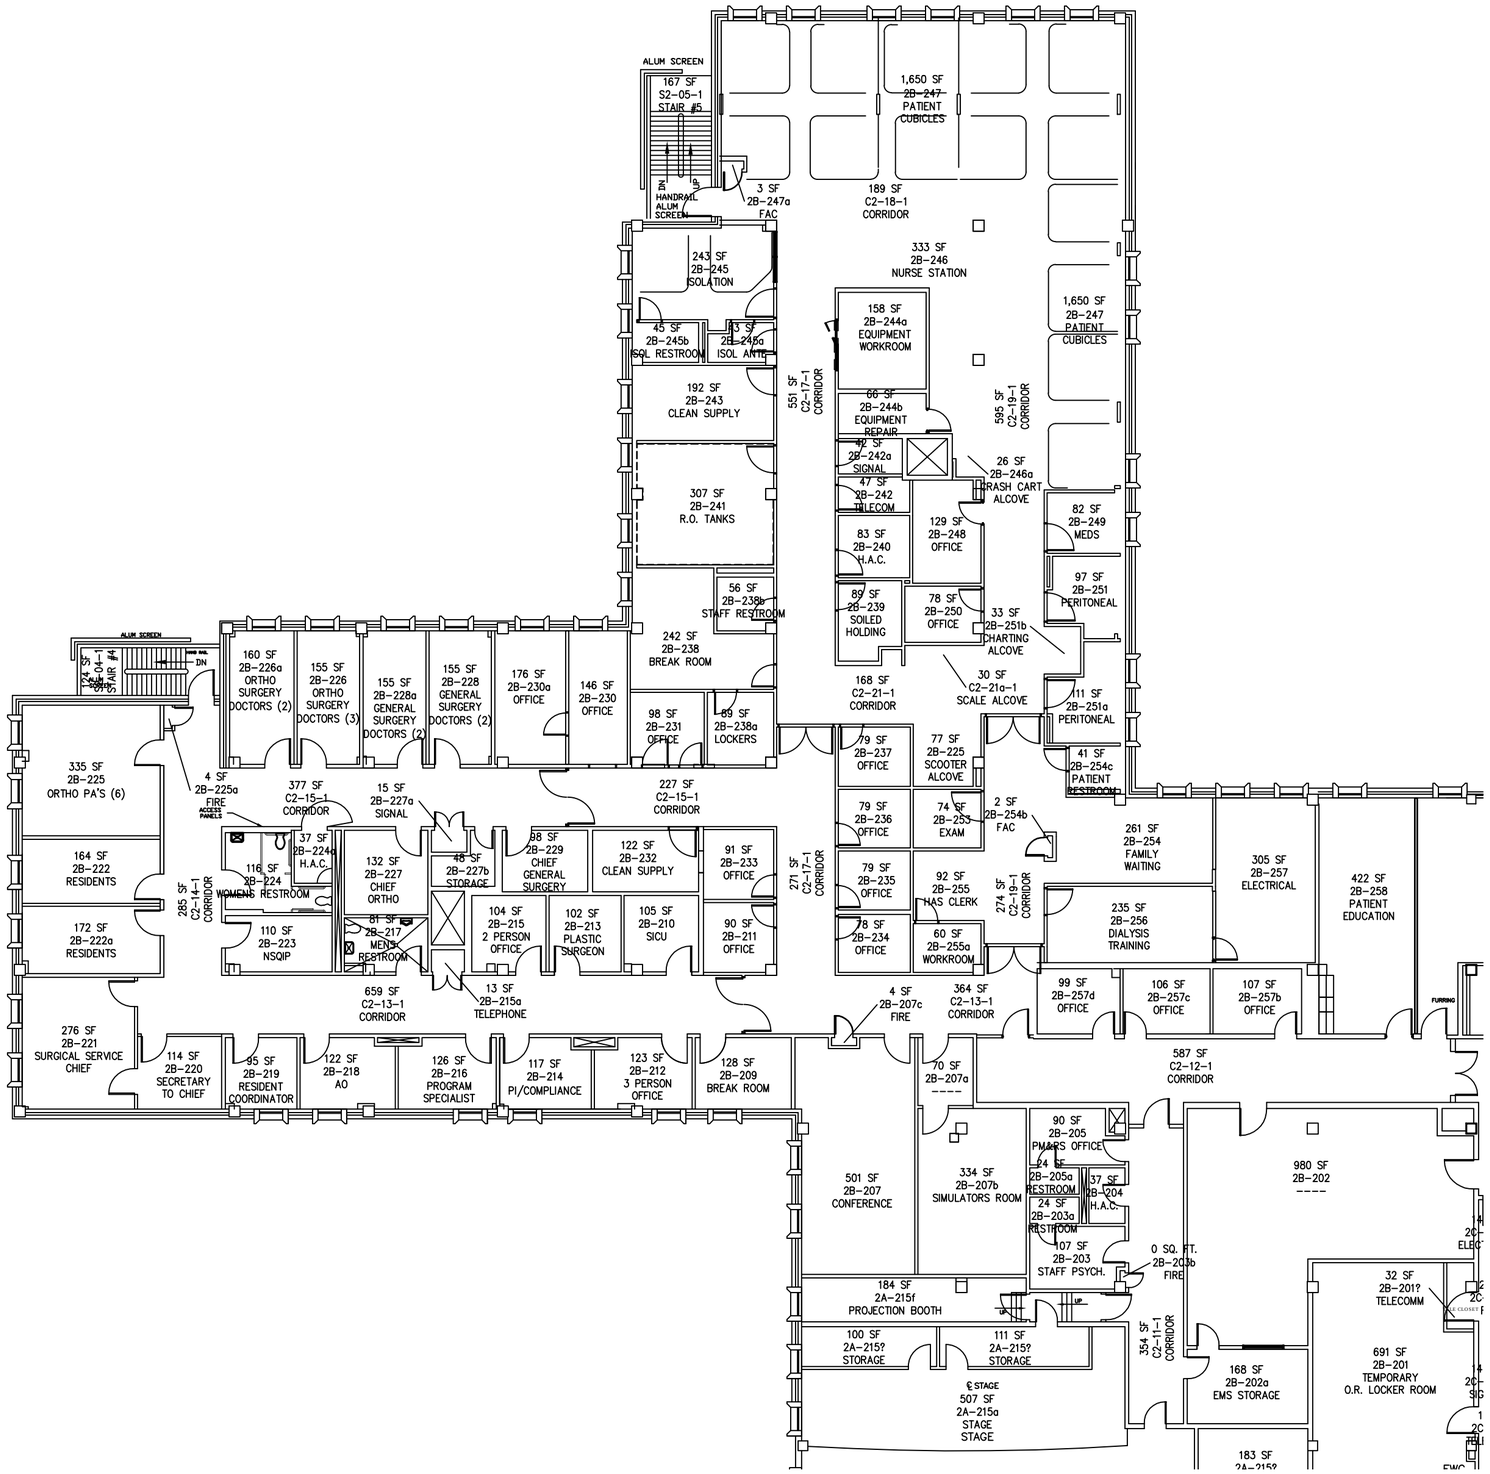

SECOND FLOOR WING B
SCALE: 1/16" = 1'-0"

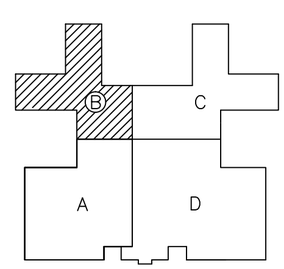

KEY PLAN

Drawing Title
SECOND FLOOR WING B

Project Title
ARCHITECTURAL

Approved: Project Section Chief

Approved: Service Chief

Approved: Facility Director

Location JAMES A. HALEY VETERANS' HOSPITAL
13000 BRUCE B. DOWNS BLVD.
TAMPA, FLORIDA 33612

Drawn	Date
MWK	03/08/04
Checked	Project No.
Building Number 1	DRAWING NO. 1AS120
File Number	Dwg. Of

Office of Facilities
Department of Veterans Affairs

Revisions	Date
DINING ROOM CONVERSION	08-05-09
EP LAB AND RECOVERY	06-20-12
09-102&09-110 RECORD DRAWINGS	02-25-13

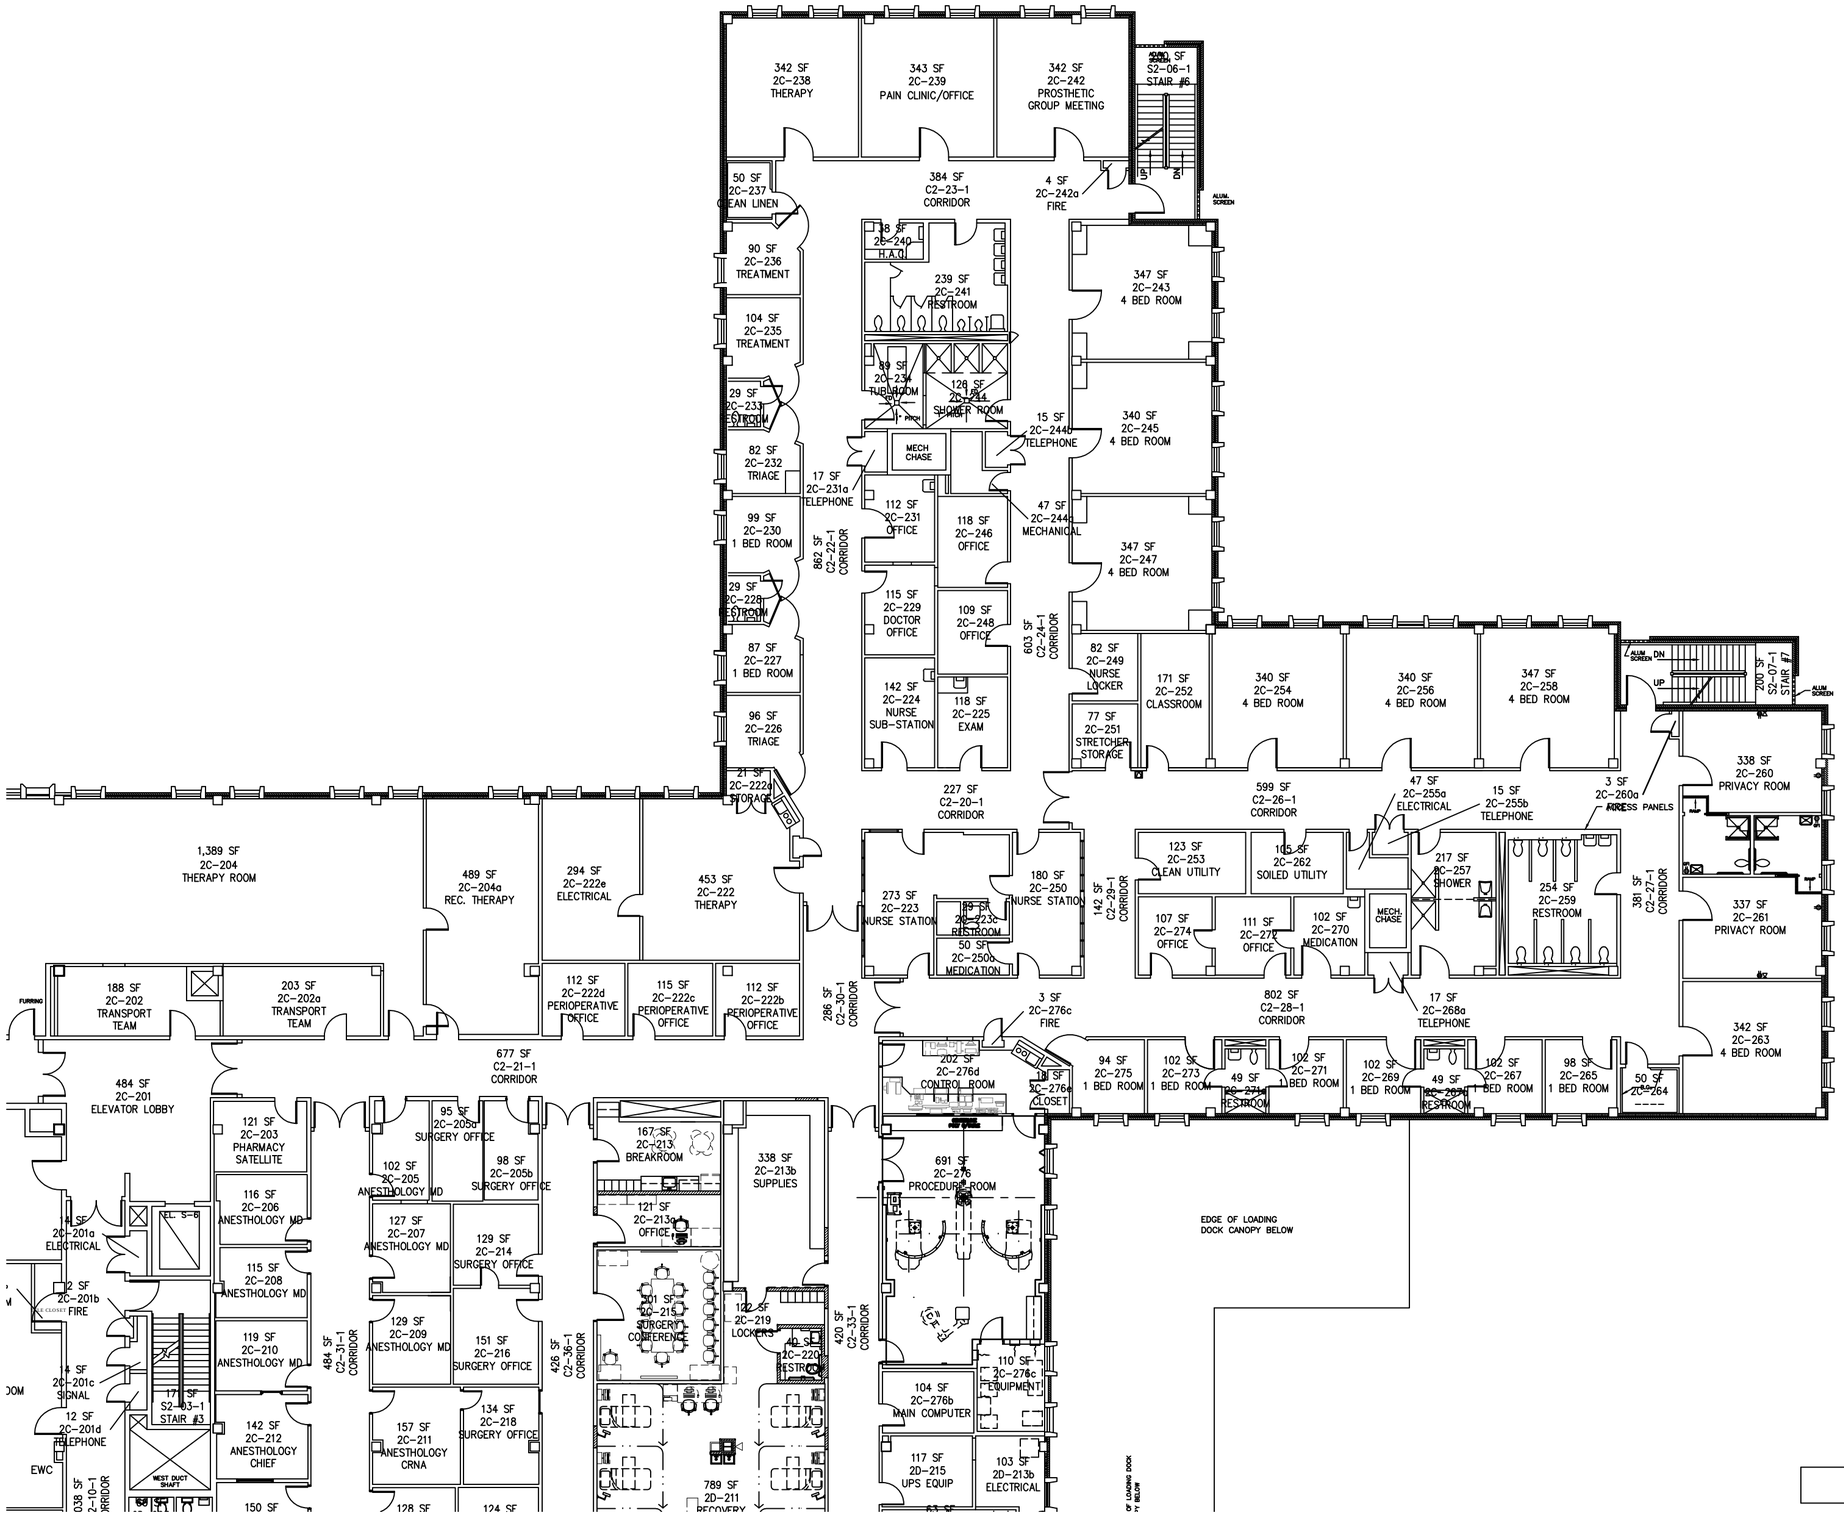

SECOND FLOOR WING C
SCALE: 1/16" = 1'-0"

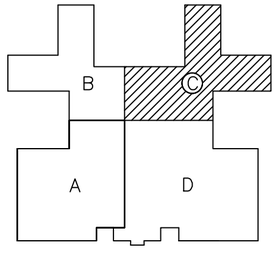

KEY PLAN

Drawing Title

SECOND FLOOR WING C

Project Title

ARCHITECTURAL

Approved: Project Section Chief

Approved: Service Chief

Approved: Facility Director

Location JAMES A. HALEY VETERANS' HOSPITAL 13000 BRUCE B. DOWNS BLVD. TAMPA, FLORIDA 33612

Drawn	Date
MWK	11/05/04
Checked	Project No.
Building Number 1	DRAWING NO. 1AS121
File Number	Dwg. Of

Office of Facilities

Department of Veterans Affairs

Revisions	Date
NEW O.R. SUITES	08-11-08
O.R. SUITES DOOR	06-29-10
EP LAB AND RECOVERY	06-20-12
ORs 2-4 UPDATE	08-13-15

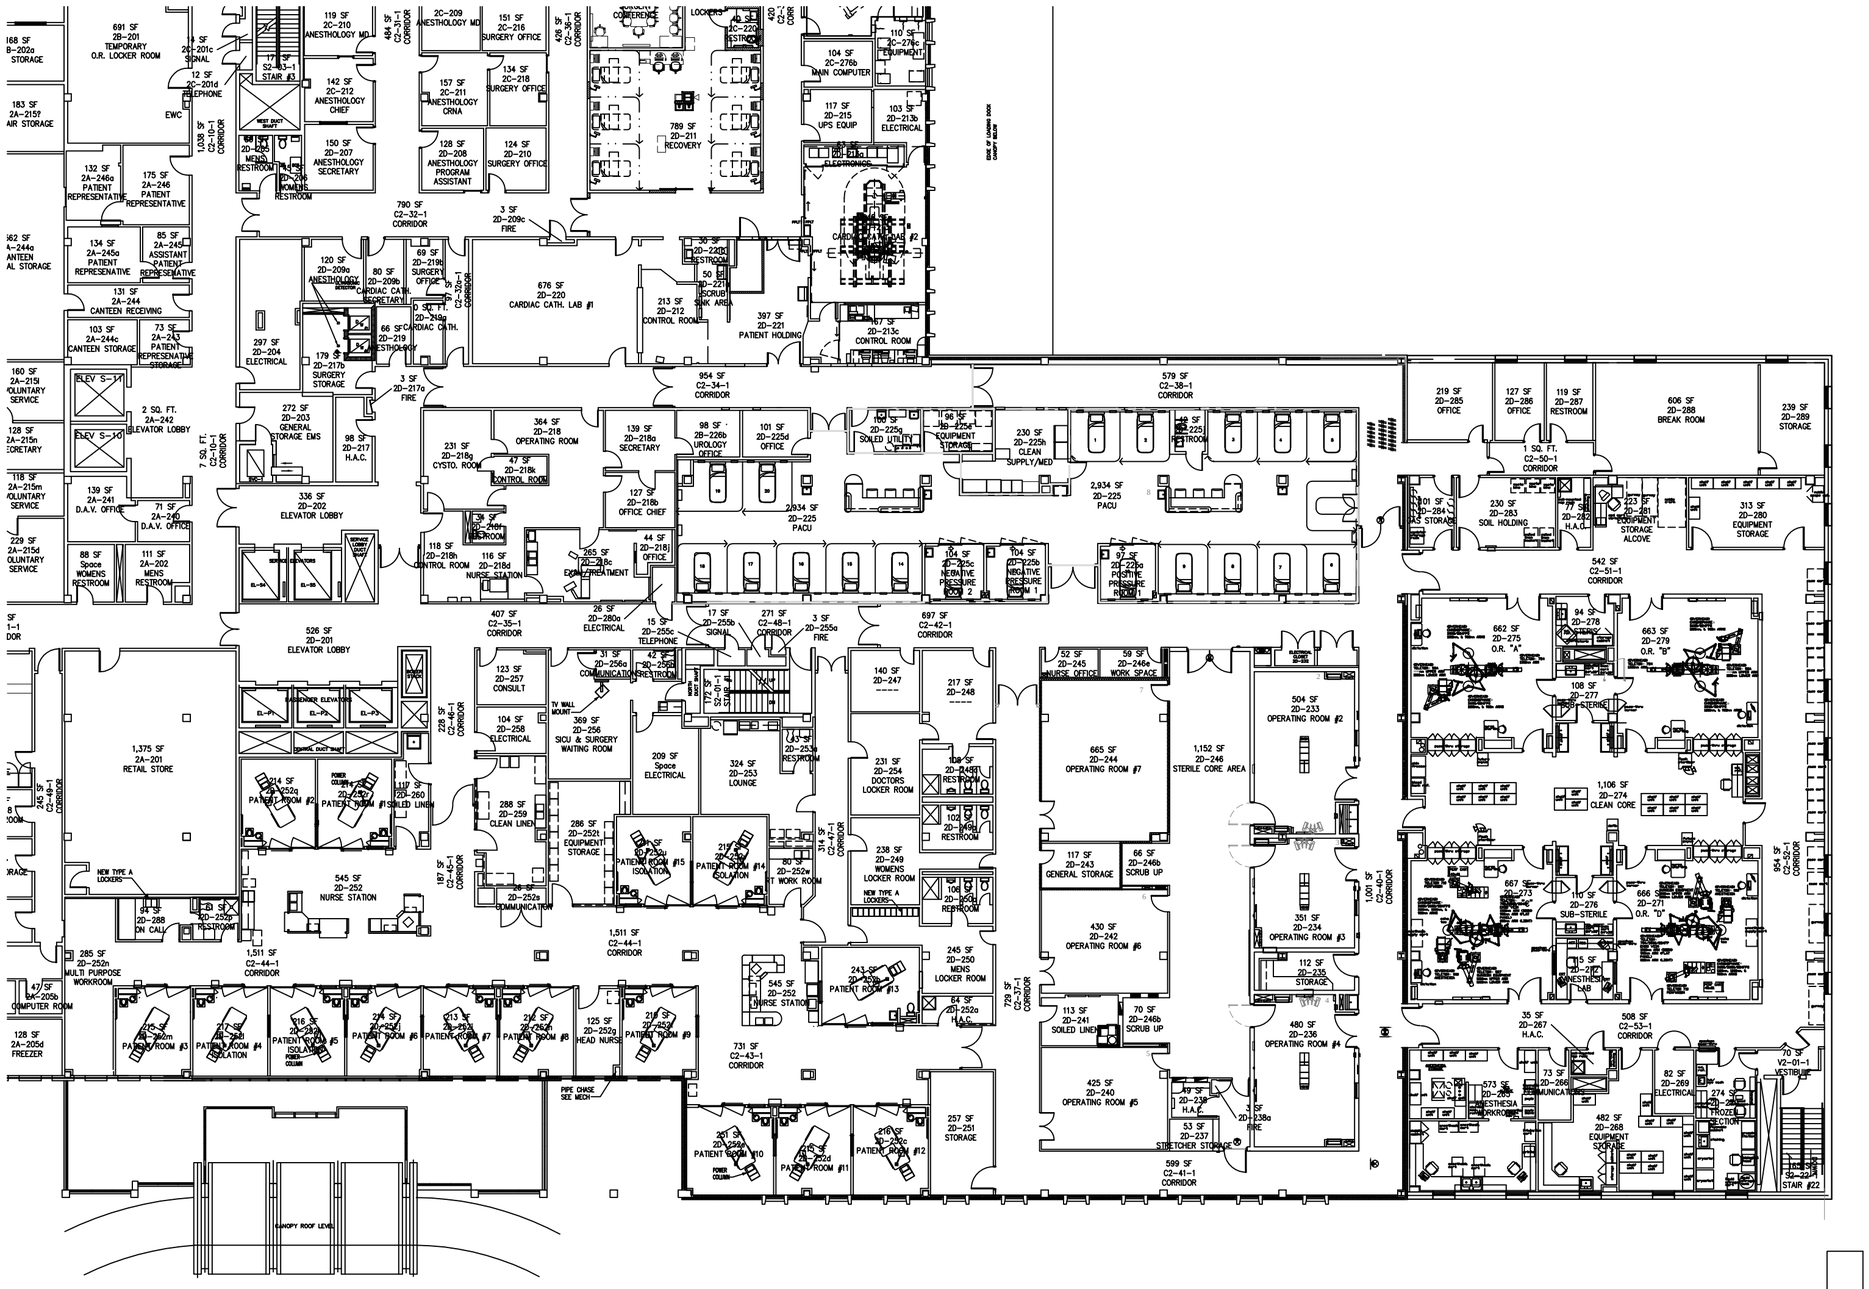

SECOND FLOOR WING D
SCALE: 3/64" = 1'-0"

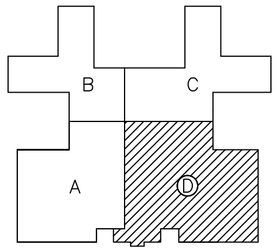

KEY PLAN

Drawing Title

SECOND FLOOR WING D

Project Title

ARCHITECTURAL

Approved: Project Section Chief

Approved: Service Chief

Approved: Facility Director

Location JAMES A. HALEY VETERANS' HOSPITAL 13000 BRUCE B. DOWNS BLVD. TAMPA, FLORIDA 33612

Drawn	Date
MWK	11/05/04
Checked	Project No.
Building Number 1	DRAWING NO. 1AS122
File Number	Dwg. Of

Office of Facilities

Department of Veterans Affairs