Revisions	Date
Infill wall 4A429 & 4A431	03-09-12

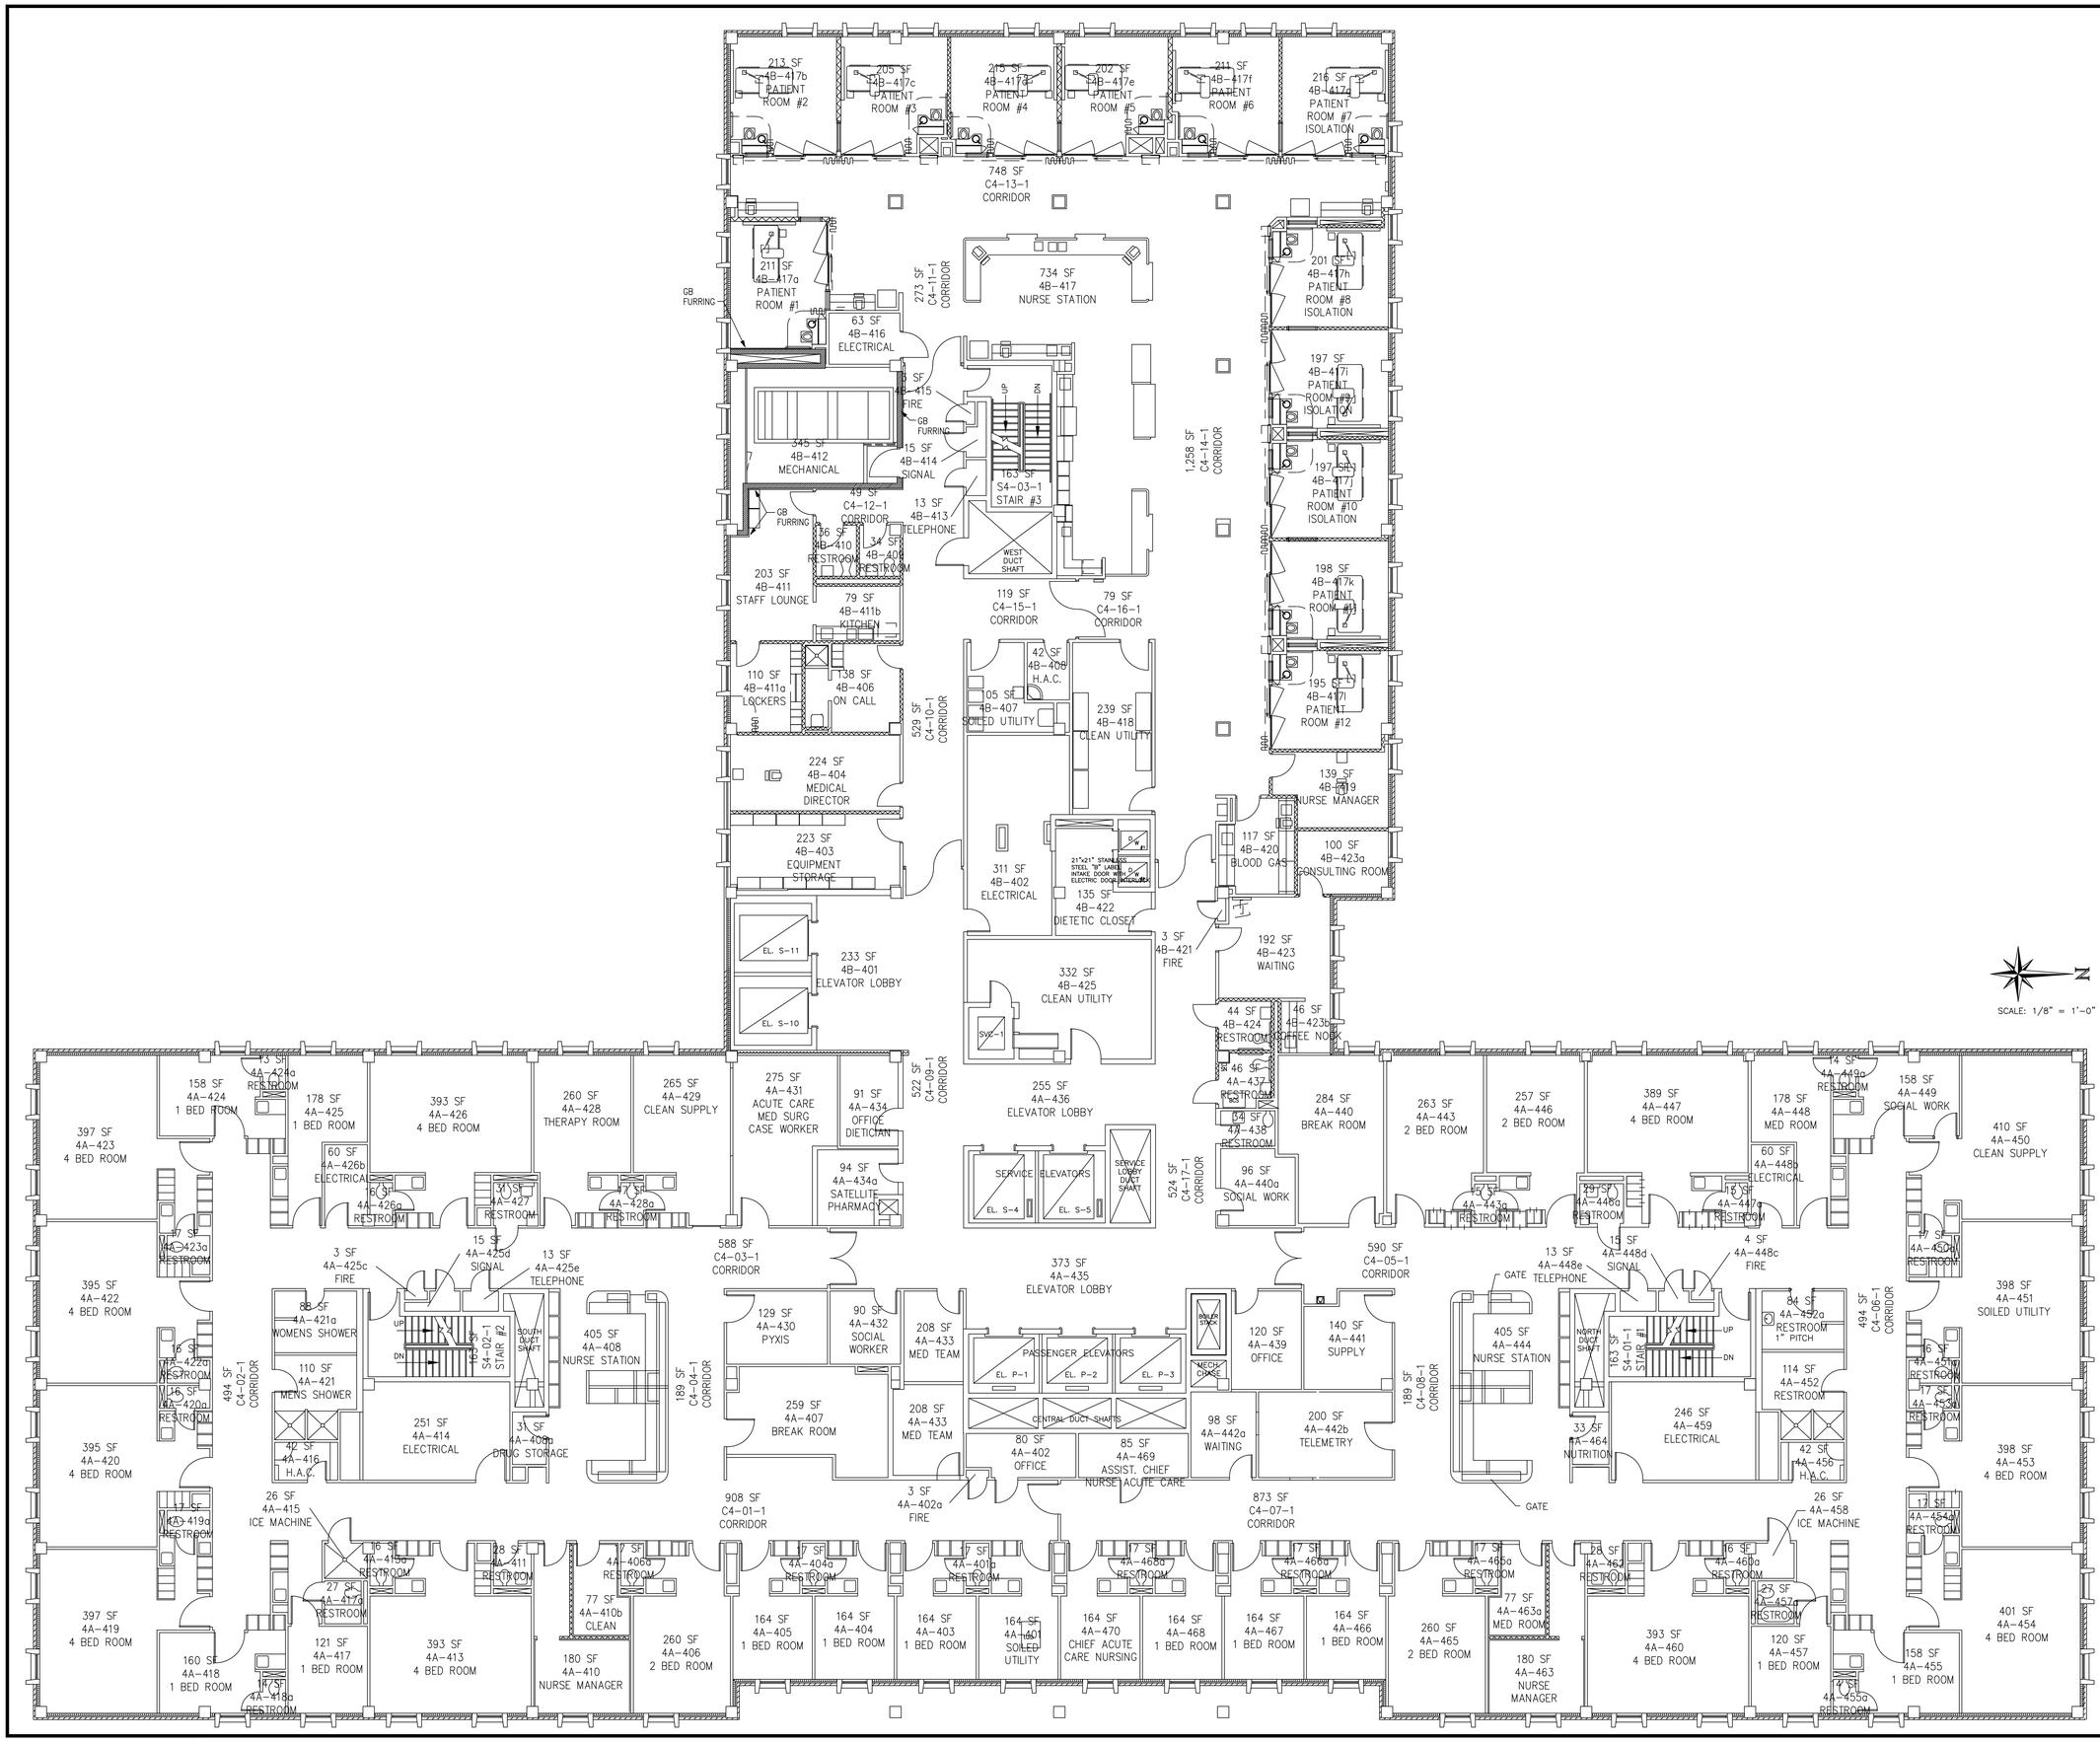

Revisions	Date
Infill wall 4A429 & 4A431	03-09-12

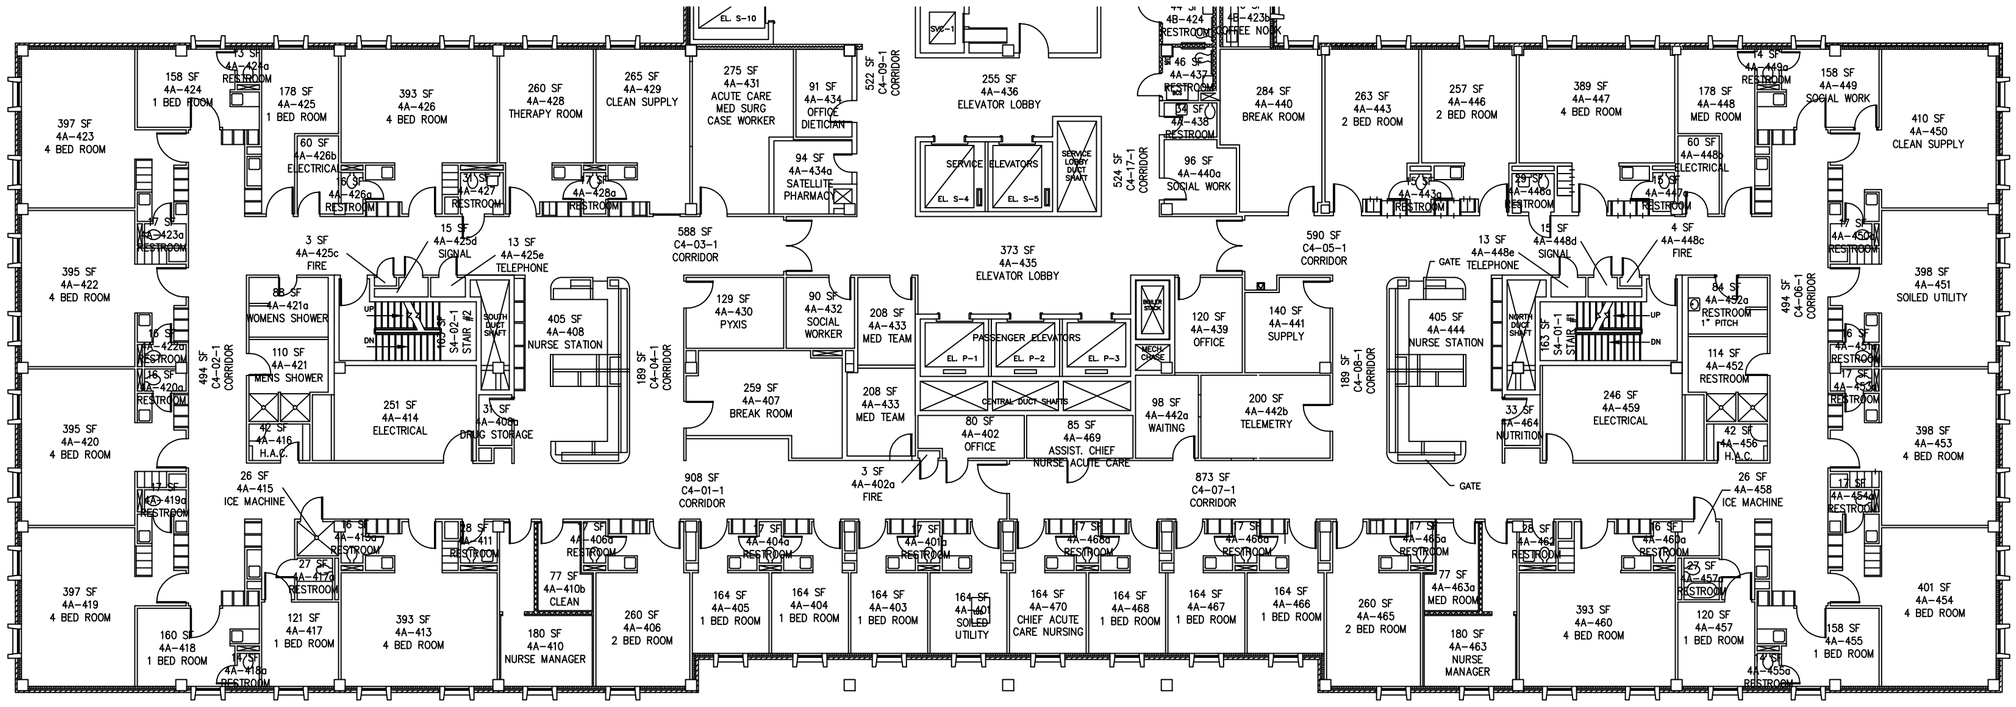

FOURTH FLOOR WING A
SCALE: 1/16" = 1'-0"

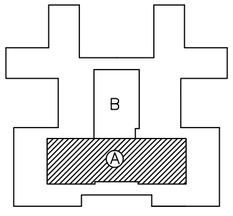

KEY PLAN

Drawing Title

FOURTH FLOOR WING A

Project Title

ARCHITECTURAL

Approved: Project Section Chief

Approved: Service Chief

Approved: Facility Director

Location JAMES A. HALEY VETERANS' HOSPITAL 13000 BRUCE B. DOWNS BLVD. TAMPA, FLORIDA 33612

Drawn	Date
MWK	03/08/04
Checked	Project No.
Building Number 1	DRAWING NO. 1AS127
File Number	Dwg. Of

Office of Facilities

Department of Veterans Affairs

Revisions	Date

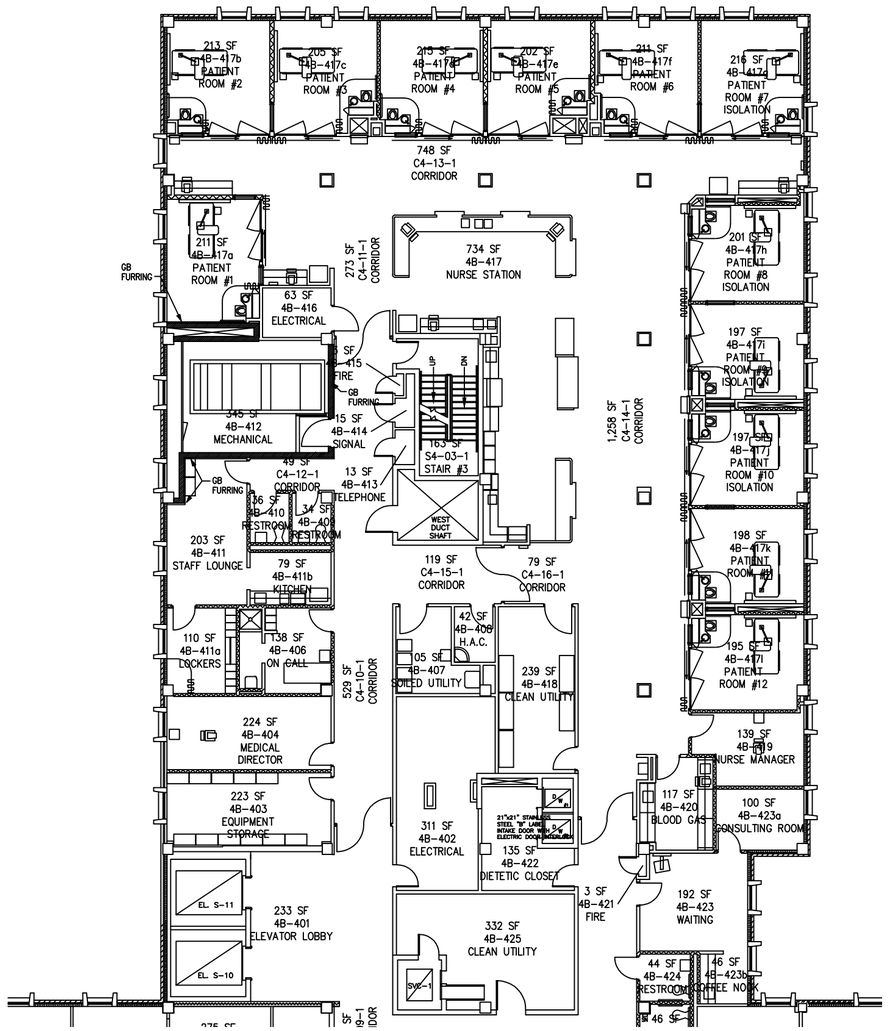

FOURTH FLOOR WING B
SCALE: 1/16" = 1'-0"

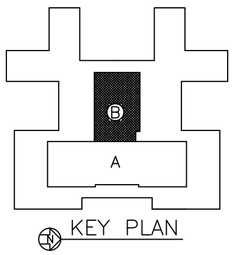

KEY PLAN

Drawing Title

FOURTH FLOOR
WING B

Project Title

ARCHITECTURAL

Approved: Project Section Chief

Approved: Service Chief

Approved: Facility Director

Location JAMES A. HALEY VETERANS' HOSPITAL
13000 BRUCE B. DOWNS BLVD.
TAMPA, FLORIDA 33612

Drawn	Date
MWK	03/08/04
Checked	Project No.
Building Number 1	DRAWING NO. 1AS128
File Number	Dwg. Of

Office of Facilities

Department of Veterans Affairs