Revisions	Date
5 North	04-26-12

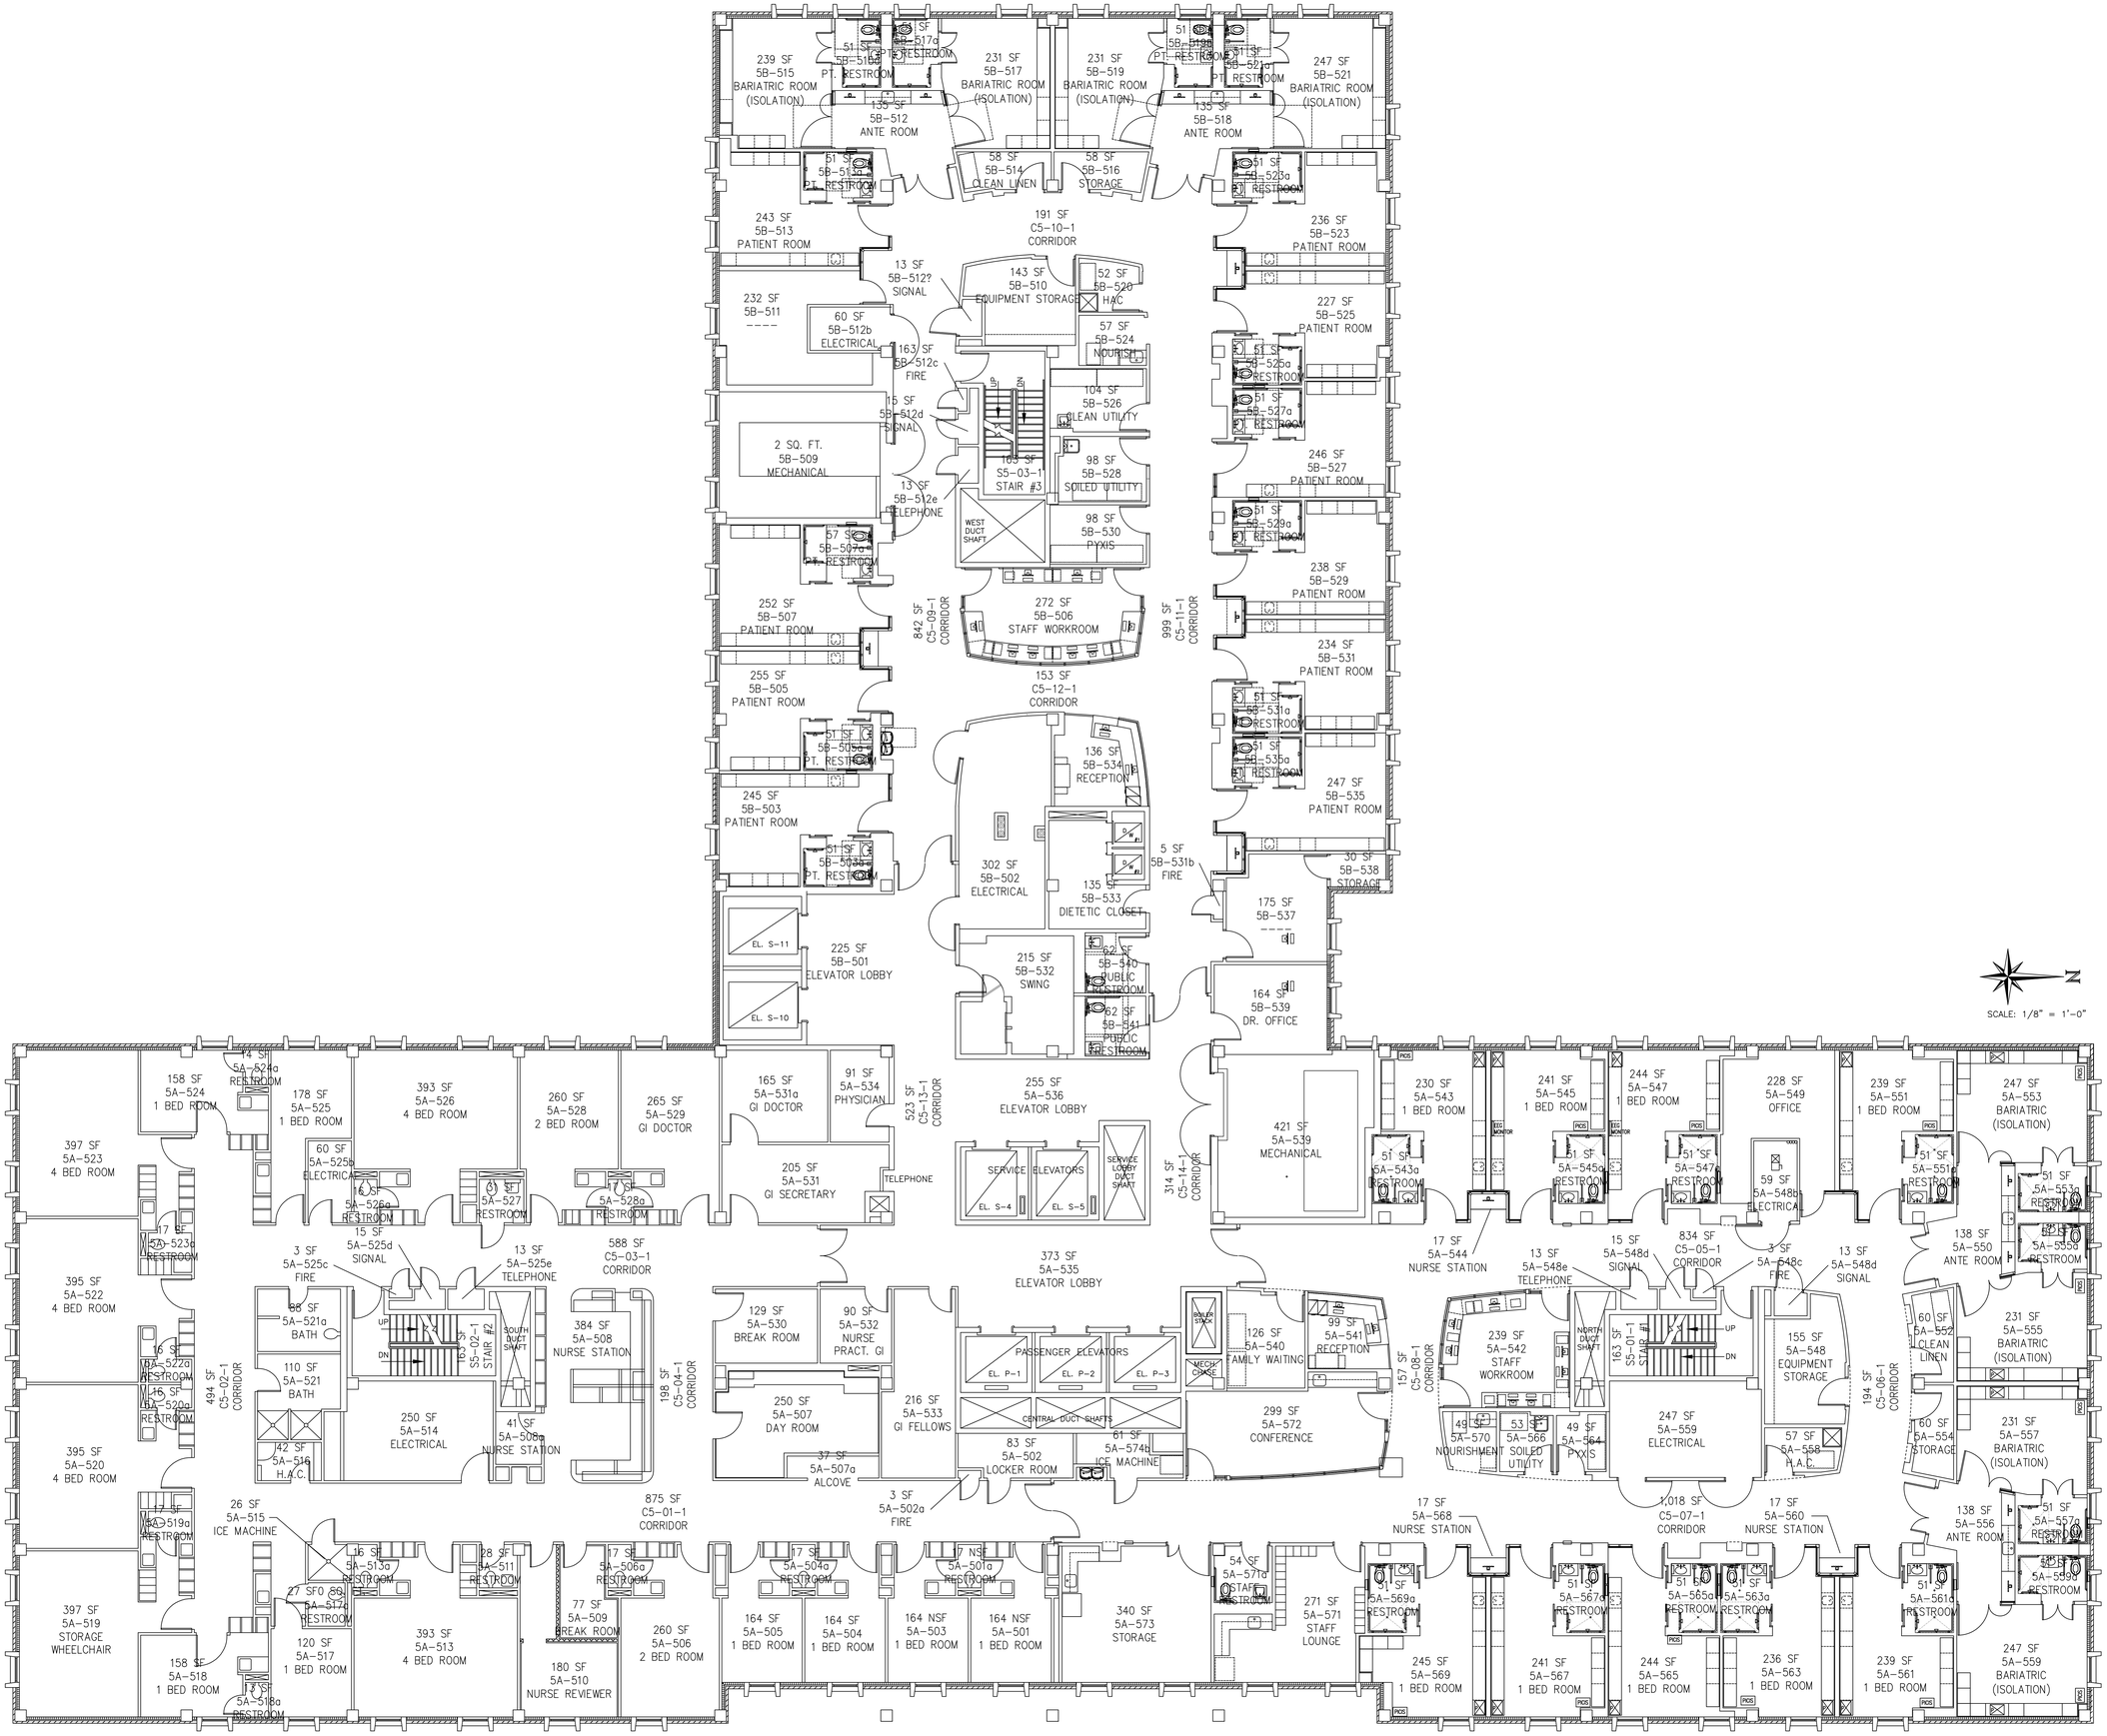

Drawing Title

FIFTH FLOOR

Project Title

ARCHITECTURAL

Approved: Project Section Chief

Approved: Division Chief

Approved: Facility Director

Location
JAMES A. HALEY VETERANS' HOSPITAL
13000 BRUCE B. DOWNS BLVD.
TAMPA, FLORIDA 33612

Drawn	Date
MWK	07/09/03
Checked	Project No.
Bldg # 1	DRAWING NO. 1AS129
File Number	Dwg. Of

Office of Facilities

Department of Veterans Affairs

Revisions	Date
5 North	04-26-12

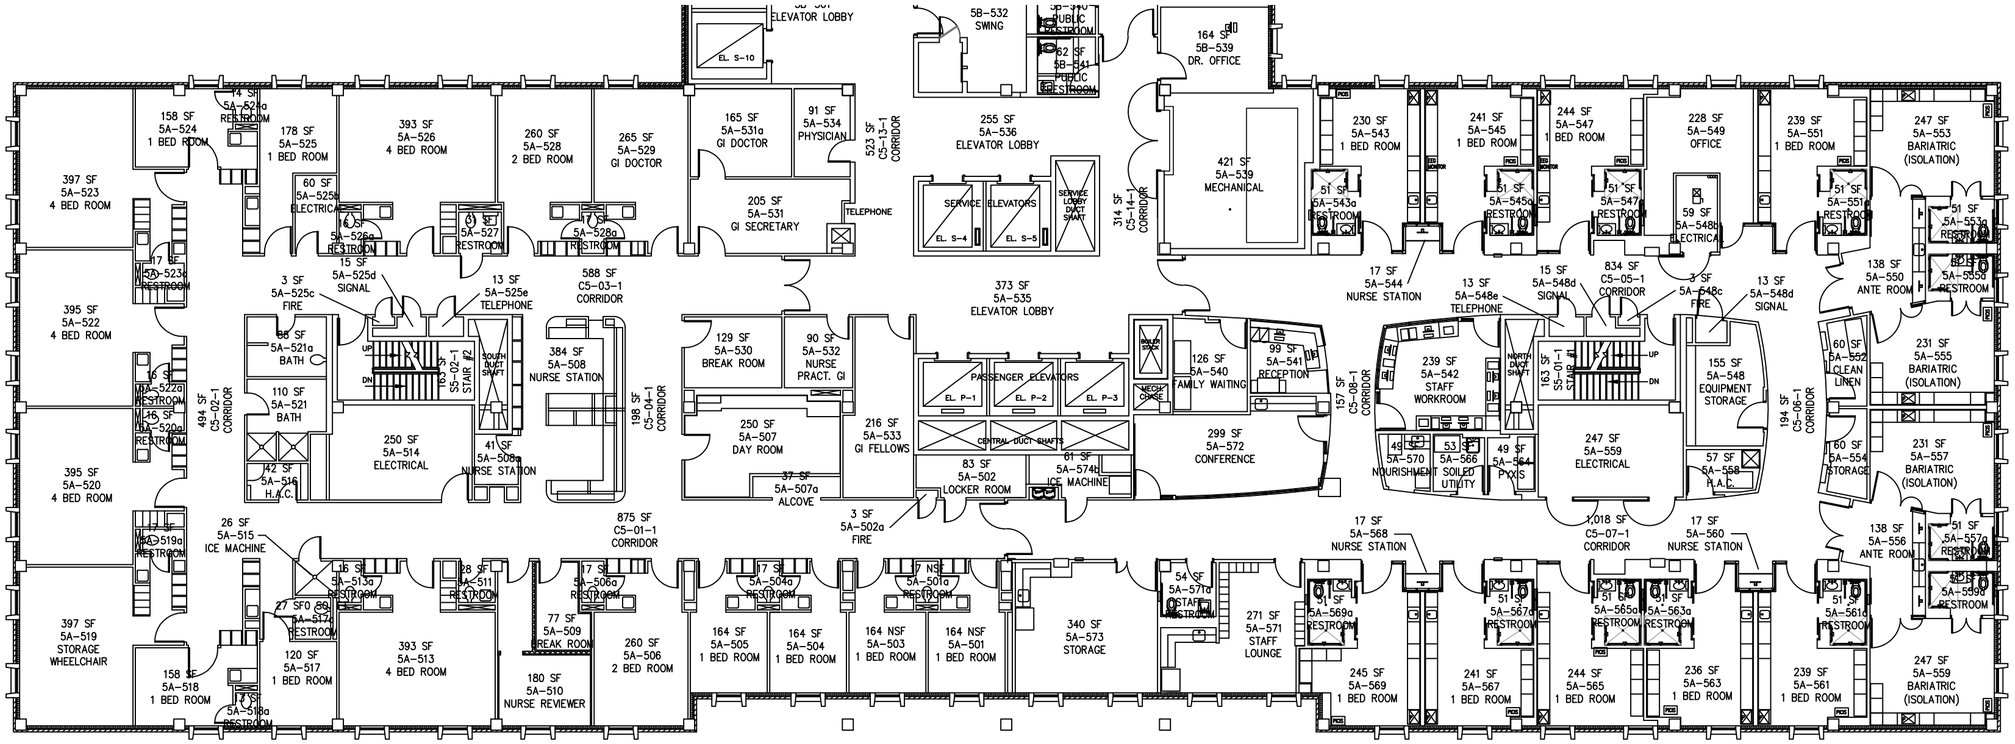

FIFTH FLOOR WING A
SCALE: 1/16" = 1'-0"

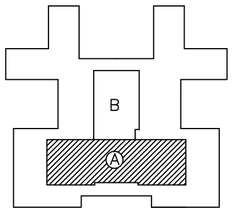

KEY PLAN

Drawing Title

FIFTH FLOOR WING A

Project Title

ARCHITECTURAL

Approved: Project Section Chief

Approved: Service Chief

Approved: Facility Director

Location JAMES A. HALEY VETERANS' HOSPITAL 13000 BRUCE B. DOWNS BLVD. TAMPA, FLORIDA 33612

Drawn	Date
MWK	03/08/04
Checked	Project No.
Building Number 1	DRAWING NO. 1AS130
File Number	Dwg. Of

Office of Facilities

Department of Veterans Affairs

Revisions	Date

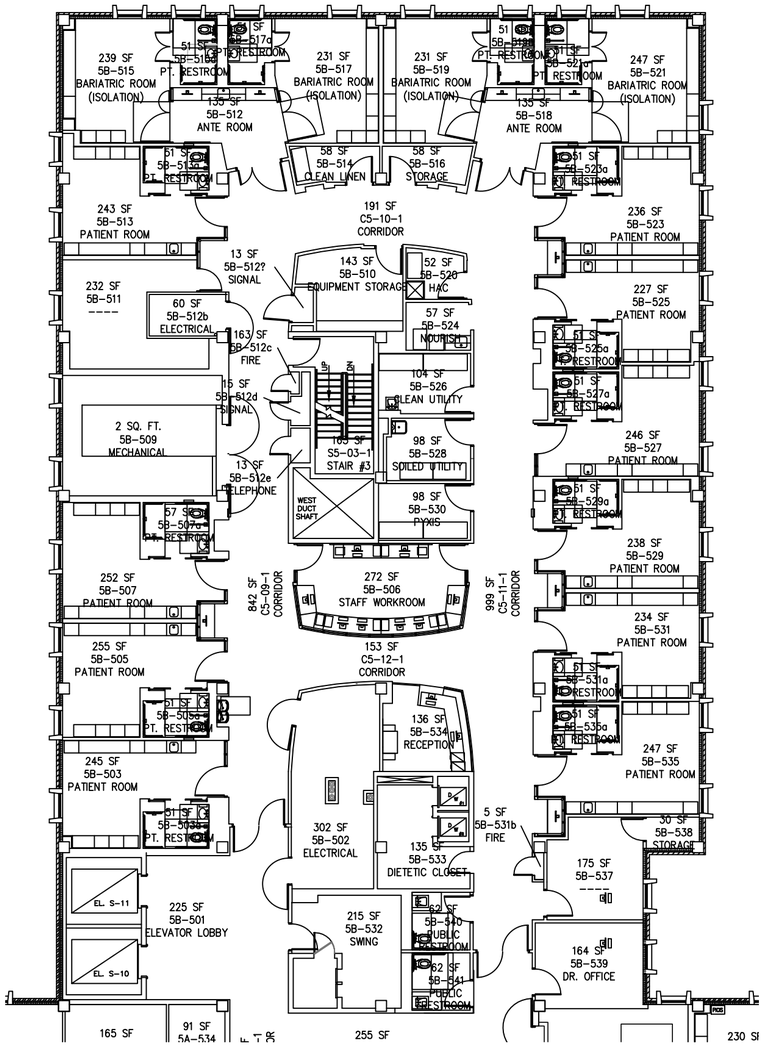

FIFTH FLOOR WING B
SCALE: 1/16" = 1'-0"

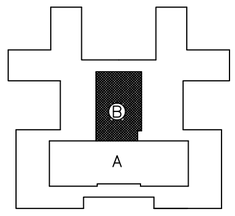

KEY PLAN

Drawing Title	FIFTH FLOOR WING B
Project Title	ARCHITECTURAL
Approved: Project Section Chief	
Approved: Service Chief	
Approved: Facility Director	
Location	JAMES A. HALEY VETERANS' HOSPITAL 13000 BRUCE B. DOWNS BLVD. TAMPA, FLORIDA 33612
Drawn: MWK	Date: 03/08/04
Checked	Project No.
Building Number: 1	DRAWING NO. 1AS131
File Number	Dwg. Of

Office of Facilities

Department of Veterans Affairs