Revisions	Date

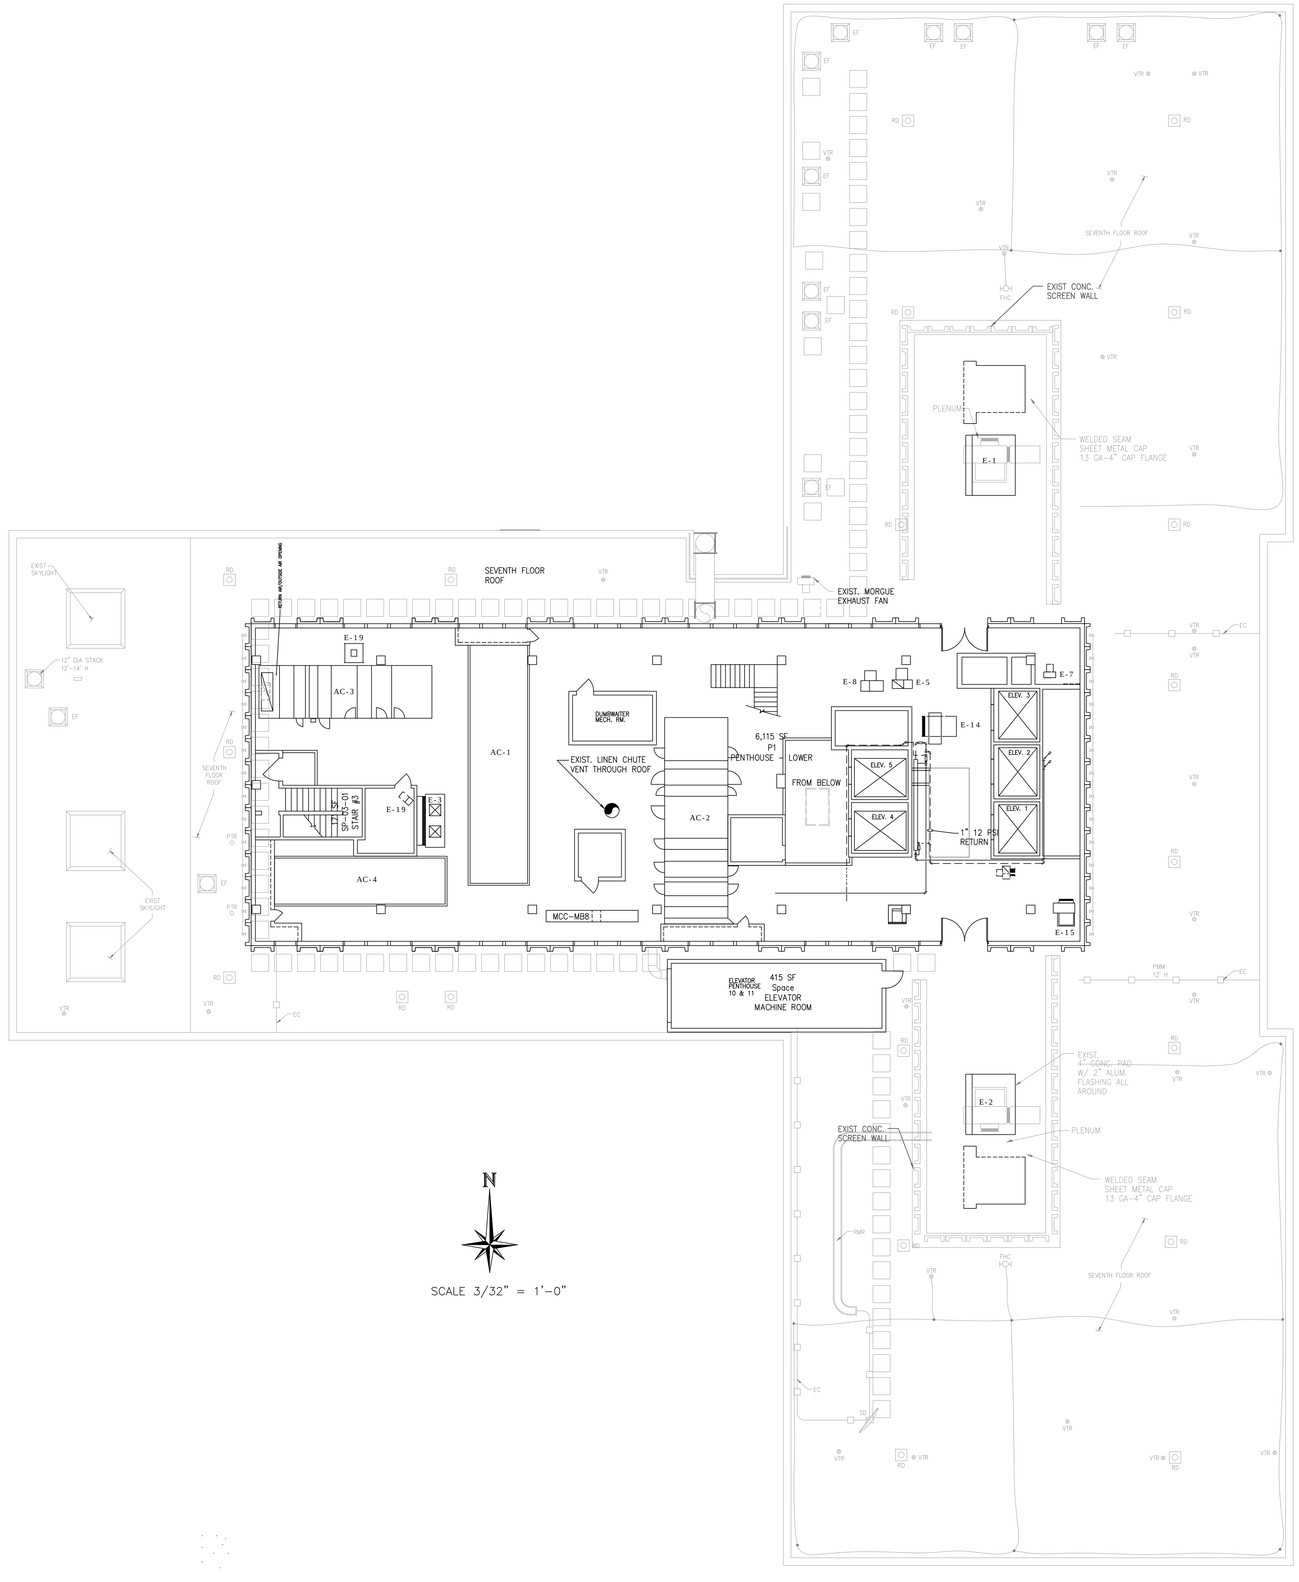

Drawing Title

LOWER PENTHOUSE AND ROOF

Project Title

ARCHITECTURAL

Approved: Project Section Chief

Approved: Division Chief

Approved: Facility Director

Location
JAMES A. HALEY VETERANS' HOSPITAL
13000 BRUCE B. DOWNS BLVD.
TAMPA, FLORIDA 33612

Drawn	Date
MWK	12/30/99
Checked	Project No.

Bldg # 1

File Number

DRAWING NO. 1AS138

Dwg. Of

Office of Facilities

Department of Veterans Affairs

Revisions	Date

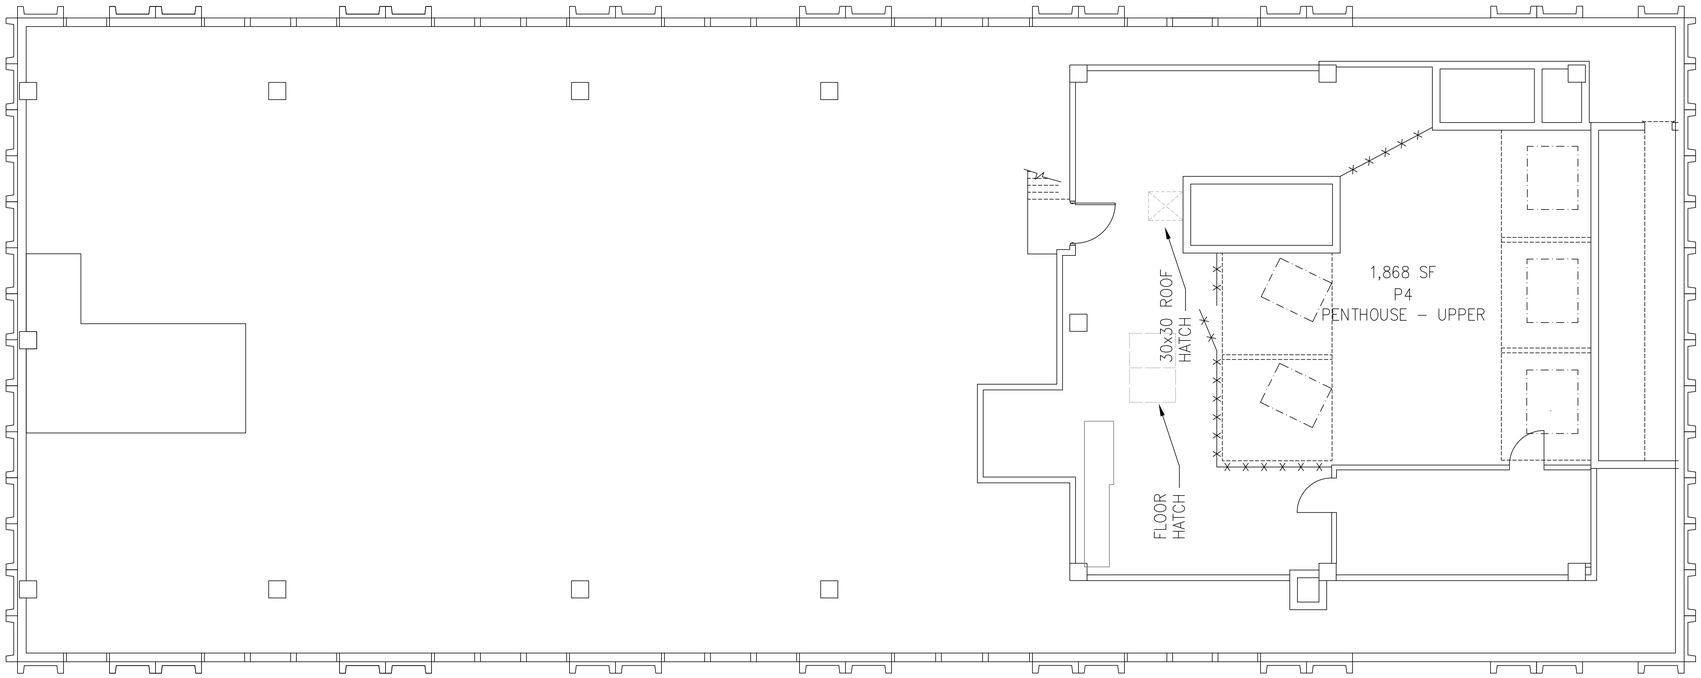

N

SCALE: 3/16" = 1'-0"

Drawing Title

UPPER PENTHOUSE

Project Title

ARCHITECTURAL

Approved: Project Section Chief

Approved: Division Chief

Approved: Facility Director

Location
JAMES A. HALEY VETERANS' HOSPITAL
13000 BRUCE B. DOWNS BLVD.
TAMPA, FLORIDA 33612

Drawn	Date
MWK	02/01/07

Checked	Project No.

Bldg #	DRAWING NO.
1	1AS139
File Number	Dwg. Of

Office of Facilities

Department of Veterans Affairs