Revisions	Date

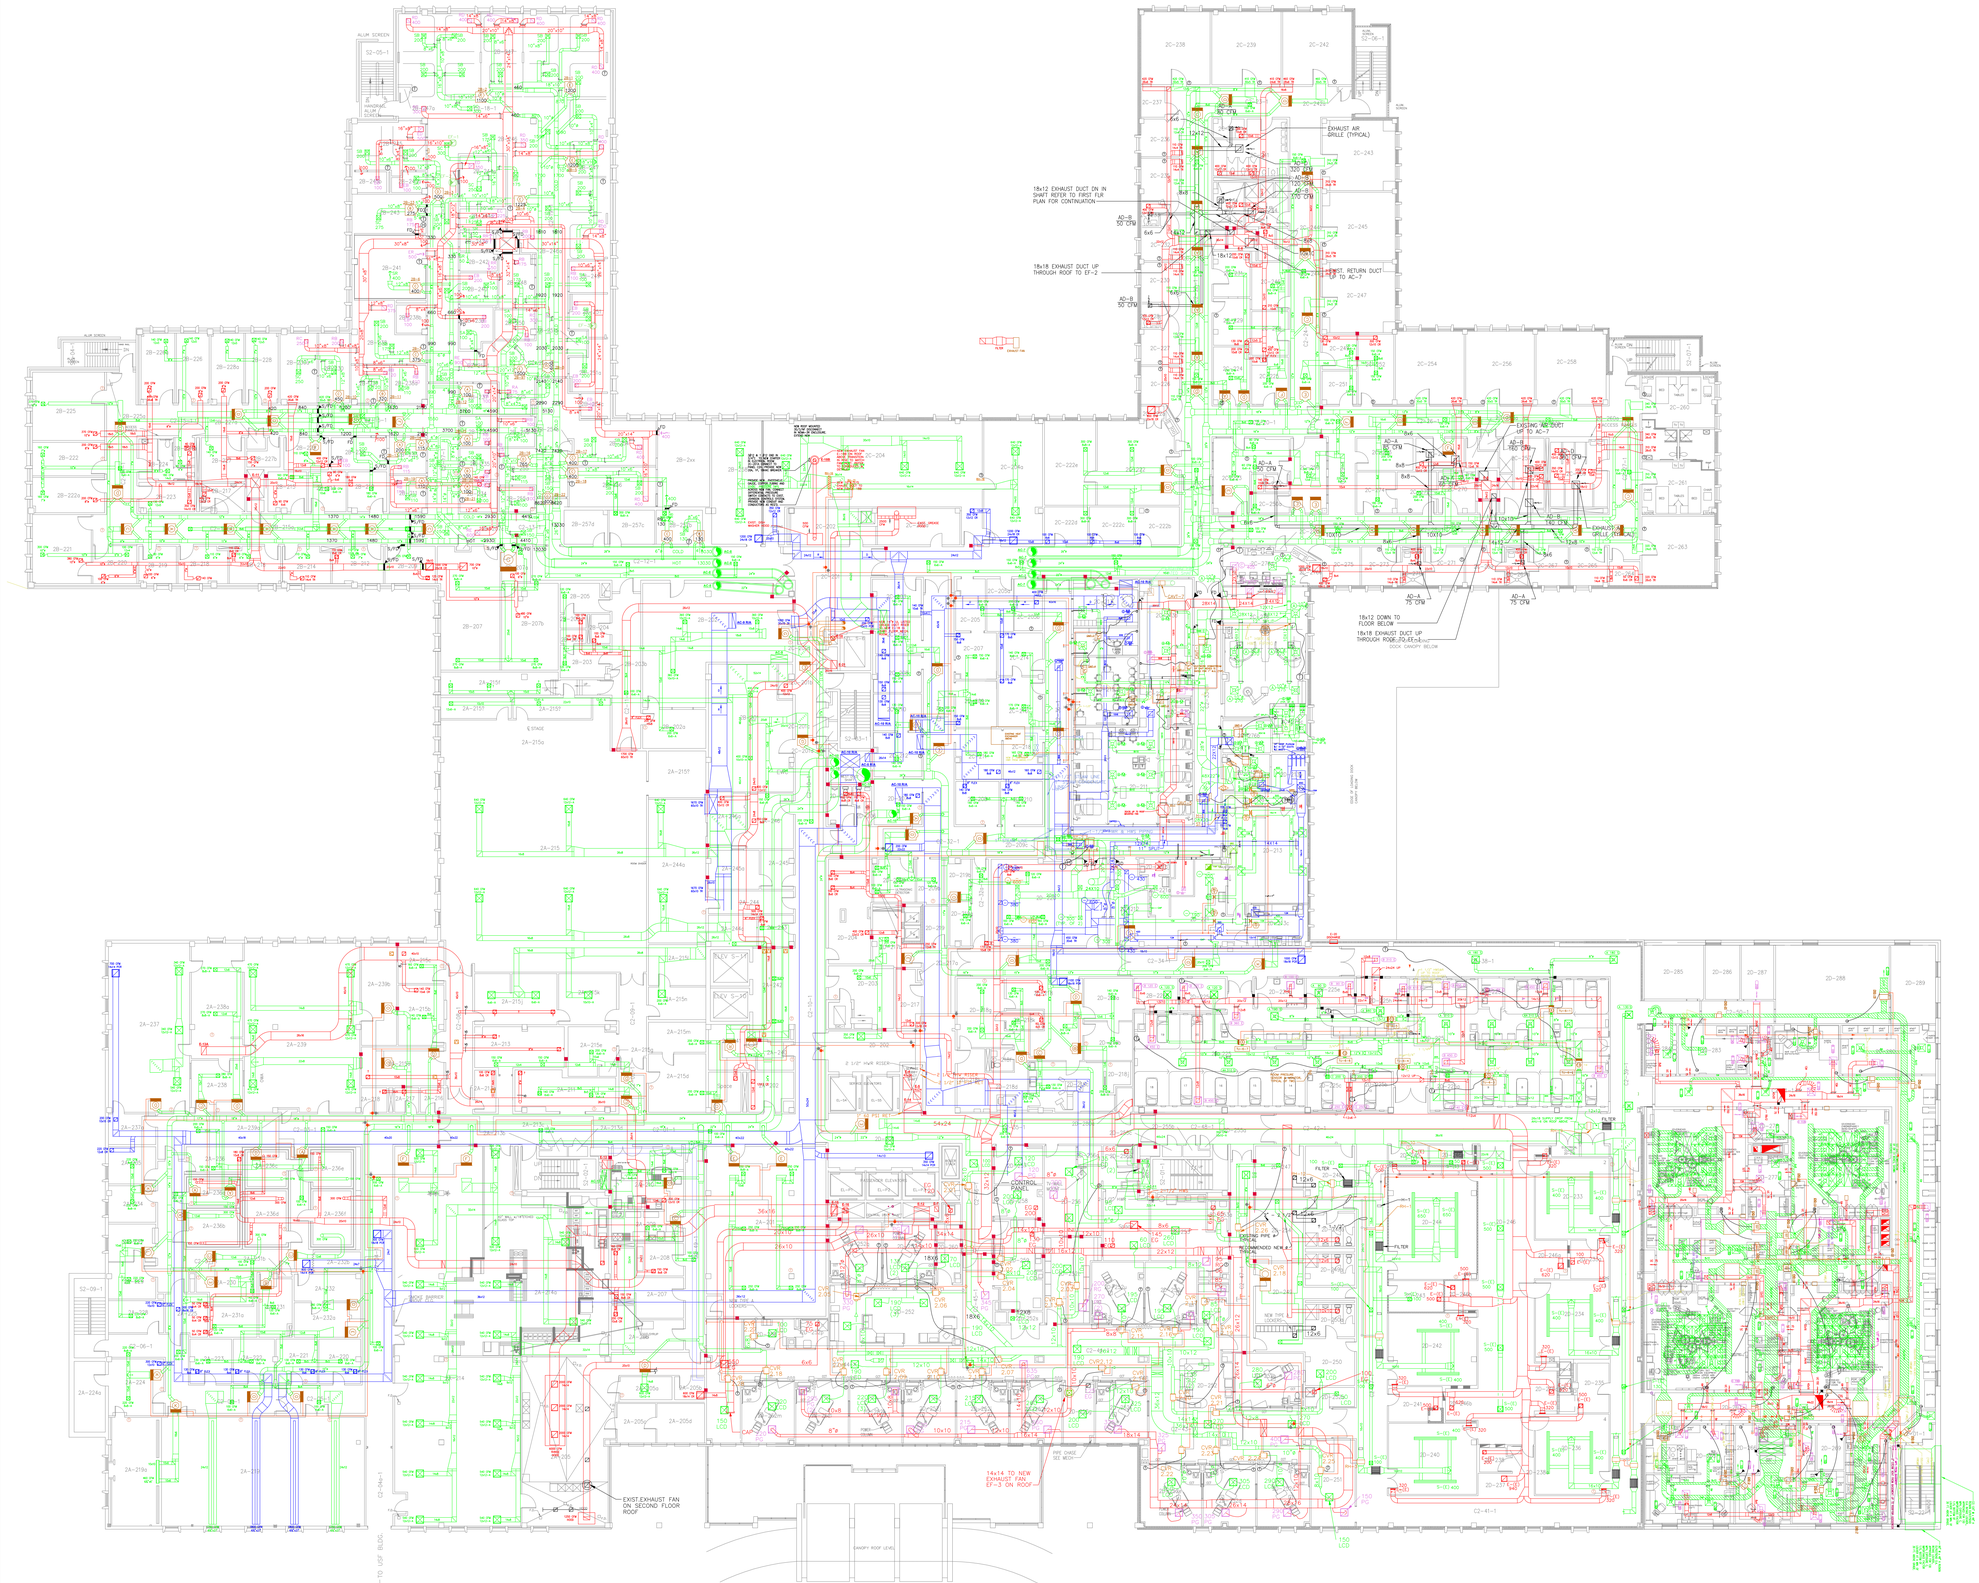

Drawing Title

SECOND FLOOR

Project Title

HVAC

Approved: Project Section Chief

Approved: Division Chief

Approved: Facility Director

Location: JAMES A. HALEY VETERANS' HOSPITAL, 13000 BRUCE B. DOWNS BLVD., TAMPA, FLORIDA 33612

Drawn	Date
MWK	11/23/01
Checked	Project No.
Bldg # 1	DRAWING NO.
File Number	Dwg. Of

Office of Facilities

Department of Veterans Affairs

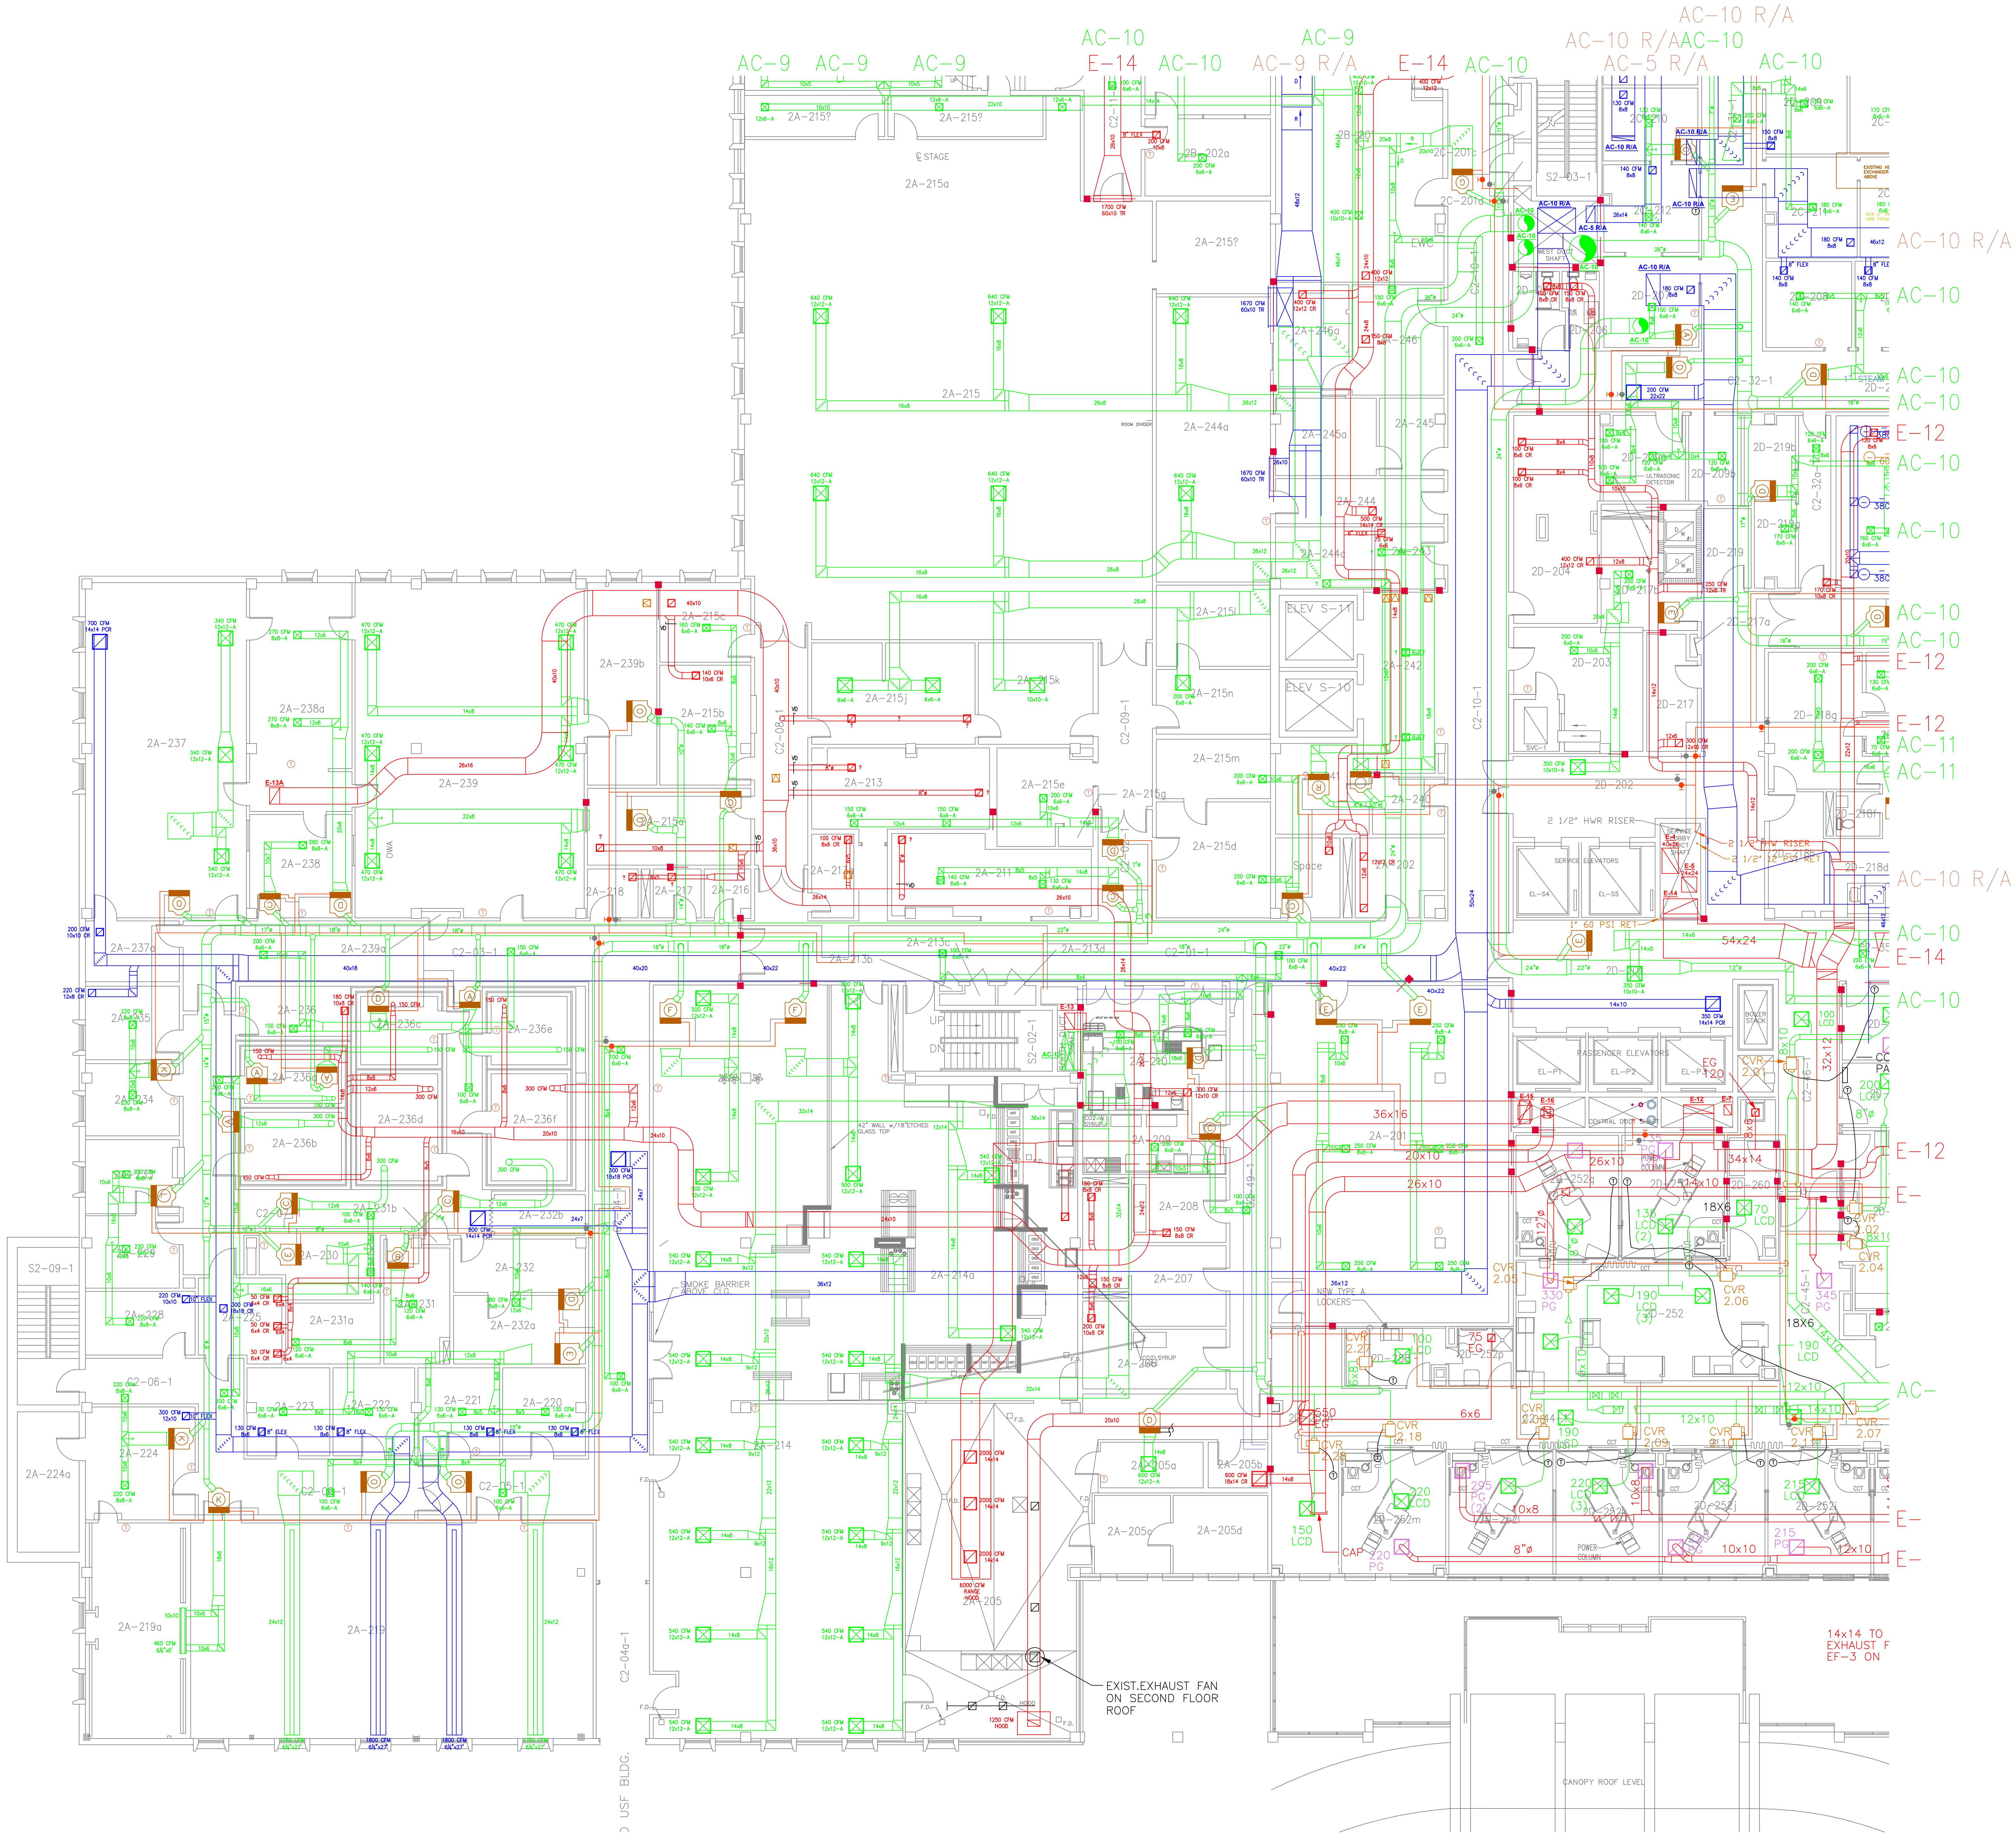

Revisions	Date

Drawing Title

SECOND FLOOR
WING A

Project Title

HVAC

Approved: Project Section Chief

Approved: Service Chief

Approved: Facility Director

Location JAMES A. HALEY VETERANS' HOSPITAL
13000 BRUCE B. DOWNS BLVD.
TAMPA, FLORIDA 33612

Drawn	Date
MWK	11/5/01
Checked	Project No.
Building Number 1	DRAWING NO.
File Number	Dwg. Of

Office of Facilities

Department of Veterans Affairs

Revisions	Date

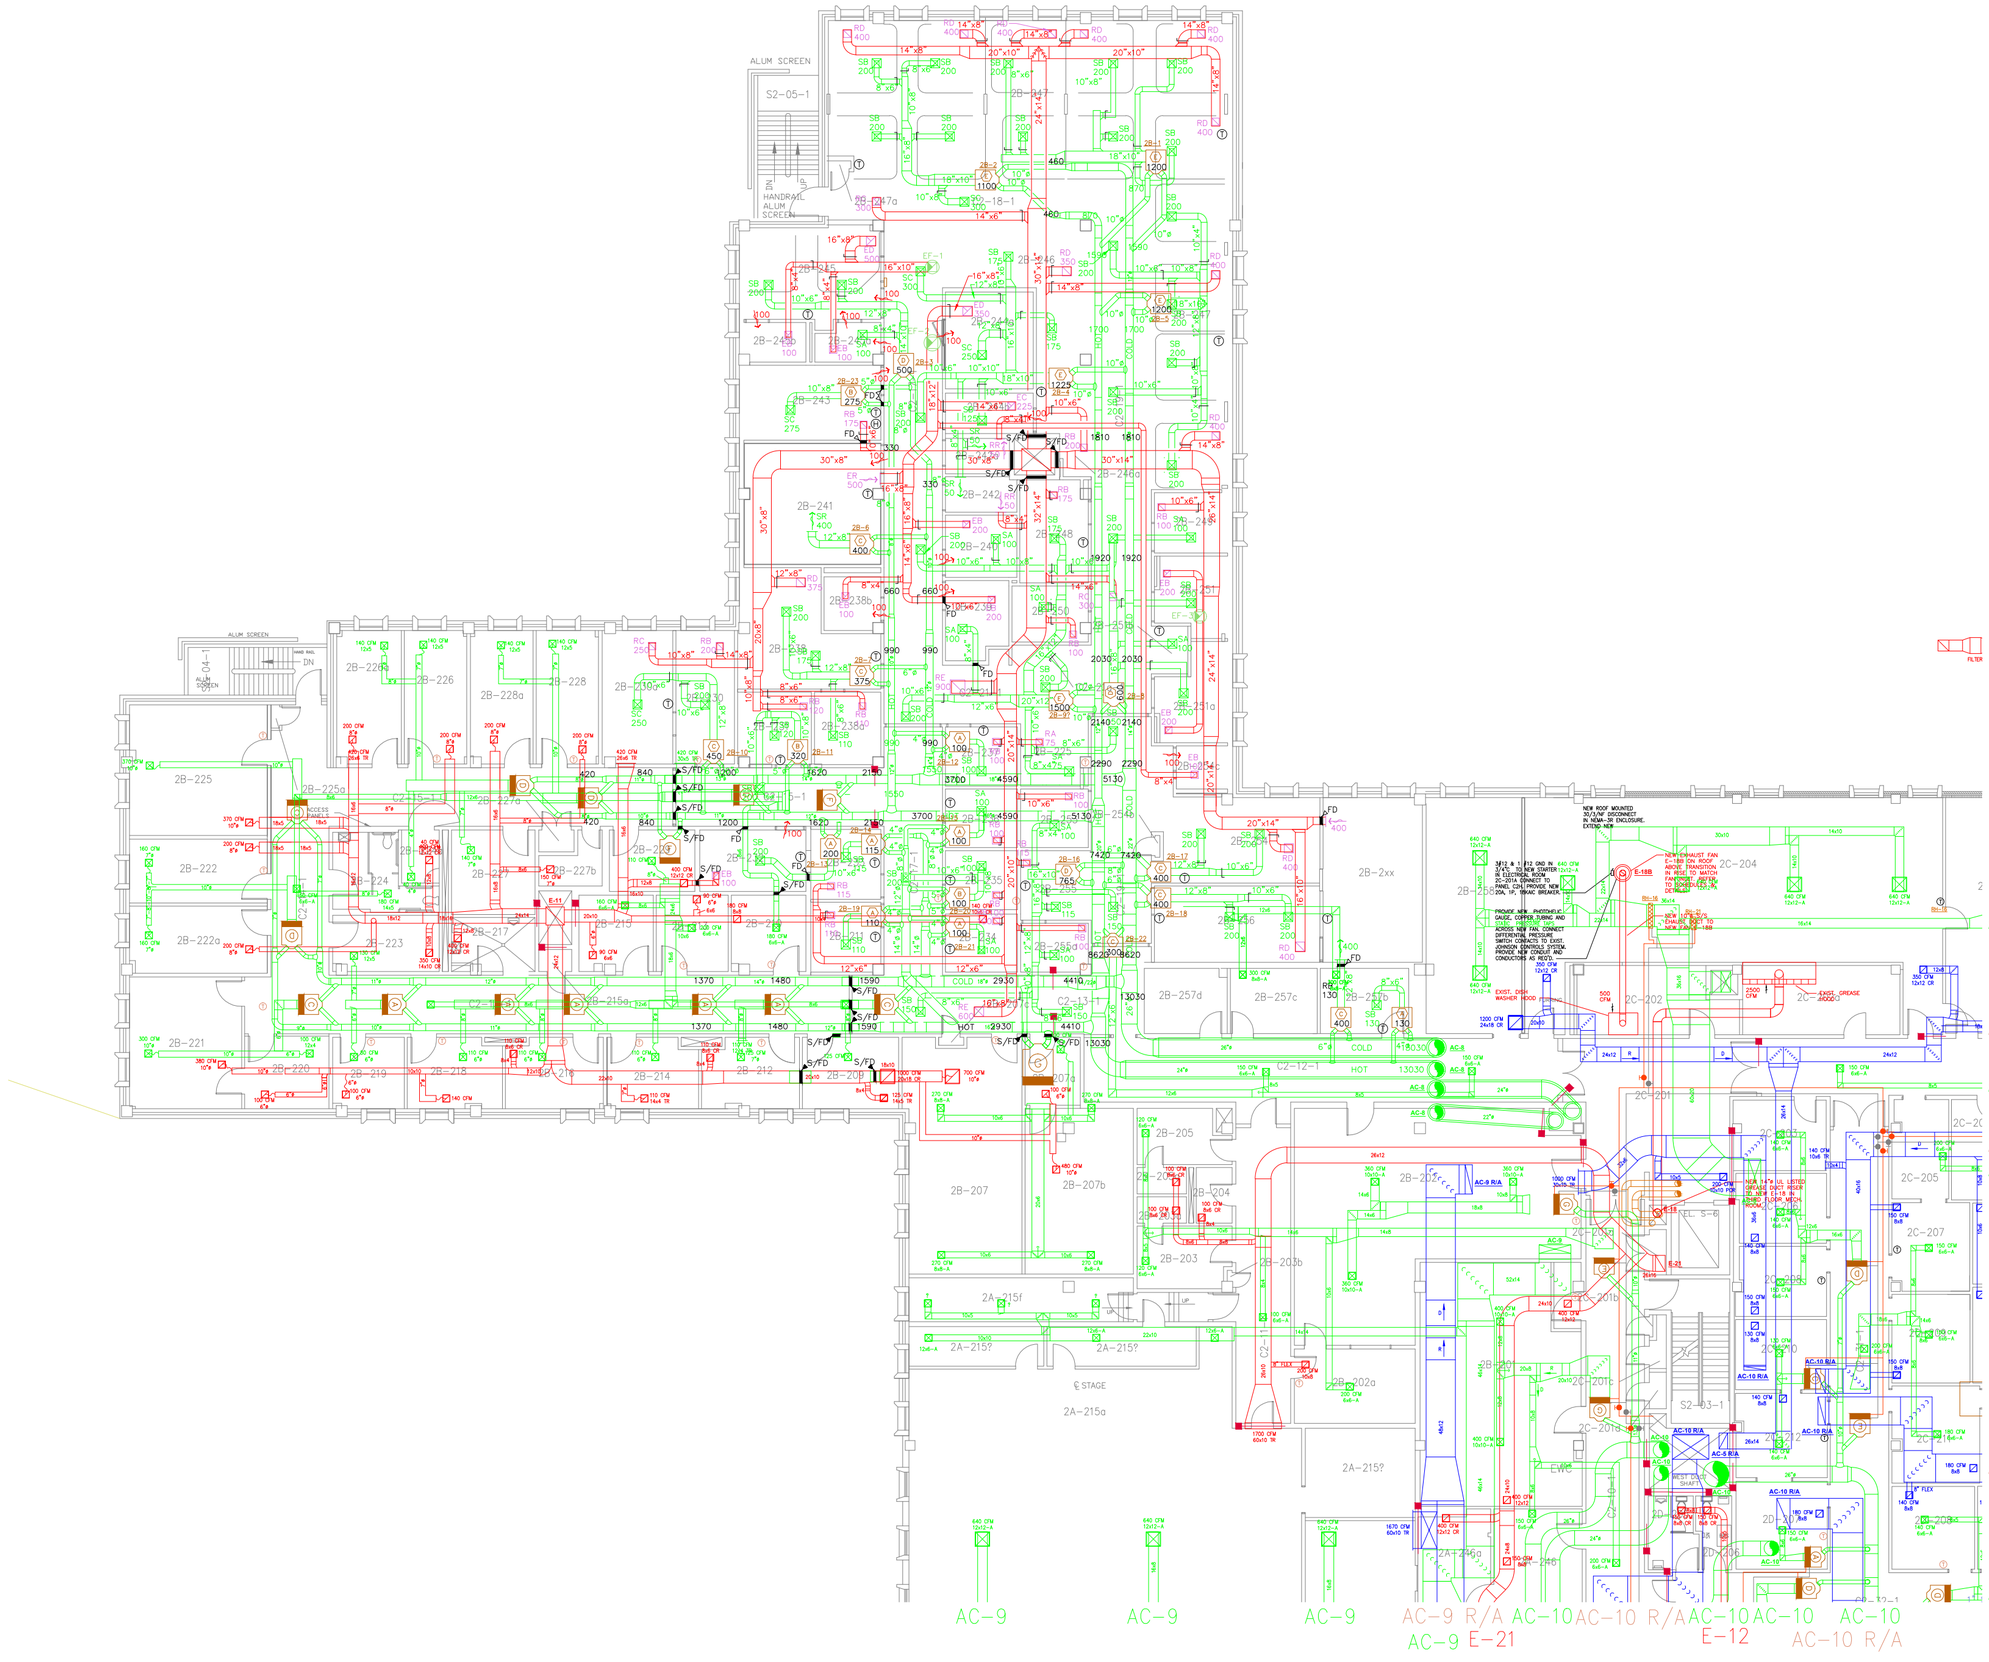

Drawing Title	
SECOND FLOOR WING B	
Project Title	
HVAC	
Approved: Project Section Chief	
Approved: Service Chief	
Approved: Facility Director	
Location	JAMES A. HALEY VETERANS' HOSPITAL 13000 BRUCE B. DOWNS BLVD. TAMPA, FLORIDA 33612
Drawn: MWK	Date: 11/23/01
Checked	Project No.
Building Number: 1	DRAWING NO.
File Number	Dwg. Of

Office of Facilities

Department of Veterans Affairs

Revisions	Date

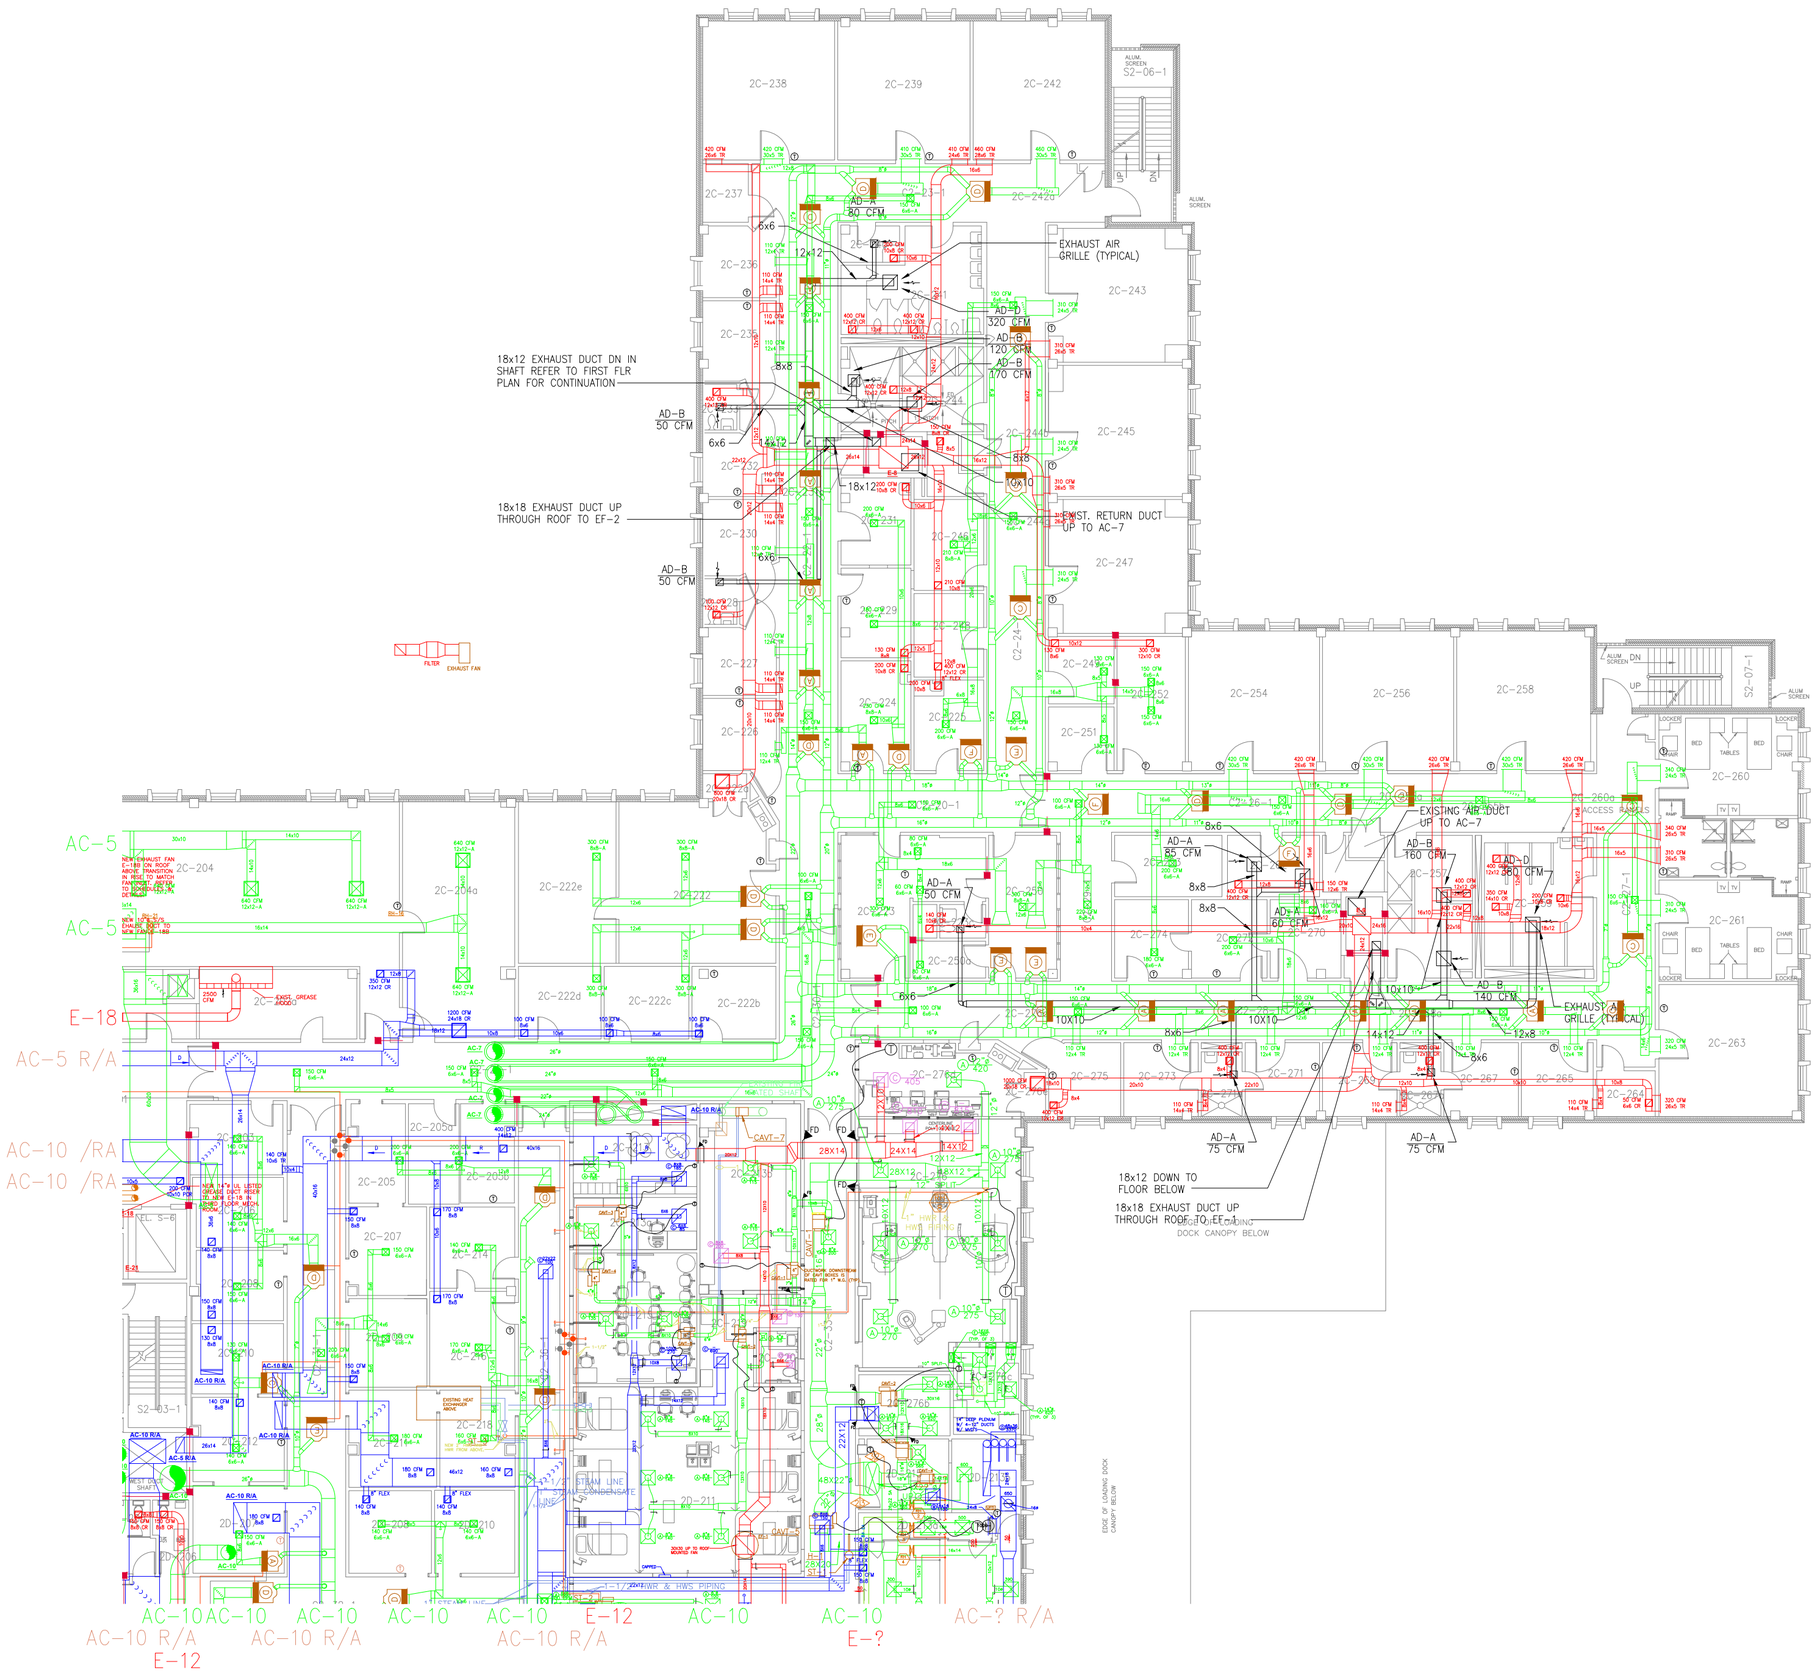

Drawing Title

SECOND FLOOR
WING C

Project Title

HVAC

Approved: Project Section Chief

Approved: Service Chief

Approved: Facility Director

Location JAMES A. HALEY VETERANS' HOSPITAL
13000 BRUCE B. DOWNS BLVD.
TAMPA, FLORIDA 33612

Drawn	Date
MWK	11/23/01
Checked	Project No.
Building Number 1	DRAWING NO.
File Number	Dwg. Of

Office of Facilities

Department of Veterans Affairs

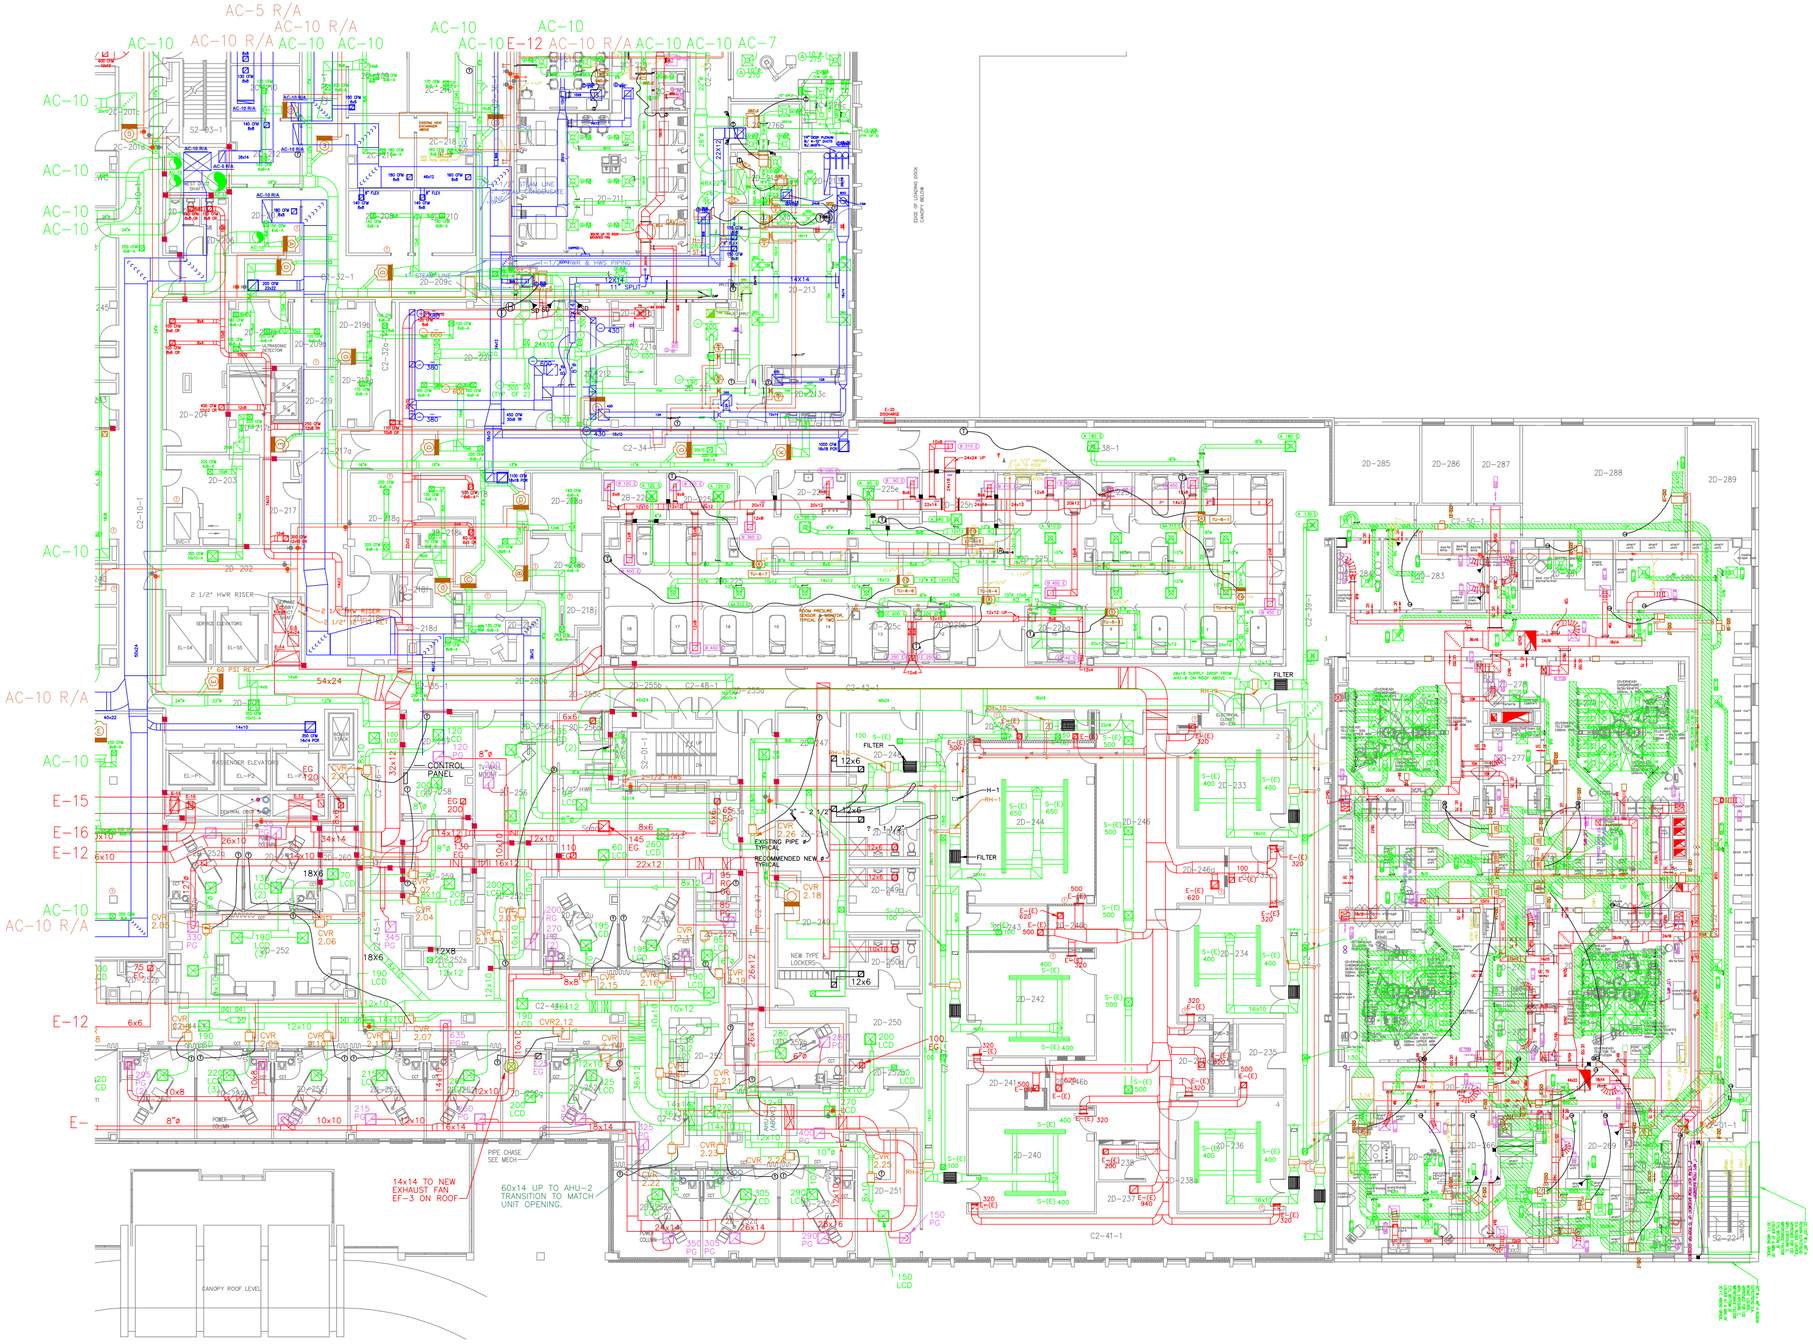

Revisions	Date

Drawing Title

SECOND FLOOR
WING D

Project Title

HVAC

Approved: Project Section Chief

Approved: Service Chief

Approved: Facility Director

Location JAMES A. HALEY VETERANS' HOSPITAL
13000 BRUCE B. DOWNS BLVD.
TAMPA, FLORIDA 33612

Drawn	Date
MWK	11/23/01

Checked	Project No.

Building Number	DRAWING NO.
1	
File Number	Dwg. Of

Office of Facilities

Department of Veterans Affairs

Revisions	Date

Drawing Title

DETAILS

Project Title

MECHANICAL

Approved: Project Section Chief

Approved: Service Chief

Approved: Facility Director

Location JAMES A. HALEY VETERANS' HOSPITAL
13000 BRUCE B. DOWNS BLVD.
TAMPA, FLORIDA 33612

Drawn	Date
MWK	03/08/13
Checked	Project No.

Building Number
1

File Number

DRAWING NO.

Dwg. Of

Office of Facilities

Department of Veterans Affair

Revisions	Date

Drawing Title

SCHEDULES

Project Title

MECHANICAL

Approved: Project Section Chief

Approved: Service Chief

Approved: Facility Director

Location JAMES A. HALEY VETERANS' HOSPITAL
13000 BRUCE B. DOWNS BLVD.
TAMPA, FLORIDA 33612

Drawn	Date
MWK	03/08/13
Checked	Project No.

Building Number
1

File Number

DRAWING NO.

Dwg. Of

Office of Facilities

Department of Veterans Affair

Revisions	Date

Drawing Title

SCHEDULES

Project Title

MECHANICAL

Approved: Project Section Chief

Approved: Service Chief

Approved: Facility Director

Location JAMES A. HALEY VETERANS' HOSPITAL
13000 BRUCE B. DOWNS BLVD.
TAMPA, FLORIDA 33612

Drawn	Date
MWK	03/08/13
Checked	Project No.

Building Number
1

File Number

DRAWING NO.

Dwg. Of

Office of Facilities

Department of Veterans Affair

Revisions	Date

Drawing Title

CHILLED WATER
SECOND FLOOR

Project Title

HVAC

Approved: Project Section Chief

Approved: Division Chief

Approved: Facility Director

Location
JAMES A. HALEY VETERANS' HOSPITAL
13000 BRUCE B. DOWNS BLVD.
TAMPA, FLORIDA 33612

Drawn	Date
MWK	11/23/01
Checked	Project No.

Bldg #	DRAWING NO.
1	Dwg. Of
File Number	

Office of Facilities

Department of Veterans Affairs