Revisions	Date

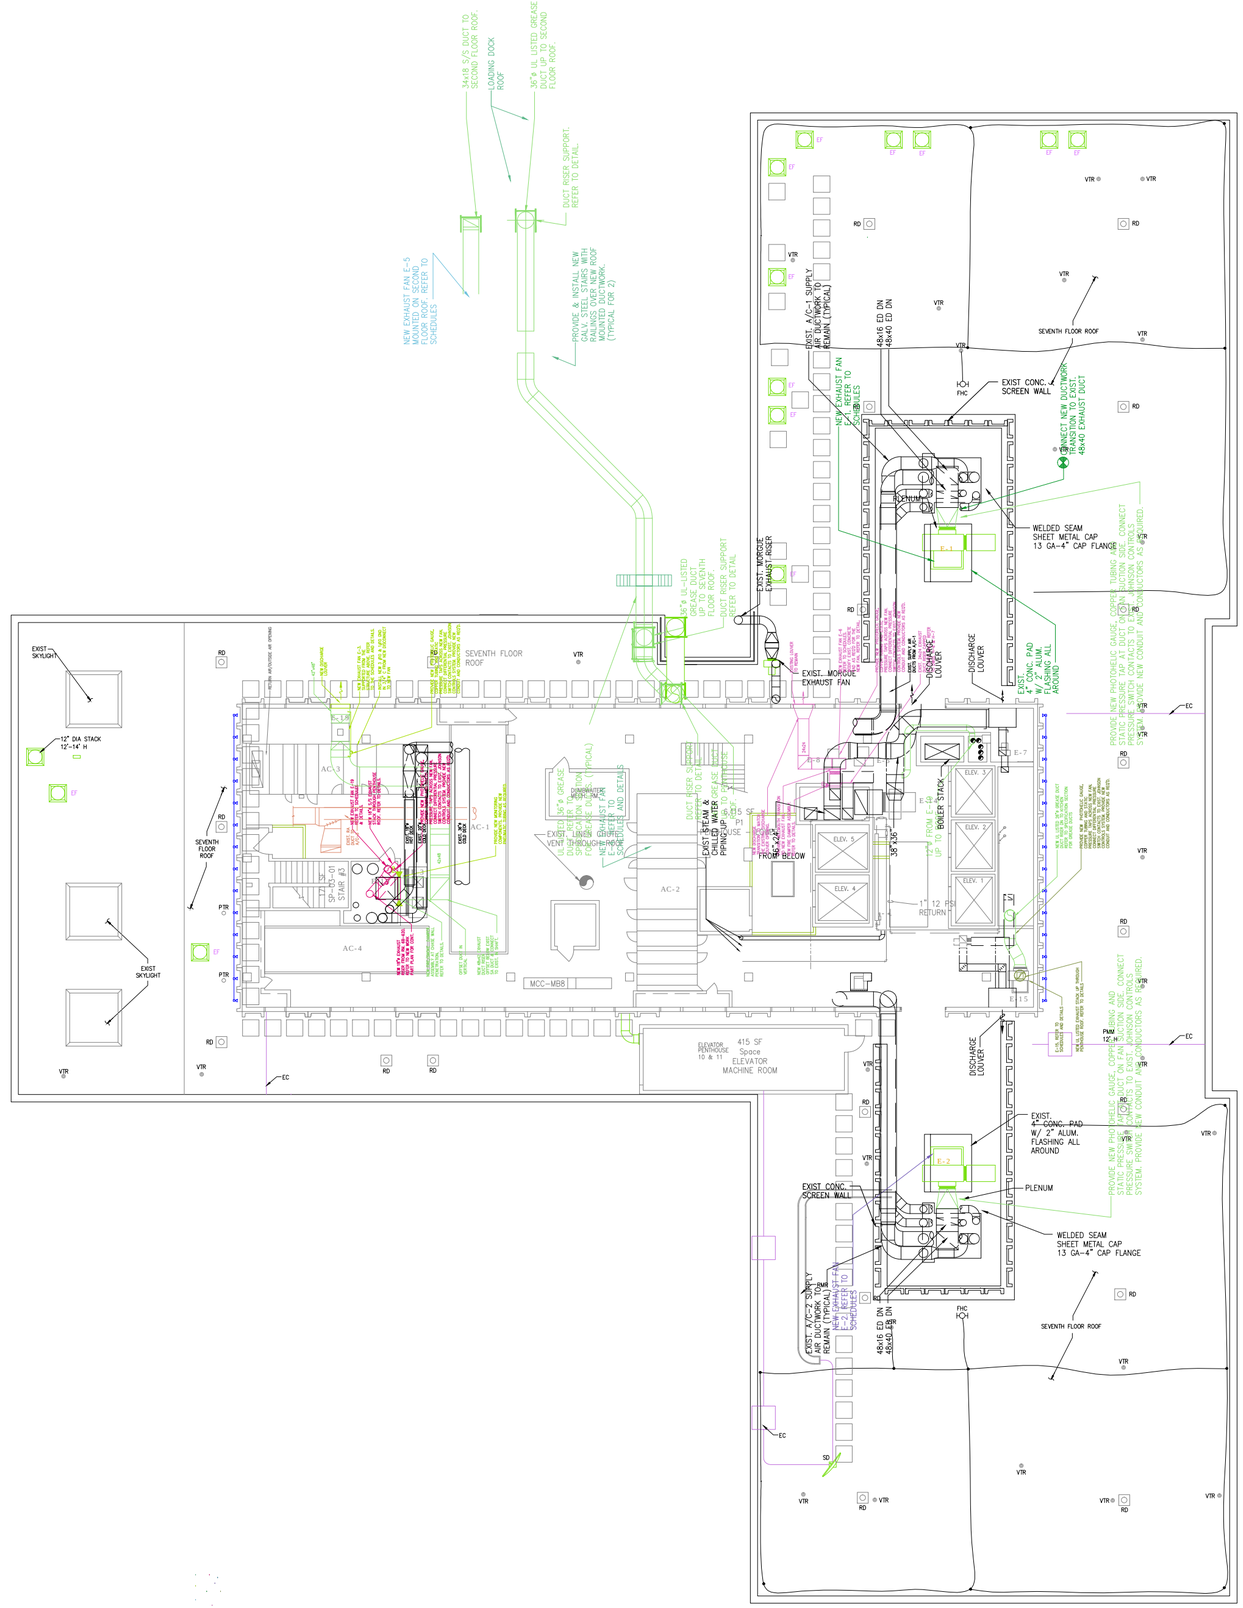

N

SCALE: 3/64" = 1'-0"

Drawing Title

PENTHOUSE

Project Title

HVAC

Approved: Project Section Chief

Approved: Service Chief

Approved: Facility Director

Location JAMES A. HALEY VETERANS' HOSPITAL
13000 BRUCE B. DOWNS BLVD.
TAMPA, FLORIDA 33612

Drawn	Date
MWK	
Checked	Project No.
Building Number 1	DRAWING NO. 1-MH136
File Number	Dwg. Of

Office of Facilities

Department of Veterans Affairs

Revisions	Date

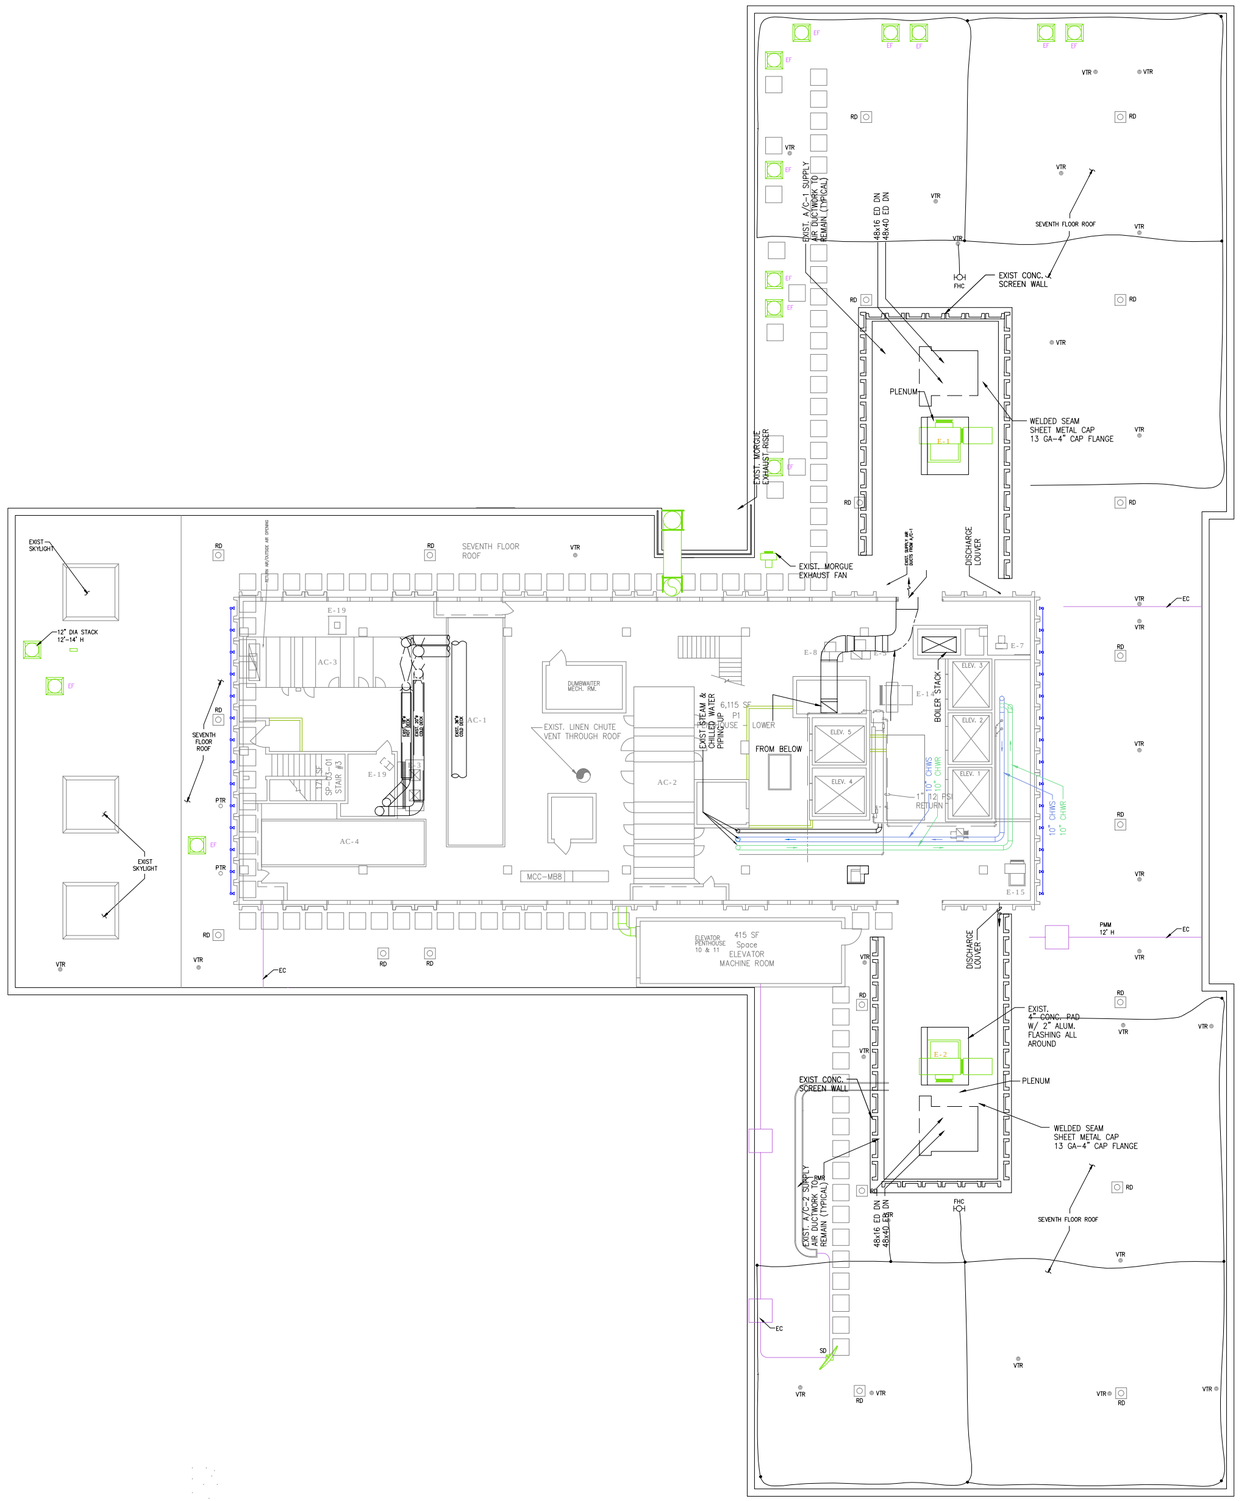

N

SCALE: 3/64" = 1'-0"

Drawing Title	PENTHOUSE
Project Title	HVAC
Approved: Project Section Chief	
Approved: Service Chief	
Approved: Facility Director	
Location	JAMES A. HALEY VETERANS' HOSPITAL 13000 BRUCE B. DOWNS BLVD. TAMPA, FLORIDA 33612
Drawn	MWK
Date	
Checked	
Project No.	
Building Number	1
File Number	
DRAWING NO.	1-MP110
Dwg.	Of

Office of Facilities

Department of Veterans Affairs