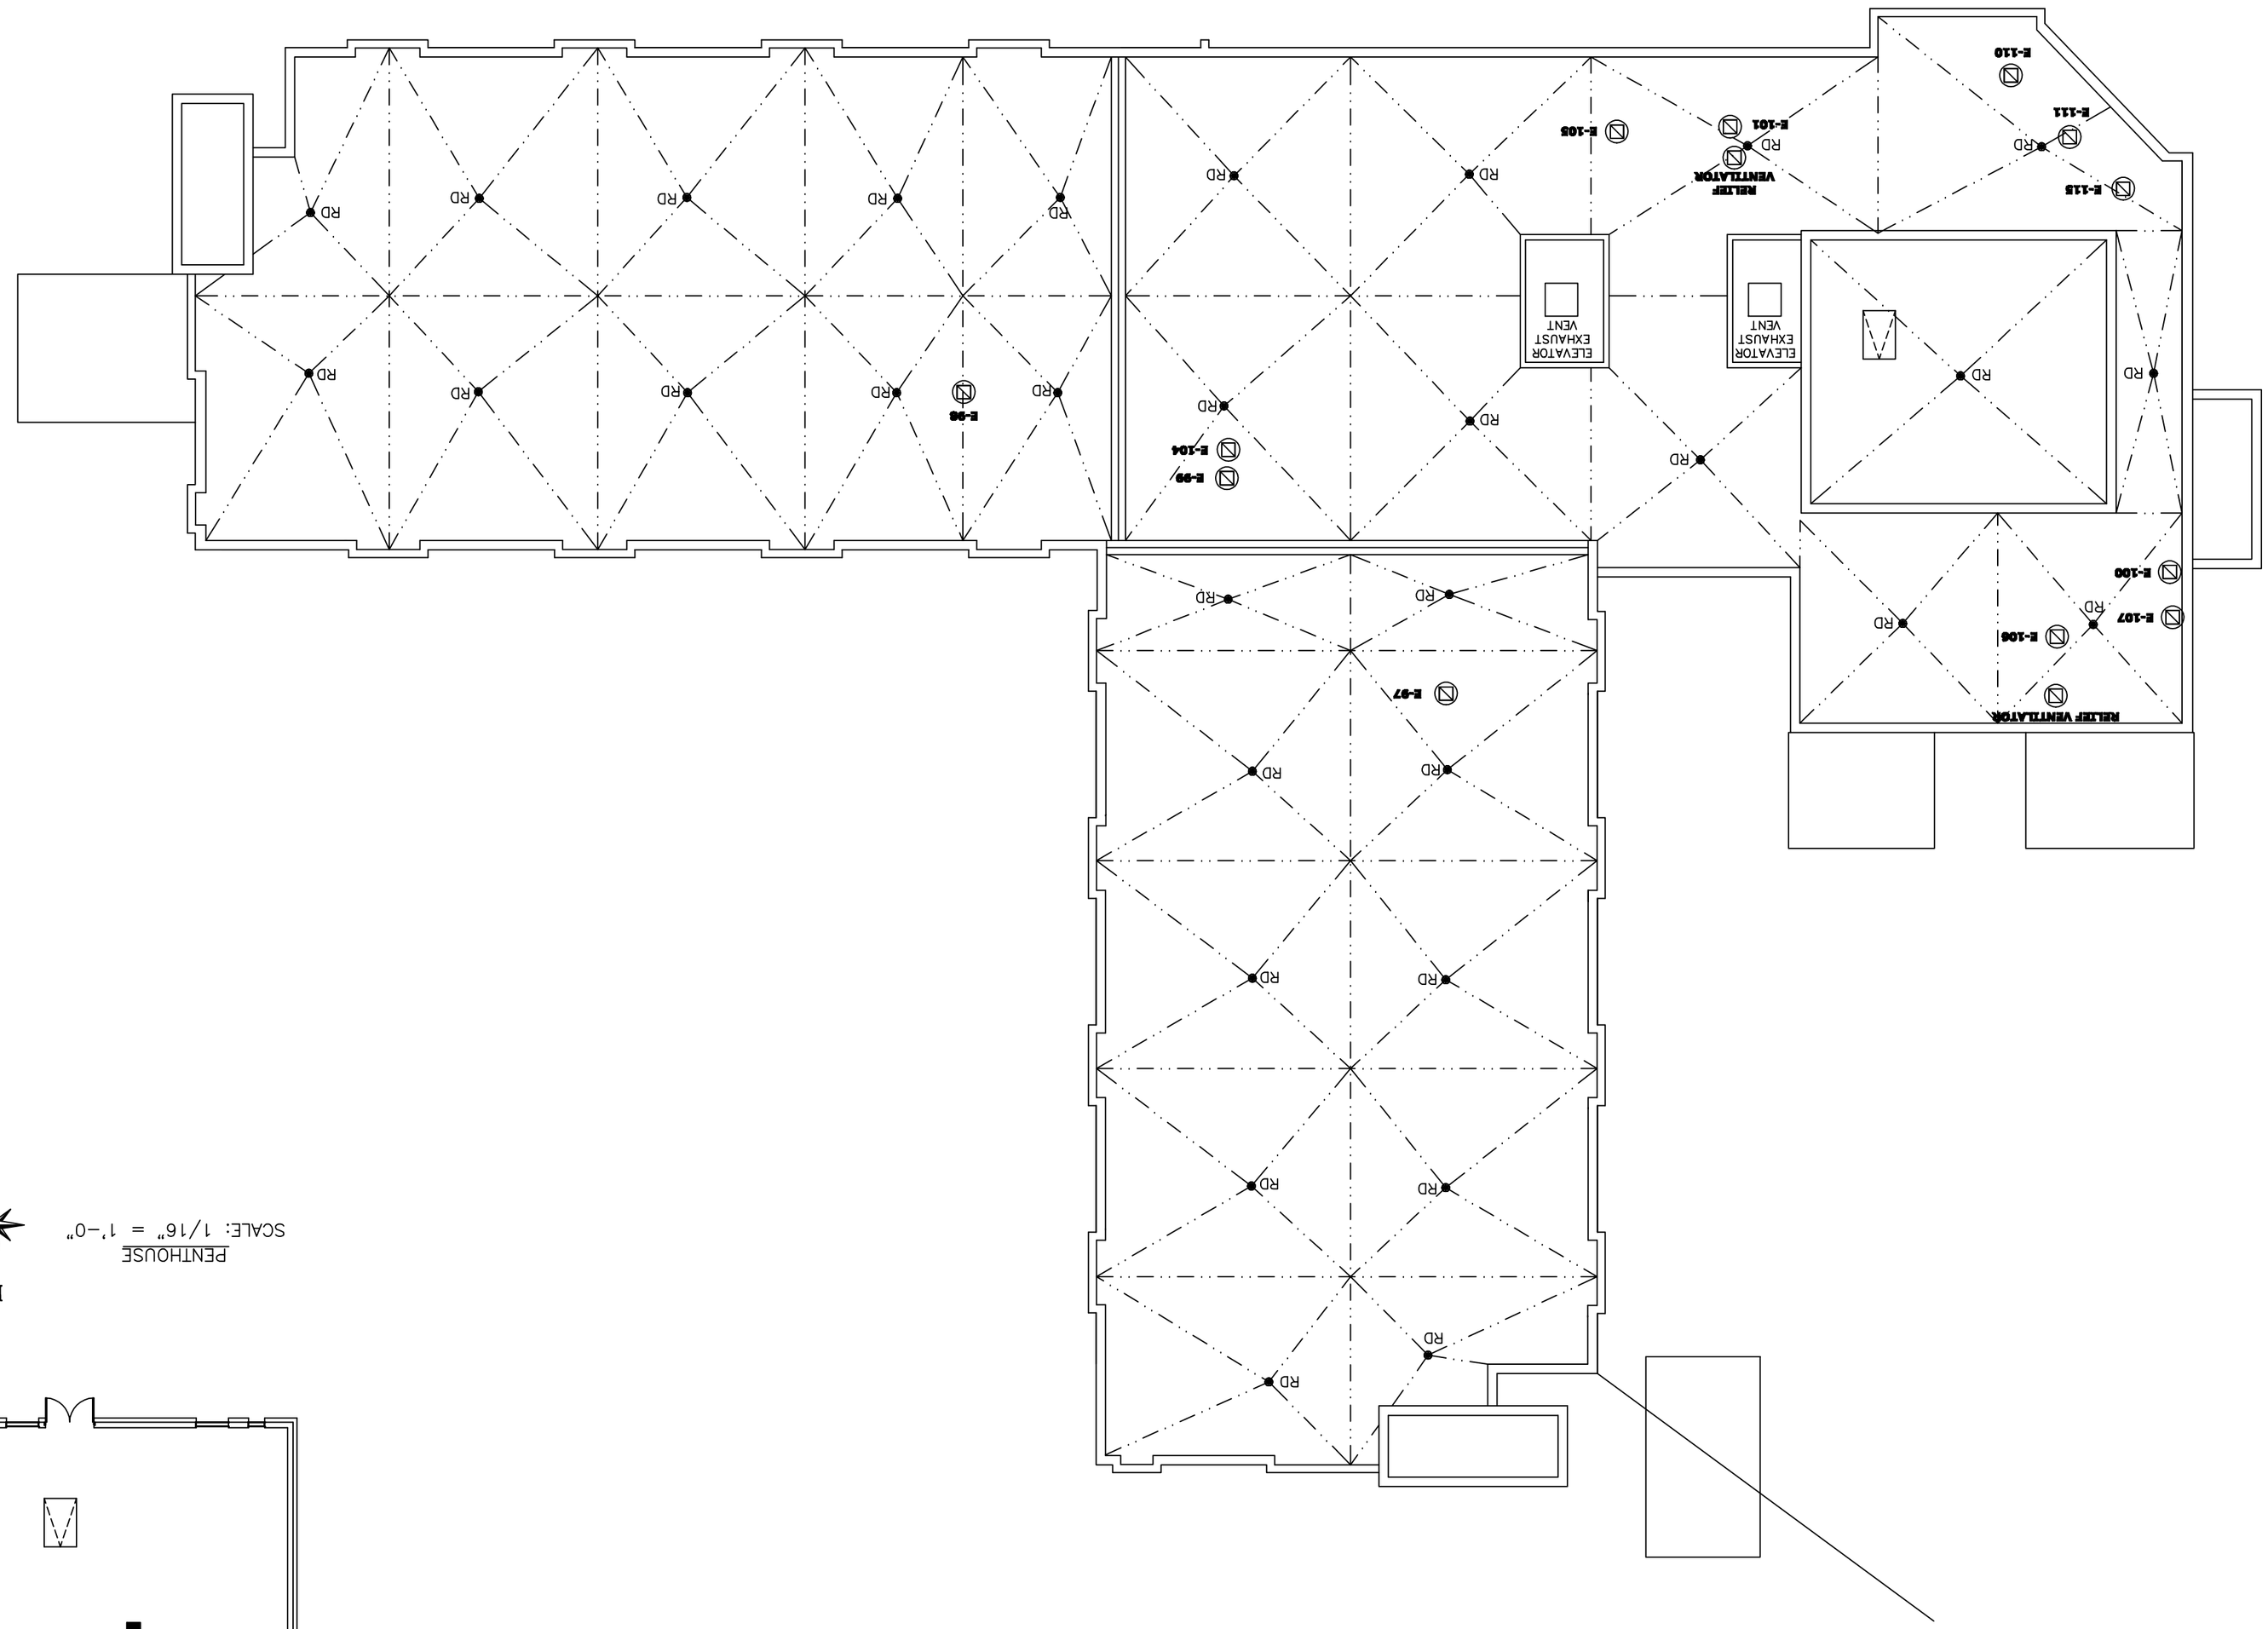

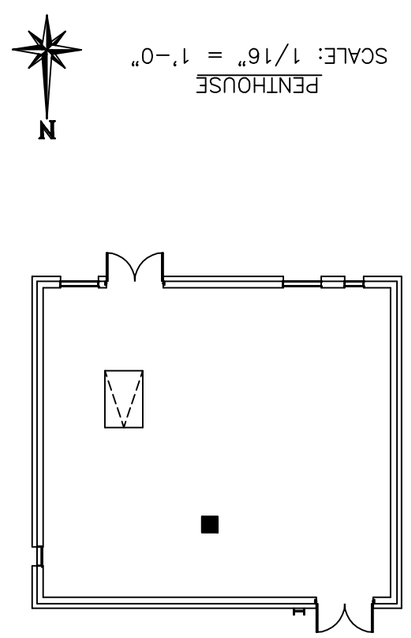

Revisions | Date

Drawing Title: PENTHOUSE AND ROOF

Project Title: ARCHITECTURAL

Approved: Project Section Chief

Approved: Service Chief

Approved: Facility Director

Location JAMES A. HALEY VETERANS' HOSPITAL
13000 BRUCE B. DOWNS BLVD.
TAMPA, FLORIDA 33612

Drawn: MWK | Date: 03/01/06

Checked | Project No.

Building Number: 30 | DRAWING NO.: 30-AS105

VA File Number | Dwg. 49 of

Office of Facilities

Department of Veterans Affairs