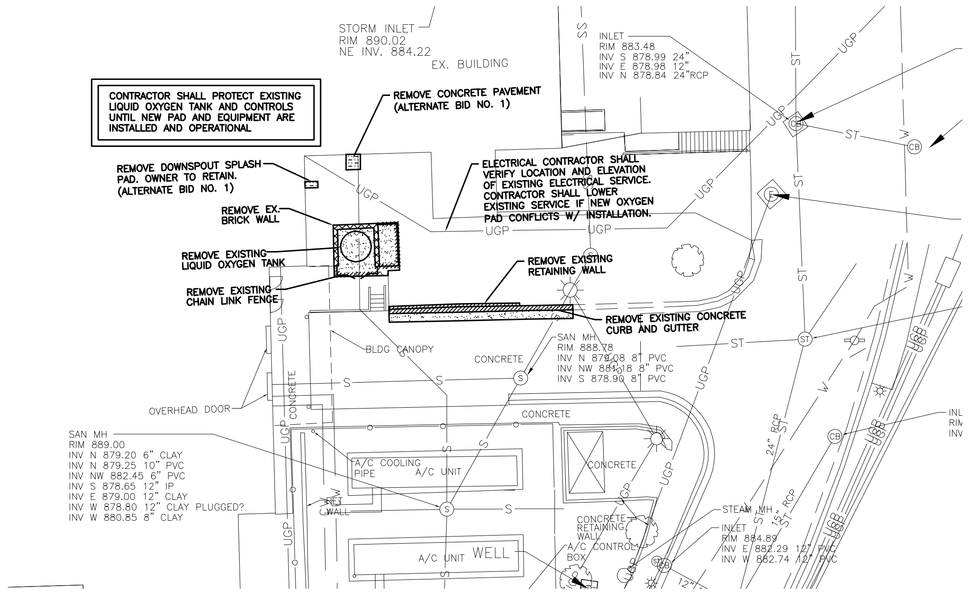

CIVIL DEMOLITION PLAN

SCALE: 1" = 20'-0"

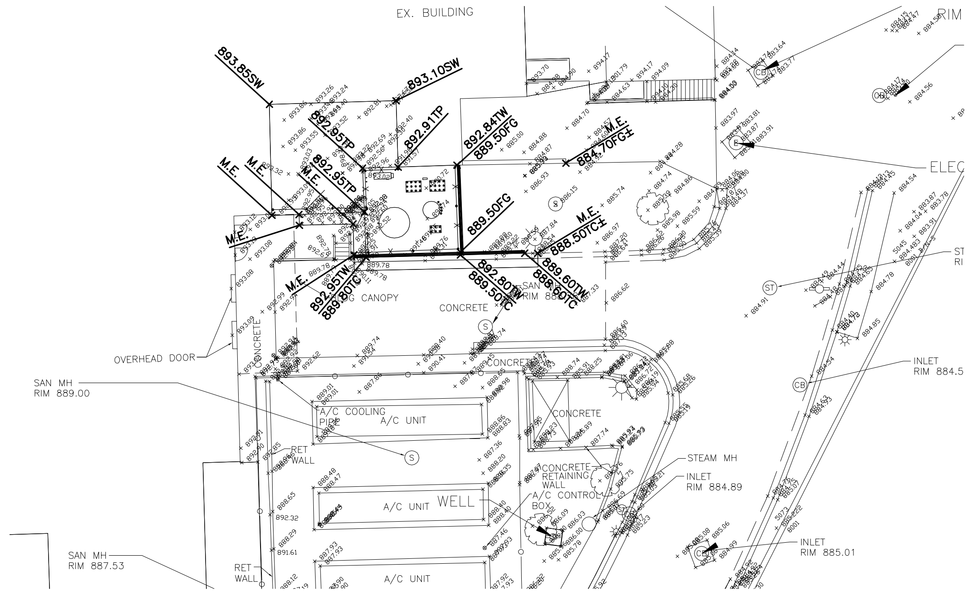

CIVIL GRADING PLAN

SCALE: 1" = 20'-0"

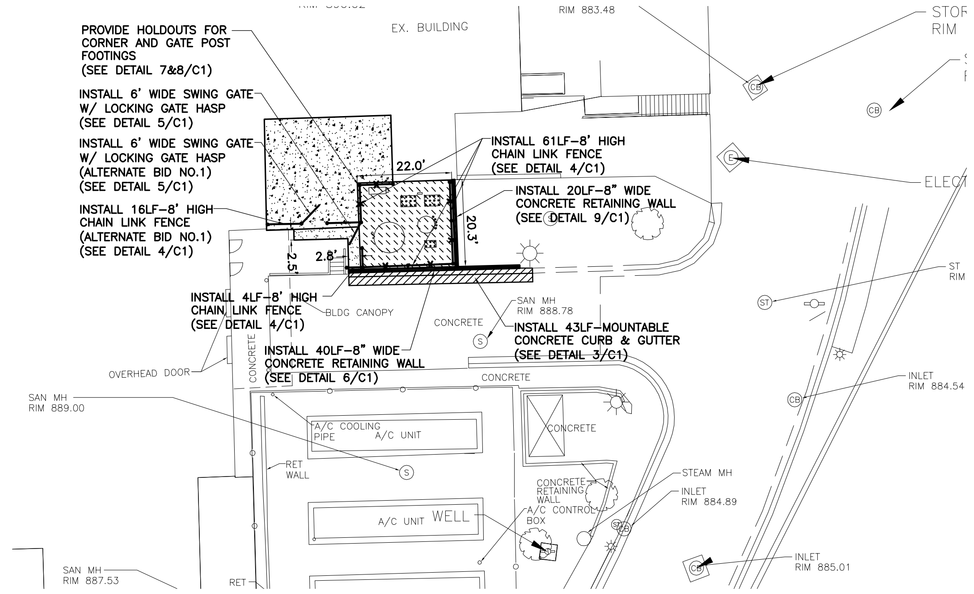

CIVIL PAVING PLAN

SCALE: 1" = 20'-0"

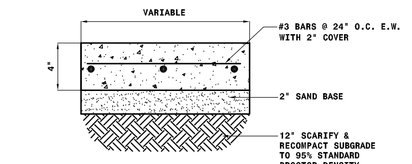

1 / C1 4" REINFORCED CONCRETE SIDEWALK DETAIL
NOT-TO-SCALE

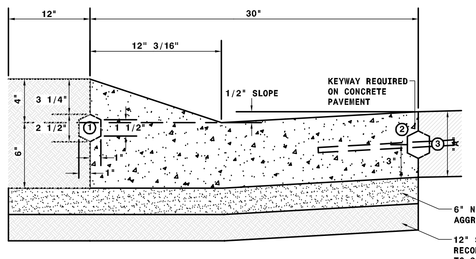

TYPE I MOUNTABLE CURB & GUTTER

① NOTE:
1. MALE KEYWAY REQUIRED FOR EXTRUDED CURB CONSTRUCTION
2. FEMALE KEYWAY FOR USE WITH FORMS (INDICATED WITH DASHED LINES)
3. PLACE SUNNY JOINT TO MATCH PANEL SPACING FOR CONCRETE PAVEMENT.

② NOTE:
1. 1/2" x 18" DEFORMED BARS AT 30" O.C. & KEYWAY REQUIRED WHEN SEPARATE CURB IS INSTALLED WITH CONCRETE PAVING
2. 1" EXPANSION JOINTS TO MATCH EXPANSION JOINTS ON CONCRETE PAVEMENT.

③ NOTE:
1. DIMENSION "A" SHALL MATCH THE THICKNESS OF THE ADJOINING PAVEMENT WITH EITHER INTEGRAL OR SEPERATE CURB

3 / C1 (TYPE I) MOUNTABLE CONCRETE CURB AND GUTTER DETAIL
NOT-TO-SCALE

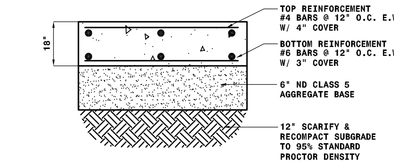

2 / C1 18" REINFORCED CONCRETE PAVEMENT DETAIL
NOT-TO-SCALE

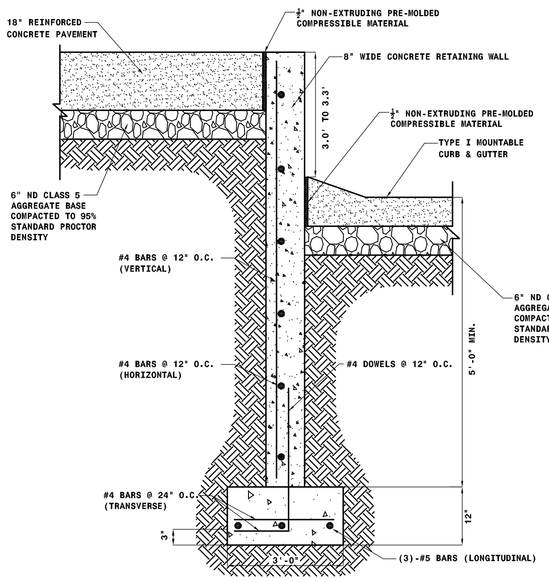

6 / C1 8" WIDE SOUTH CONCRETE RETAINING WALL DETAIL
NOT-TO-SCALE

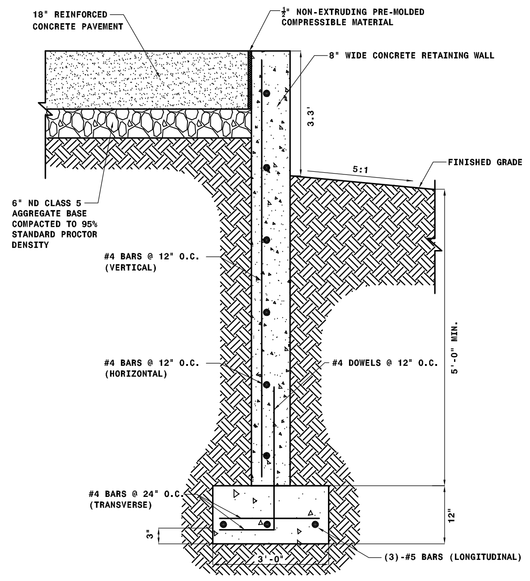

9 / C1 8" WIDE EAST CONCRETE RETAINING WALL DETAIL
NOT-TO-SCALE

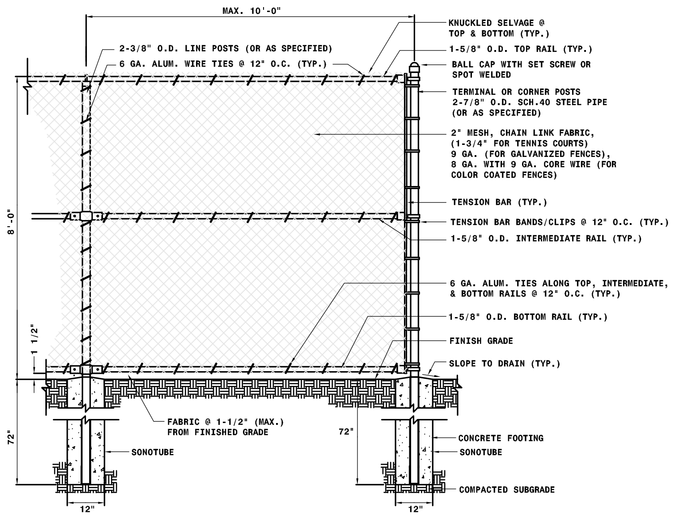

4 / C1 8' HIGH CHAIN LINK FENCE
NOT-TO-SCALE

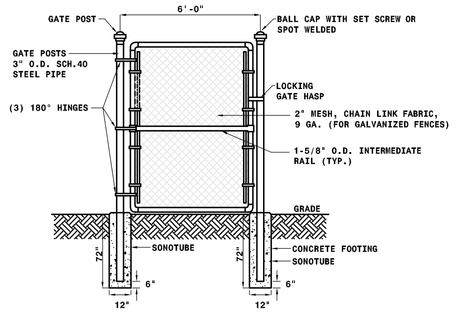

5 / C1 6' WIDE/8' HIGH CHAIN LINK SWING GATE
NOT-TO-SCALE

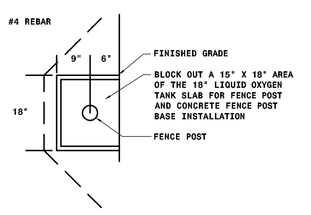

7 / C1 FENCE POST HOLDOUT DETAIL (EDGE OF SLAB)
NOT-TO-SCALE

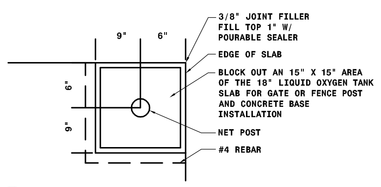

8 / C1 FENCE POST HOLDOUT DETAIL (CORNER OF SLAB)
NOT-TO-SCALE

CIVIL DETAILS

NOT TO SCALE

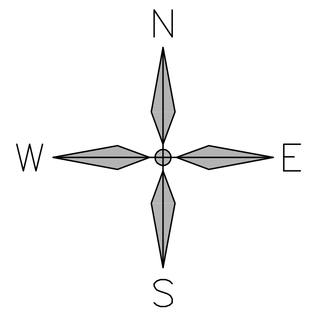

CIVIL SYMBOL LEGEND:

892.85TP	EXISTING SPOT ELEVATION
ST	EXISTING STORM MANHOLE
ST INLET	EXISTING STORM INLET
SAN	EXISTING SANITARY MANHOLE
E	EXISTING ELECTRIC MANHOLE
	EXISTING GATE VALVE
	EXISTING LIGHT POLE
	EXISTING TRANSFORMER
	EXISTING TREE
UGP	EXISTING UNDERGROUND POWER LINE
S	EXISTING SANITARY SEWER LINE
STORM	EXISTING STORM SEWER LINE
W	EXISTING WATERMAIN LINE
CW	EXISTING CHILLED WATER LINE
	REMOVE EXISTING CONCRETE PAVEMENT
	REMOVE EXISTING CONCRETE PAVEMENT (ALTERNATE BID NO. 1)
	REMOVE EXISTING BRICK WALL
	REMOVE EXISTING CONCRETE CURB
	REMOVE EXISTING CHAIN LINK FENCE
892.95TP	NEW TOP OF PAVEMENT ELEVATION
889.50TC	NEW TOP OF CURB ELEVATION
892.80SW	NEW SIDEWALK ELEVATION
892.80TW	NEW TOP OF WALL ELEVATION
M.E.	MATCH EXISTING ELEVATION
	NEW 4" REINFORCED CONCRETE SIDEWALK
	NEW 4" REINFORCED CONCRETE SIDEWALK (ALTERNATE BID NO. 1)
	NEW 18" REINFORCED CONCRETE PAVEMENT
	NEW TYPE 1 MOUNTABLE CONCRETE CURB & GUTTER
	NEW 8' HIGH CHAIN LINK FENCE

PLAN NOTES:

1. CONTRACTOR SHALL PROTECT ALL PROPERTY PINS. PROPERTY PINS DESTROYED OR DISTURBED SHALL BE REPLACED AT CONTRACTORS EXPENSE.
2. CONTRACTOR SHALL LOCATE ALL UTILITIES PRIOR TO CONSTRUCTION. NORTH DAKOTA ONE CALL WILL ONLY LOCATE THEIR MAINS AND WILL NOT LOCATE PRIVATE UTILITIES ON THIS SITE. THE VA IS NOT RESPONSIBLE FOR LOCATING ANY ON SITE UTILITIES.
3. ALL PAVEMENT MARKED FOR DEMOLITION SHALL BE FULL DEPTH SAW CUT.
4. ALL GRASSED AREAS DISTURBED BY CONSTRUCTION SHALL HAVE TOPSOIL (6" DEPTH), GRADED, SEEDED, AND HYDRO-MULCHED.
5. CONTRACTOR SHALL PROTECT THE EXISTING LIQUID OXYGEN TANK AND CONTROLS UNTIL THE NEW PAD, EQUIPMENT, AND CONTROLS ARE INSTALLED AND OPERATIONAL.
6. CONTRACTOR IS RESPONSIBLE FOR GENERAL TRAFFIC CONTROL TO ALLOW FOR PUBLIC ACCESS THROUGH THE PROJECT SITE. CONTRACTOR SHALL PROVIDE ADEQUATE SIGNAGE FOR PUBLIC SAFETY AND TRAFFIC CONTROL. CONTRACTOR IS RESPONSIBLE FOR KEEPING THE EAST LOADING DOCK OPEN FOR DAILY DELIVERIES.

BENCHMARKS:

1. BM#1: THE SOUTHEAST FLANGE BOLT OF THE FIRE HYDRANT LOCATED IN THE NORTHWEST QUADRANT OF 21ST AVENUE NORTH AND ELM STREET. ELEV: 902.46 (NAVD 88)
2. BM#2: THE SOUTHEAST FLANGE BOLT OF THE FIRE HYDRANT LOCATED EAST OF ELM STREET AND 21ST AVENUE NORTH ENTRANCE. ELEV: 902.74 (NAVD 88)

Revisions	Date

Dept. of Veterans Affairs
Medical Center
2101 Elm Street North
Fargo, ND 58102

IMAGE GROUP INC.
403 CENTER AVENUE, SUITE 300
MOORHEAD, MN 56560

Fargo, ND • Grand Forks, ND • Minneapolis, MN
701.280.0500 • 701.775.2594 • 651.361.8728

MECHANICAL • ELECTRICAL • CIVIL
103 7th St N, SUITE 200
FARGO, ND 58102
PHONE: 701.478.6336
FAX: 701.478.6340

IMAGE GROUP INC., Architecture & Interiors
OBERMILLER NELSON ENGINEERING, Mechanical Engineers
MBN ENGINEERS, Civil & Electrical Engineers

PROFESSIONAL ENGINEER — PE-6864 — DATE 8-5-11 — NORTH DAKOTA

Drawing Title: CIVIL DEMOLITION GRADING / PAVING / DETAILS	Project Title: VA MEDICAL CENTER LIQUID OXYGEN TANK SITE PREP		Date: AUGUST 5, 2011
			SCALE: 1" = 20'-0"
VA Project No.: 437-11-155	Contract No.: VA263-P-1217 VA263-C-	Designed By: TE / Checked By: JM / Drawn By: TE	Drawing No.: C1
Building No.: SITE	AutoCAD File Name: 11-102 C1.DWG	Location: VA MEDICAL CENTER FARGO, ND	Dwg. 2 of 4

Department of Veterans Affairs