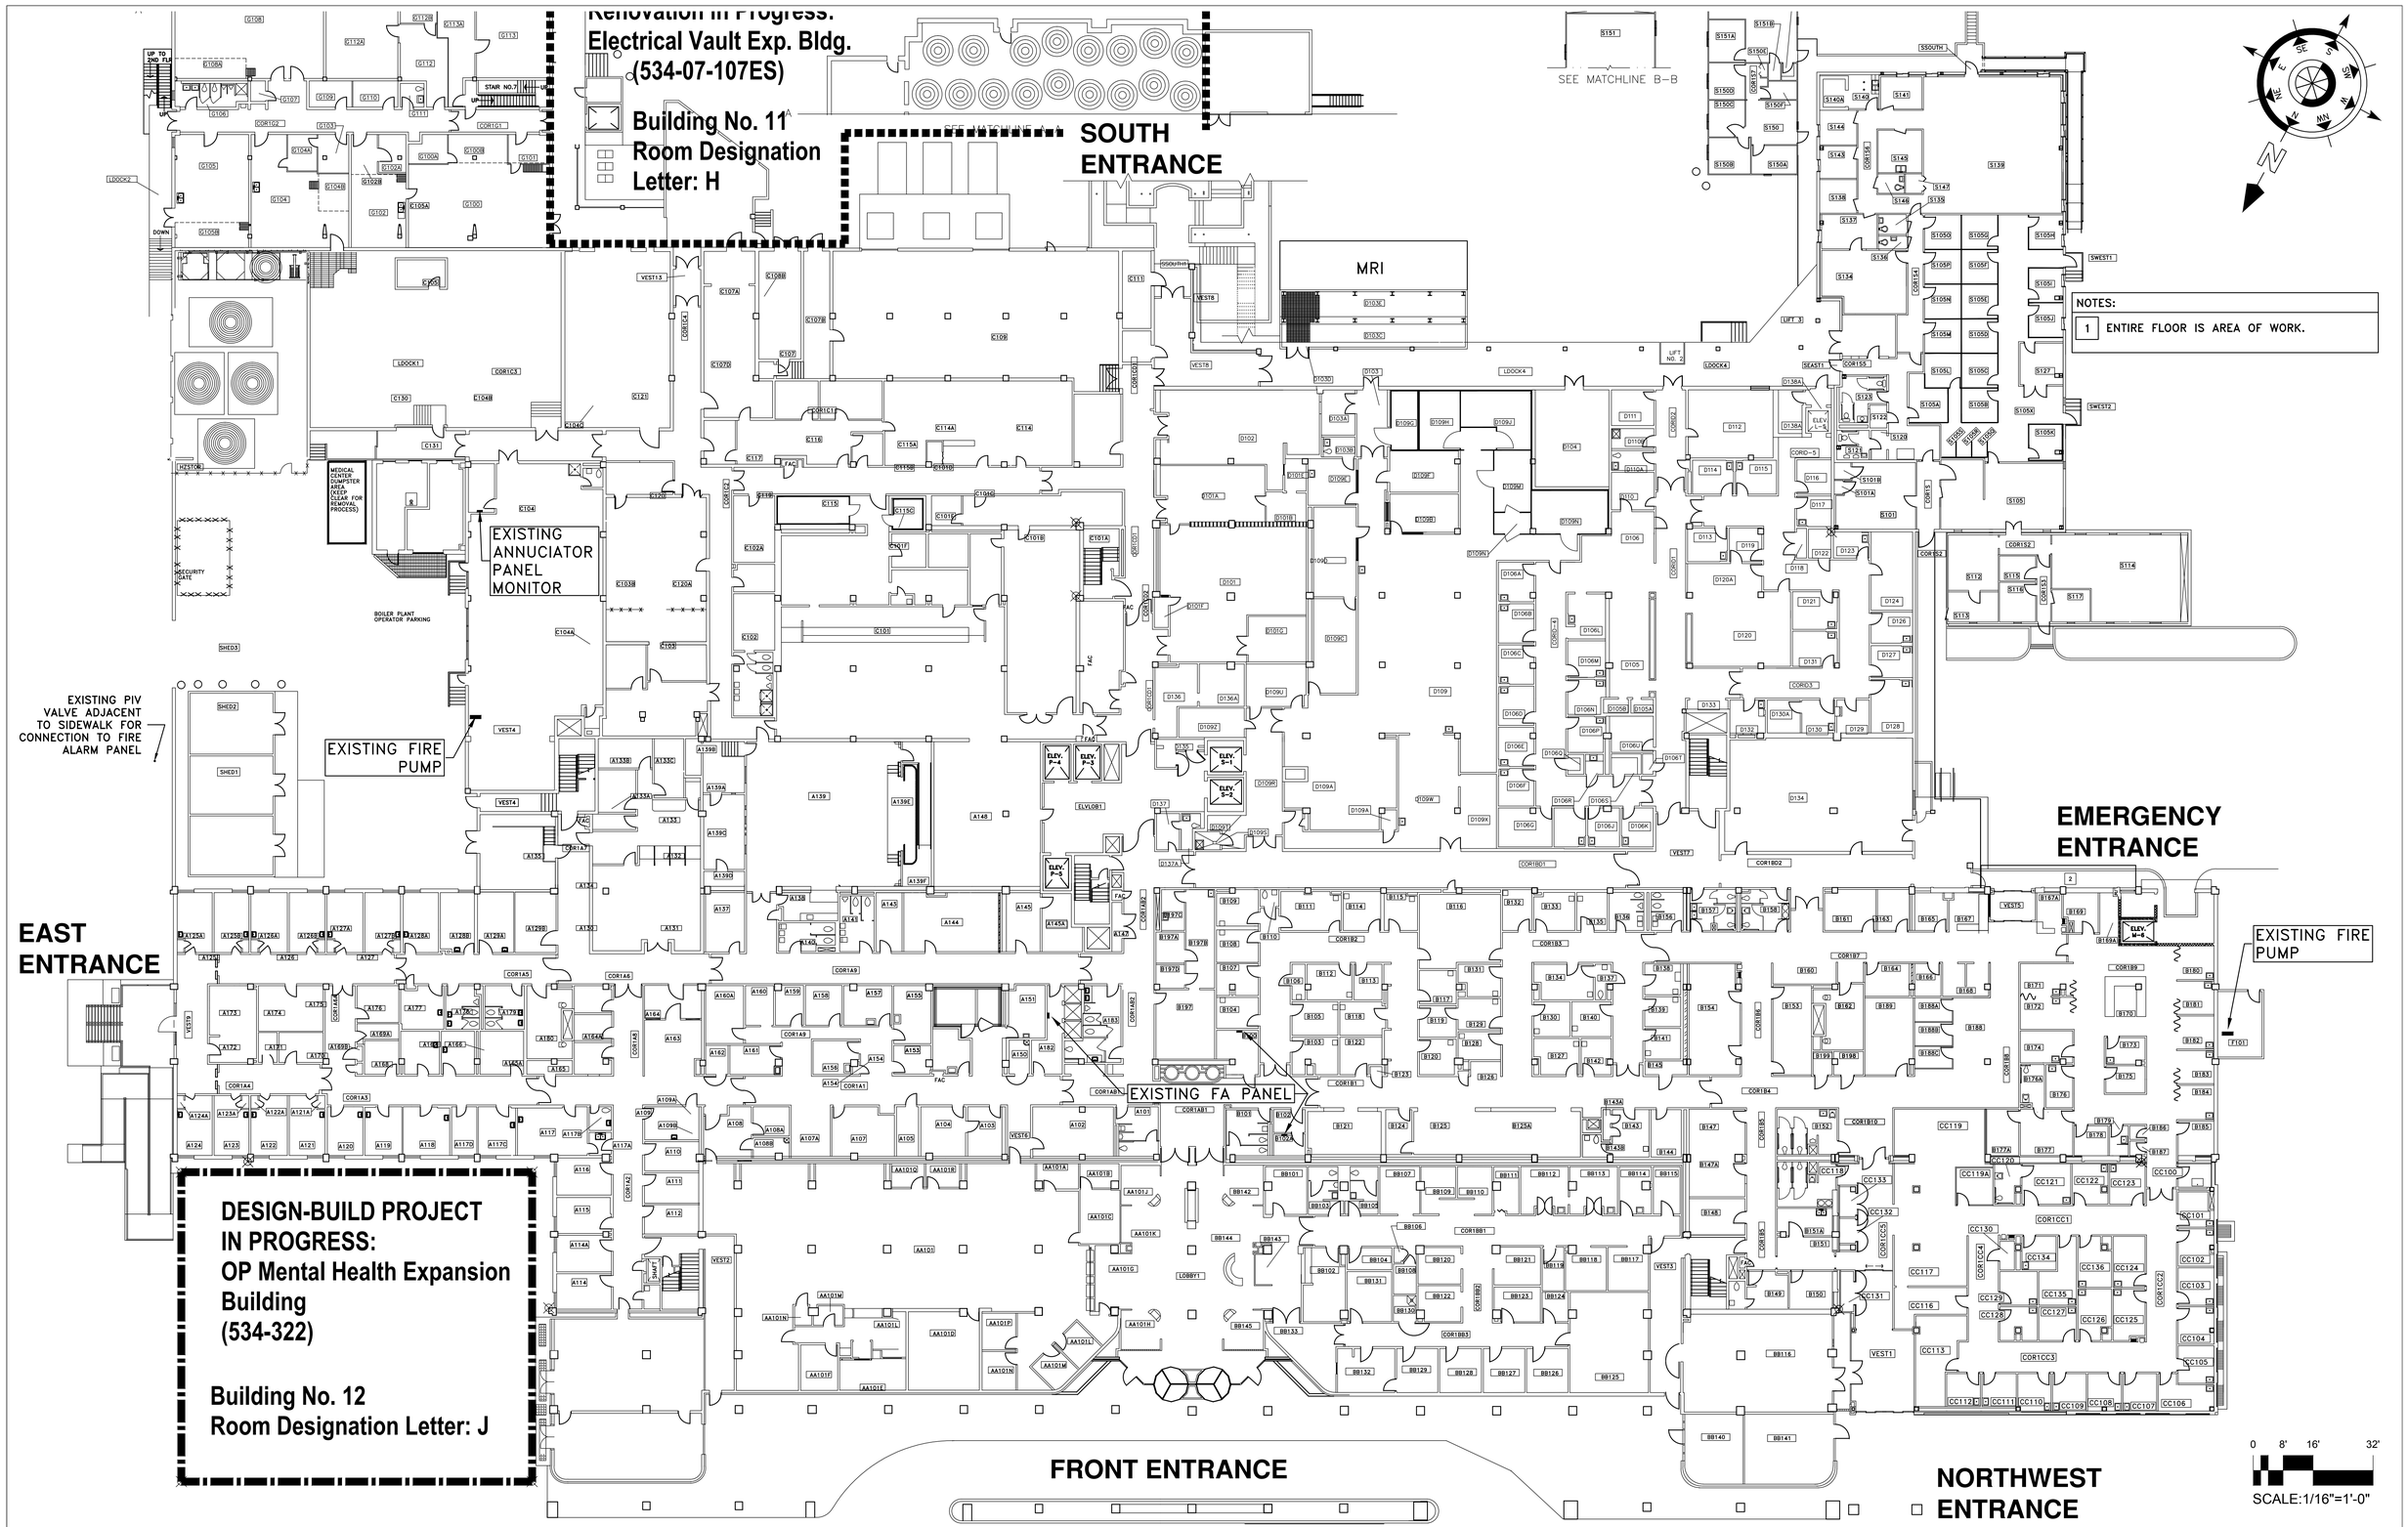

Revisions	Date

Project Team:
William C. Neel, P.E.
CAN Engineering

Larry Shackleford, P.E.
CAN Engineering

Richard Fuselier, P.E.
CAN Engineering

Michael S. Edwards, AIA
Watson Tate Savory Liollio Architecture

Consultants:

Watson Tate Savory Liollio
ARCHITECTURE
843.762.2222
wtsliollio.com
Charleston I Asheville I Charlotte I Columbia

Architect/Engineer Seal

Architect/Engineer Seal

Architect/Engineer Seal

Architect/Engineer Address

CAN Engineering, Inc.
4109 East North Street, Suite 200
Greenville, South Carolina 29615
Ph: (864) 271-3673
Fax: (864) 268-7570
Email: CANENGINC@AOL.COM
CAN Project No. 100403

willow design
ARCHITECTURE
409 LACKAWANNA AVE., SUITE 7C
SCRANTON, PA 18503
v:(570)330-9032 f:(570)330-9017
www.willowdesign.biz
SERVICE DISABLED VETERAN OWNED SMALL BUSINESS

Drawing Title
FIRST FLOOR KEY PLAN

Approved: Division Chief

Approved: Service Director

Project Title
REPLACE FIRE ALARM SYSTEM

Building Number | Checked WCN | Drawn LSH

Location
CHARLESTON, SC

Date
15 SEPT 11

Project No.
534-12-108

DRAWING NO.
X-2
Dwg.020f 66

Department of Veterans Affairs

FULLY SPRINKLERED