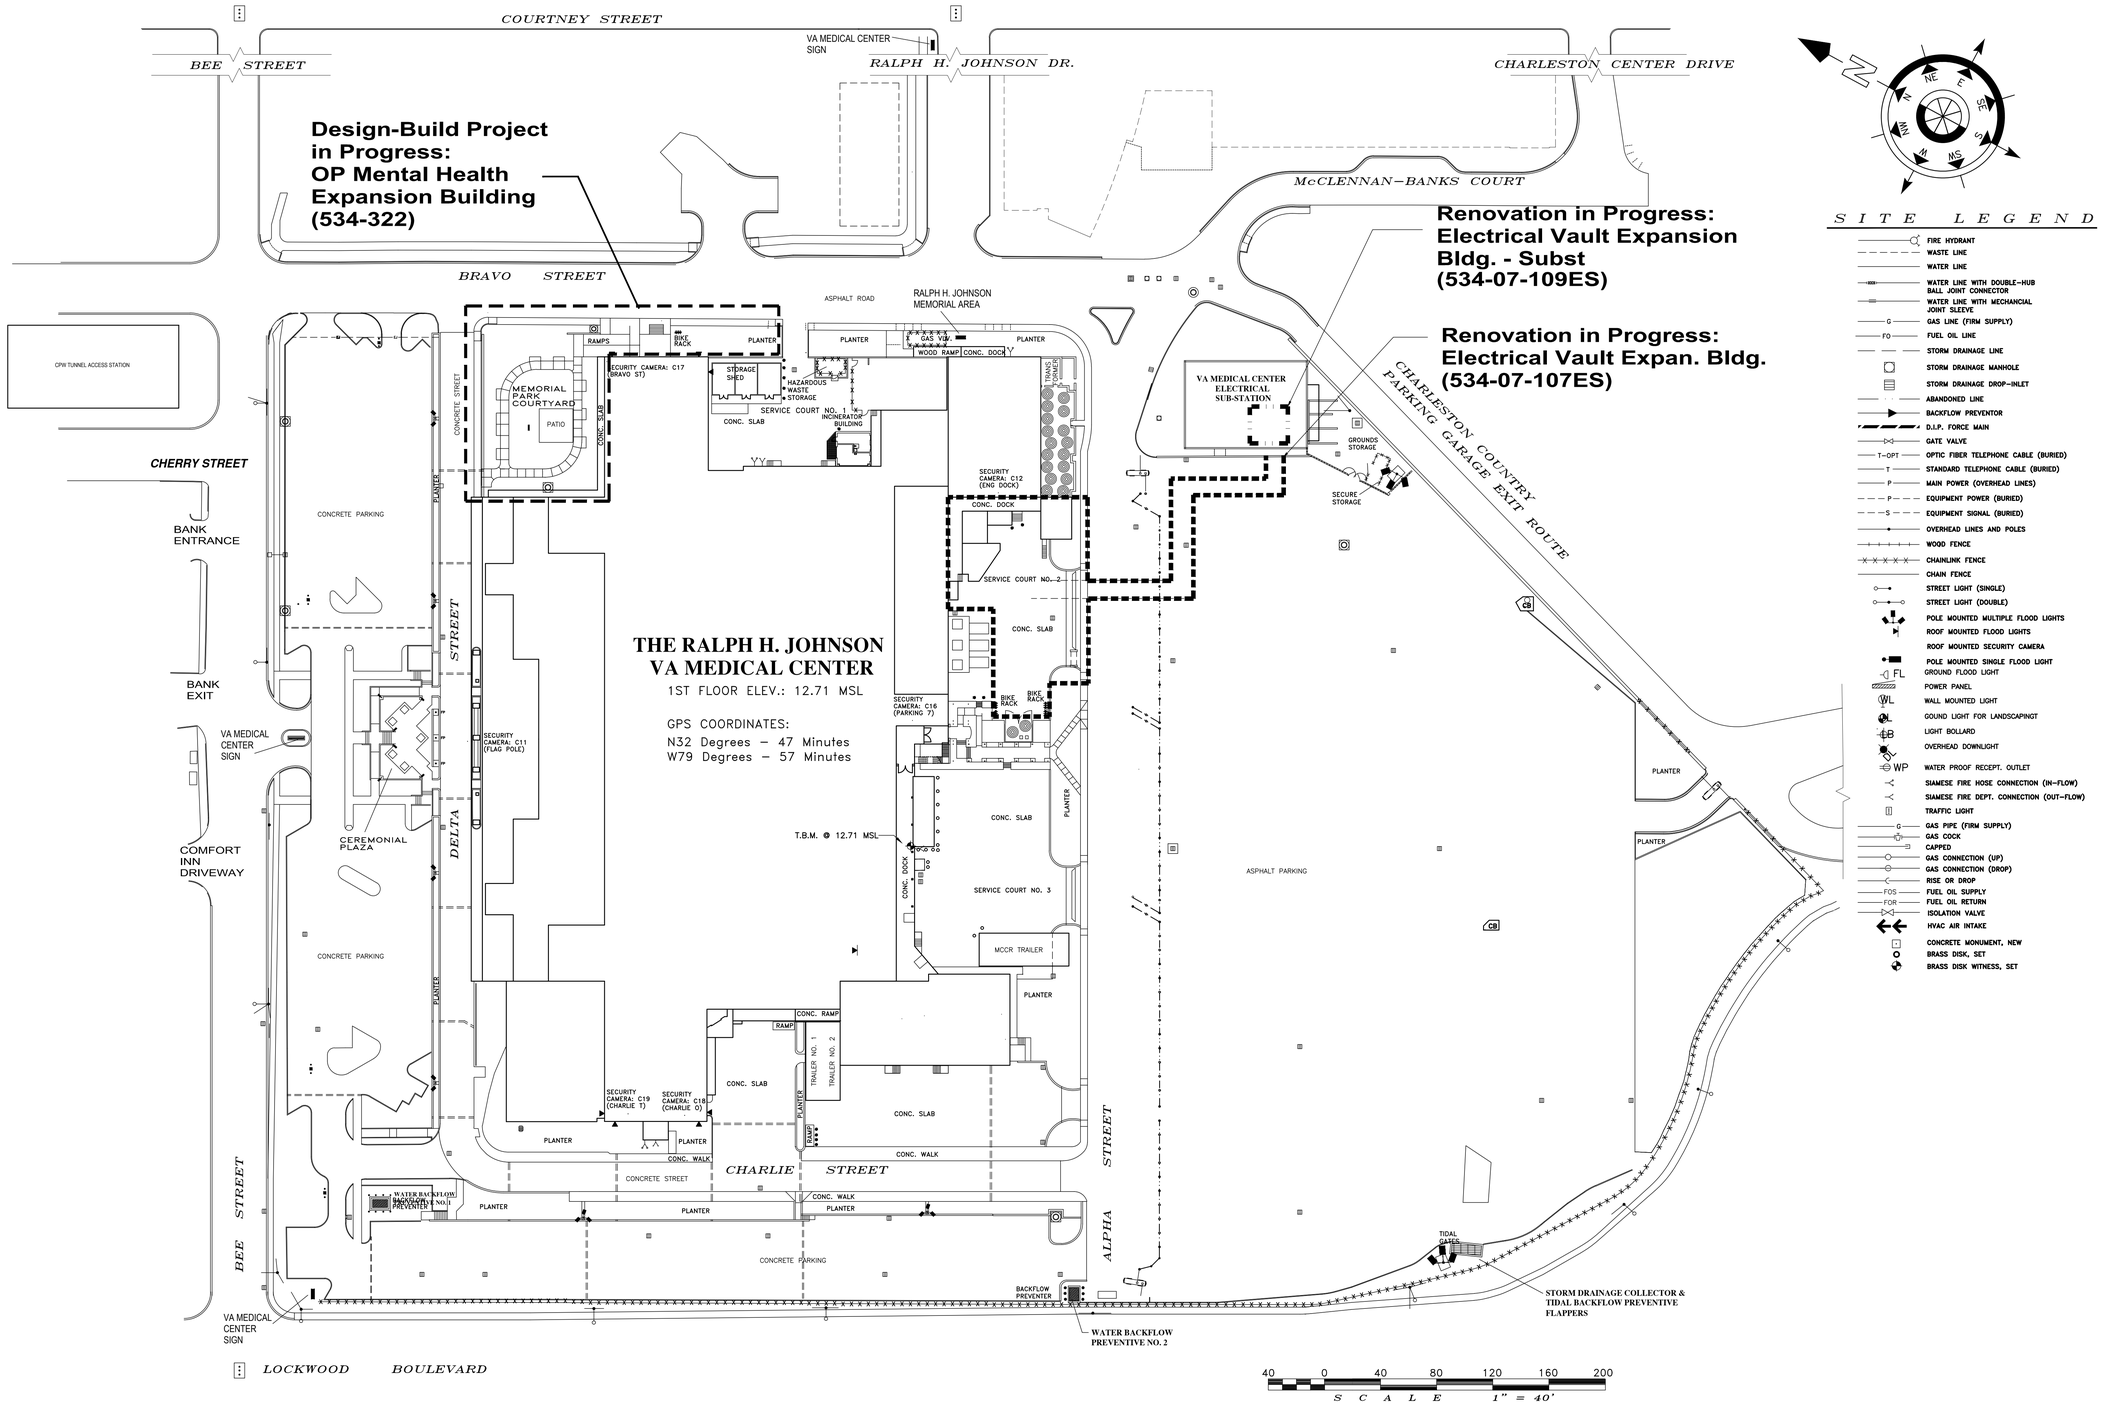

SITE LEGEND

- FIRE HYDRANT
- WASTE LINE
- WATER LINE
- WATER LINE WITH DOUBLE-HUB BALL JOINT CONNECTOR
- WATER LINE WITH MECHANICAL JOINT SLEEVE
- G — GAS LINE (FIRM SUPPLY)
- FO — FUEL OIL LINE
- STORM DRAINAGE LINE
- STORM DRAINAGE MANHOLE
- STORM DRAINAGE DROP-INLET
- ABANDONED LINE
- BACKFLOW PREVENTOR
- D.I.P. FORCE MAIN
- GATE VALVE
- T-OPT — OPTIC FIBER TELEPHONE CABLE (BURIED)
- T — STANDARD TELEPHONE CABLE (BURIED)
- P — MAIN POWER (OVERHEAD LINES)
- P — EQUIPMENT POWER (BURIED)
- S — EQUIPMENT SIGNAL (BURIED)
- OVERHEAD LINES AND POLES
- WOOD FENCE
- CHAINLINK FENCE
- CHAIN FENCE
- STREET LIGHT (SINGLE)
- STREET LIGHT (DOUBLE)
- POLE MOUNTED MULTIPLE FLOOD LIGHTS
- ROOF MOUNTED FLOOD LIGHTS
- ROOF MOUNTED SECURITY CAMERA
- POLE MOUNTED SINGLE FLOOD LIGHT
- FL — GROUND FLOOD LIGHT
- POWER PANEL
- WL — WALL MOUNTED LIGHT
- GL — GOUND LIGHT FOR LANDSCAPINGT
- LIGHT BOLLARD
- DL — OVERHEAD DOWNLIGHT
- WP — WATER PROOF RECEPT. OUTLET
- SIAMESE FIRE HOSE CONNECTION (IN-FLOW)
- SIAMESE FIRE DEPT. CONNECTION (OUT-FLOW)
- TRAFFIC LIGHT
- G — GAS PIPE (FIRM SUPPLY)
- GAS COCK
- CAPPED
- GAS CONNECTION (UP)
- GAS CONNECTION (DROP)
- RISE OR DROP
- FOS — FUEL OIL SUPPLY
- FOR — FUEL OIL RETURN
- ISOLATION VALVE
- HVAC AIR INTAKE
- CONCRETE MONUMENT, NEW
- BRASS DISK, SET
- BRASS DISK WITNESS, SET

SITE PLAN

Revisions	Date

Project Team:
William C. Neel, P.E.
CAN Engineering

Larry Shackleford, P.E.
CAN Engineering

Richard Fuselier, P.E.
CAN Engineering

Michael S. Edwards, AIA
Watson Tate Savory Liollio Architecture

Consultants:
Watson Tate Savory Liollio
ARCHITECTURE
843.762.2222
wtsliollio.com
Charleston | Asheville | Charlotte | Columbia

Architect/Engineer Seal: SOUTH CAROLINA PROFESSIONAL ENGINEER — WILLIAM C. NEEL — NO. 7425 — 09-15-11

Architect/Engineer Seal: SOUTH CAROLINA REGISTERED PROFESSIONAL ENGINEER — LARRY D. SHACKLEFORD — 9902 — 9-16-2011

Architect/Engineer Seal: SOUTH CAROLINA REGISTERED PROFESSIONAL ENGINEER — 6996 — 9/15/11 — RICHARD A. FUSELIER

Architect/Engineer Address
CAN Engineering, Inc.
409 East North Street, Suite 200
Greenville, South Carolina 29615
Ph: (864) 271-3873
Fax: (864) 268-7570
Email: CANENGINC@AOL.COM
CAN Project No. 100403

willow design
ARCHITECTURE
409 LACKAWANNA AVE., SUITE 7C
SCRANTON, PA 18503
v:(570)330-9032 f:(570)330-9017
www.willowdesign.biz
SERVICE DISABLED VETERAN OWNED SMALL BUSINESS

Drawing Title	SITE PLAN
Approved: Division Chief	
Approved: Service Director	
Project Title	REPLACE FIRE ALARM SYSTEM
Building Number	
Checked	WCN
Drawn	LSH
Location	CHARLESTON, SC
Date	15 SEPT 11
Project No.	534-12-108
DRAWING NO.	L-1
Dwg. 08 Of 66	

Department of Veterans Affairs

FULLY SPRINKLERED