EQUIPMENT SCHEDULE

SHOWN ON PLANS	TAG	ITEM / DESCRIPTION	MANUF / MODEL NO.	NEW LOCATION	E	N	F	MOUNTING: FLOOR (FIXED)	FLOOR (MOBILE)	WALL	CEILING	BOOM CONNECTION	SHELF / COUNTER / CART	W: FURNISHED	W: INSTALLED	WEIGHT (LBS)	SIZE: WIDTH	SIZE: DEPTH	SIZE: HEIGHT	POWER / TELECOM: 110V / 120V	220V	DEDICATED	EMERGENCY	UPS	DATA	OTHER	MED GAS: OXYGEN	MEDICAL AIR	VACUUM	COMMENTS
														O = OWNER / TENANT / GENERAL CONTRACTOR; V = OWNER CONTRACTOR / SUPPLIER / VENDOR																	
●	AB-1	ANESTHESIA BOOM W/ SINGLE FLAT PANEL	STRYKER	HYBRID CATH LAB OR		●					●			V	V	-	-	-	-	-	-	-	-	-	-	-	-	-	-	SEE VENDOR DWGS
	ABP-1	ARROW BALLOON PUMP	TBD	WHEELED IN TO OR	●				●					O	O											AUXILIARY CABLE				
●	AC-1	ANESTHESIA CART	PHILIPS INTELLIVUE MX800	HYBRID CATH LAB OR	●				●					O	O		40.7"	33"	52"		●		●		●					
	CC-1	CODE CART	TBD	WHEELED IN TO OR	●				●					O	O															
●	CS-1	CELL SAVER	BRAT 2 SYSTEM	WHEELED IN TO OR		●			●					O	O	650	49"	24.13"	35"	●			●		●					1	VACUUM ON BOOM
●	CX50	INTEGRATED ULTRASOUND	PHILIPS CX50	WHEELED IN TO OR		●			●			●		V	V	-	-	-	-	-	-	-	-	-	-	VIDEO CONNECTION BOX	-	-	-	SEE VENDOR DWGS
●	CY	VIEWING / CONTROL	PHILIPS	CONTROL		●				●				V	V	-	-	-	-	-	-	-	-	-	-	-	-	-	-	SEE VENDOR DWGS
	DF-1	DEFIBRILLATOR	TBD	HYBRID CATH LAB OR		●						●		O	O															CONNECT TO EQUIP BOOM
	DF-2	DEFIBRILLATOR	TBD	HYBRID CATH LAB OR		●						●		O	O															CONNECT TO EQUIP BOOM
●	EC-1	ECHO LARGE ULTRASOUND	PHILIPS EPIQ 7G	HYBRID CATH LAB OR		●			●					O	O	225	23.3"	44"	74.25"		●		●		●	1" CONDUIT TO CONTROL ROOM, INTEGRATED				CONNECT TO ANESTHESIA BOOM OR WALL (TBD)
●	ELS	EXCIMER LASER SYSTEM	SPECTRANETICS CVX-300	HYBRID CATH LAB OR		●			●					O	O	650	24.13"	49"	35"		●		●			(2) 30 AMP OUTLETS (ONE ON EACH SIDE OF ROOM)				
●	EPB-1	EQUIPMENT BOOM	STRYKER	HYBRID CATH LAB OR		●					●			V	V	-	-	-	-	-	-	-	-	-	-	-	-	-	-	SEE VENDOR DWGS
	ECS-1	ELECTRONIC CHARTING SYSTEM	VIPER OR CONNECT	TBD		●								O	O															
	HMS-1	HMS HEMOCHRON BLOOD GAS	TBD	HYBRID CATH LAB OR		●							●	O	O					●		●			●					ON HEART LUNG MACHINE CART
	ESC-1	ESC ELECTROSURGERY CAUTERY	BOVIE	HYBRID CATH LAB OR	●							●		O	O						●	●								ON EQUIP BOOM BOTTOM SHELF
	INJ-1	POWER INJECTOR	MEDRAD	HYBRID CATH LAB OR		●			●					O	O					●						CONTROL CABLE				CONNECT TO BOOM OR WALL (TBD)
	IVB-1	INTEGRATED VIDEO BOOM SYSTEM W/ VIDEO	STRYKER	TBD		●								V	V															
	IVUS-1	IVUS IMAGING	VOLCANO	HYBRID CATH LAB OR		●								O	O											DEDICATED SYSTEM FOR THIS ROOM, INTEGRATED				
●	LMB-1	LARGE MONITOR BOOM	STRYKER	HYBRID CATH LAB OR		●					●			V	V	-	-	-	-	-	-	-	-	-	-	-	-	-	-	SEE VENDOR DWGS
●	MA	MAINS 40E CABINET	PHILIPS	HYBRID CATH LAB OR		●		●						V	V	-	-	-	-	-	-	-	-	-	-	-	-	-	-	SEE VENDOR DWGS
●	MB	IMAGE 40E CABINET	PHILIPS	HYBRID CATH LAB OR		●		●						V	V	-	-	-	-	-	-	-	-	-	-	-	-	-	-	SEE VENDOR DWGS
●	ME	CENTERAY IX GENERATOR CABINET	PHILIPS	HYBRID CATH LAB OR		●		●						V	V	-	-	-	-	-	-	-	-	-	-	-	-	-	-	SEE VENDOR DWGS
●	MP	PERIPHERAL 40E CABINET	PHILIPS	HYBRID CATH LAB OR		●		●						V	V	-	-	-	-	-	-	-	-	-	-	-	-	-	-	SEE VENDOR DWGS
	MPS-1	MPS CARDIOPLEGIA SYSTEM	TBD	HYBRID CATH LAB OR		●							●	O	O															ON HEART LUNG MACHINE CART
●	MQT	MAQUET TABLE W/ LEAD SHIELD	PHILIPS	HYBRID CATH LAB OR		●								V	V	-	-	-	-	-	-	-	-	-	-	-	-	-	-	SEE VENDOR DWGS
●	OM-1	SUPPLY DISPENSING SYSTEM (CATH RACKS)	OMNICELL 3-CELL	HYBRID CATH LAB OR		●		●						O	O		52"	28"	79.5"	●			●		●					
●	OM-2	SUPPLY DISPENSING SYSTEM (CATH RACKS)	OMNICELL 3-CELL	HYBRID CATH LAB OR		●		●						O	O		52"	28"	79.5"	●			●		●					
●	OM-3	SUPPLY DISPENSING SYSTEM (CATH RACKS)	OMNICELL 3-CELL	HYBRID CATH LAB OR		●		●						O	O		52"	28"	79.5"	●			●		●					
●	OM-4	SUPPLY DISPENSING SYSTEM (CATH RACKS)	OMNICELL 3-CELL	CONTROL		●		●						O	O		52"	28"	79.5"	●			●		●					
●	OM-5	SUPPLY DISPENSING SYSTEM (CATH RACKS)	OMNICELL 3-CELL	CONTROL		●		●						O	O		52"	28"	79.5"	●			●		●					
●	OM-6	SUPPLY DISPENSING SYSTEM (CATH RACKS)	OMNICELL 3-CELL	CONTROL		●		●						O	O		52"	28"	79.5"	●			●		●					
●	PACS	PACS WALL MOUNTED WORKSTATION	PACS	CONTROL		●				●		●		O	O		-	-	-	●			●		●	CONNECT TO STRYKER ROUTER (INTEGRATES W/ LARGE MONITOR)				
●	PER-1	PERFUSION CART (HEART LUNG BYPASS UNITS)	SORIN S5	HYBRID CATH LAB OR		●			●					O	O	198	42.25"	23.6"	25.1"	●			●			SELF CONTAINED	1	1	1	
●	PER-2	PERFUSION CART - HEATER COOLER SYSTEM	SORIN 3T	HYBRID CATH LAB OR		●			●					O	O	228.5	19.8"	26.8"	33.2"	●			●							NEEDS TO BE CLOSE TO LOW AIR RETURN
	PER-3	PERFUSION BLOOD PARAMETER MONITORING SYSTEM	TERUMO CDI 500	HYBRID CATH LAB OR		●							●	O	O		12.5"	6"	11"											ON HEART LUNG MACHINE CART
	PM-1	EXTERNAL PACEMAKERS	MEDTRONIC MODEL 5392	TBD										O	O															
●	PSU	STATIONARY TRANSFORMER UNIT	PHILIPS	HYBRID CATH LAB OR		●				●				V	V	-	-	-	-	-	-	-	-	-	-	-	-	-	-	SEE VENDOR DWGS
	RP-1	RAPID POINT BLOOD GAS MACHINE	TBD	HYBRID CATH LAB OR		●								O	O															ON HEART LUNG MACHINE CART
●	RSP	REMOTE STATUS PANEL (FOR UPS)	PHILIPS	CONTROL		●				●				V	V	-	-	-	-	-	-	-	-	-	-	-	-	-	-	SEE VENDOR DWGS
●	SK-1	CHROMOPHARE SK ENCLOSURE (TUBE)	STRYKER	HYBRID CATH LAB OR		●				●				V	V	-	-	-	-	-	-	-	-	-	-	-	-	-	-	ABOVE CEILING - SEE VENDOR DWGS
●	SLB-1	SURGICAL LIGHT, DUAL FLAT PANEL, LEAD SHIELD	STRYKER	HYBRID CATH LAB OR		●					●			V	V	-	-	-	-	-	-	-	-	-	-	-	-	-	-	SEE VENDOR DWGS
●	SLB-2	SURGICAL LIGHT AND DUAL FLAT PANEL BOOM	STRYKER	HYBRID CATH LAB OR		●					●			V	V	-	-	-	-	-	-	-	-	-	-	-	-	-	-	SEE VENDOR DWGS
●	SMR	MEDIA ROUTER (SWITCHPOINT INFINITY 3)	STRYKER	CONTROL		●		●						V	V	-	-	-	-	-	-	-	-	-	-	-	-	-	-	SEE VENDOR DWGS
●	SP	CLEA STAND W/ EXTENSION RAILS	PHILIPS	HYBRID CATH LAB OR		●					●			V	V	-	-	-	-	-	-	-	-	-	-	-	-	-	-	SEE VENDOR DWGS
	TB-1	SURGICAL INSTRUMENT TABLE W/ RAILS	PEDIGO SG-94	HYBRID CATH LAB OR		●			●					O	O		60"	24"	38"											
	TB-2	SURGICAL INSTRUMENT TABLE W/ RAILS	PEDIGO SG-96	HYBRID CATH LAB OR		●			●					O	O		72"	24"	38"											
	TER-1	TERARECON VISUALIZATION	TERARECON	CONTROL		●								O	O											CONNECT TO EXISTING SERVER				MAY REQUIRE DEDICATED WORKSTATION
●	TRA-1	INSTRUMENTATION / VASCULAR & CARDIAC TRAYS	HERMANMILLER	HYBRID CATH LAB OR		●			●					O	O		58"	21.63"	36"											
	TRA-2	PACEMAKER TRAYS	TBD	HYBRID CATH LAB OR		●							●	O	O															STORED IN HERMAN MILLER
	TRA-3	PACEMAKER TRAYS	TBD	HYBRID CATH LAB OR		●							●	O	O															STORED IN HERMAN MILLER
●	UPC	UNIVERSAL POWER CONTROLLER - 25 kVA	PHILIPS	HYBRID CATH LAB OR		●		●						V	V	-	-	-	-	-	-	-	-	-	-	-	-	-	-	SEE VENDOR DWGS
●	UPS	4400 UPS CABINET - 25 kVA	PHILIPS	HYBRID CATH LAB OR		●		●						V	V	-	-	-	-	-	-	-	-	-	-	-	-	-	-	SEE VENDOR DWGS
●	VB1	VIDEO CONNECTION BOX (PHYSIO) - FLEXVISION	PHILIPS	CONTROL		●				●				V	V	-	-	-	-	-	-	-	-	-	-	-	-	-	-	SEE VENDOR DWGS
●	VB2	VIDEO CONNECTION BOX (IH) - FLEXVISION	PHILIPS	CONTROL		●				●				V	V	-	-	-	-	-	-	-	-	-	-	-	-	-	-	SEE VENDOR DWGS
●	VB3	VIDEO CONNECTION BOX (EN) - FLEXVISION	PHILIPS	CONTROL		●				●				V	V	-	-	-	-	-	-	-	-	-	-	-	-	-	-	SEE VENDOR DWGS
	VB4	VIDEO CONNECTION BOX (TBD) - FLEXVISION	PHILIPS	CONTROL		●				●				V	V	-	-	-	-	-	-	-	-	-	-	-	-	-	-	SEE VENDOR DWGS
	VB5	VIDEO CONNECTION BOX (TBD) - FLEXVISION	PHILIPS	CONTROL		●				●				V	V	-	-	-	-	-	-	-	-	-	-	-	-	-	-	SEE VENDOR DWGS
	VB6	VIDEO CONNECTION BOX (TBD) - FLEXVISION	PHILIPS	CONTROL		●				●				V	V	-	-	-	-	-	-	-	-	-	-	-	-	-	-	SEE VENDOR DWGS
	VB7	VIDEO CONNECTION BOX (TBD) - FLEXVISION	PHILIPS	CONTROL		●				●				V	V	-	-	-	-	-	-	-	-	-	-	-	-	-	-	SEE VENDOR DWGS
	VB8	VIDEO CONNECTION BOX (TBD) - FLEXVISION	PHILIPS	HYBRID CATH LAB OR		●				●				V	V	-	-	-	-	-	-	-	-	-	-	-	-	-	-	SEE VENDOR DWGS
	VB9	VIDEO CONNECTION BOX (CX50) - FLEXVISION	PHILIPS	HYBRID CATH LAB OR		●						●		V	V	-	-	-	-	-	-	-	-	-	-	-	-	-	-	SEE VENDOR DWGS
●	WCB	CHROMOPHARE WALL CONTROL PANEL	STRYKER	CONTROL		●				●				V	V	-	-	-	-	-	-	-	-	-	-	-	-	-	-	SEE VENDOR DWGS
	WS-1	IMAGING WORKSTATION (DUAL MONITORS)	BARCO	TBD		●								O	O															
	XCE-1	XCELERA R4 UPGRADES & EXTENSIONS LICENSES	PHILIPS	TBD		●								O	O															
	XHM-1	XPER HEMODYNAMIC MONITORING	PHILIPS	HYBRID CATH LAB OR		●								O	O															"FOOTBALL" TO GO ON LARGE MONITOR BOOM AT FOOT
●	XPD	XPER PEDESTAL	PHILIPS	HYBRID CATH LAB OR		●		●						V	V	-	-	-	-	-	-	-	-	-	-	-	-	-	-	SEE VENDOR DWGS

GENERAL EQUIPMENT NOTES

1. CONTRACTOR TO PROVIDE AND INSTALL INFRASTRUCTURE (I.E. STRUCTURE, MED GAS, POWER) AS NECESSARY FOR EQUIPMENT OPERATION. REFER TO MECHANICAL, ELECTRICAL AND EQUIPMENT DRAWINGS FOR ADDITIONAL REQUIREMENTS

EQUIPMENT PLAN NOTES

01 NEW CEILING MOUNTED BOOMS PROVIDED AND INSTALLED BY STRYKER. SEE STRYKER EQUIPMENT DRAWINGS, ELECTRICAL AND STRUCTURAL DRAWINGS FOR MORE INFORMATION.

02 NEW CATH LAB EQUIPMENT PROVIDED AND INSTALLED BY PHILIPS. CONTRACTOR TO PROVIDE REQUIREMENTS FOR EQUIPMENT POWER / RACEWAYS, ETC. SEE PHILIPS EQUIPMENT DRAWINGS, ELECTRICAL AND STRUCTURAL DRAWINGS FOR MORE INFORMATION.

03 PROVIDE AND INSTALL NEW FLOOR MOUNTED BASE PLATES (FLUSH WITH FLOOR) AS REQUIRED FOR NEW EQUIPMENT. SEE PHILIPS EQUIPMENT AND STRUCTURAL DRAWINGS FOR MORE INFORMATION. PROVIDE POWER AS REQUIRED.

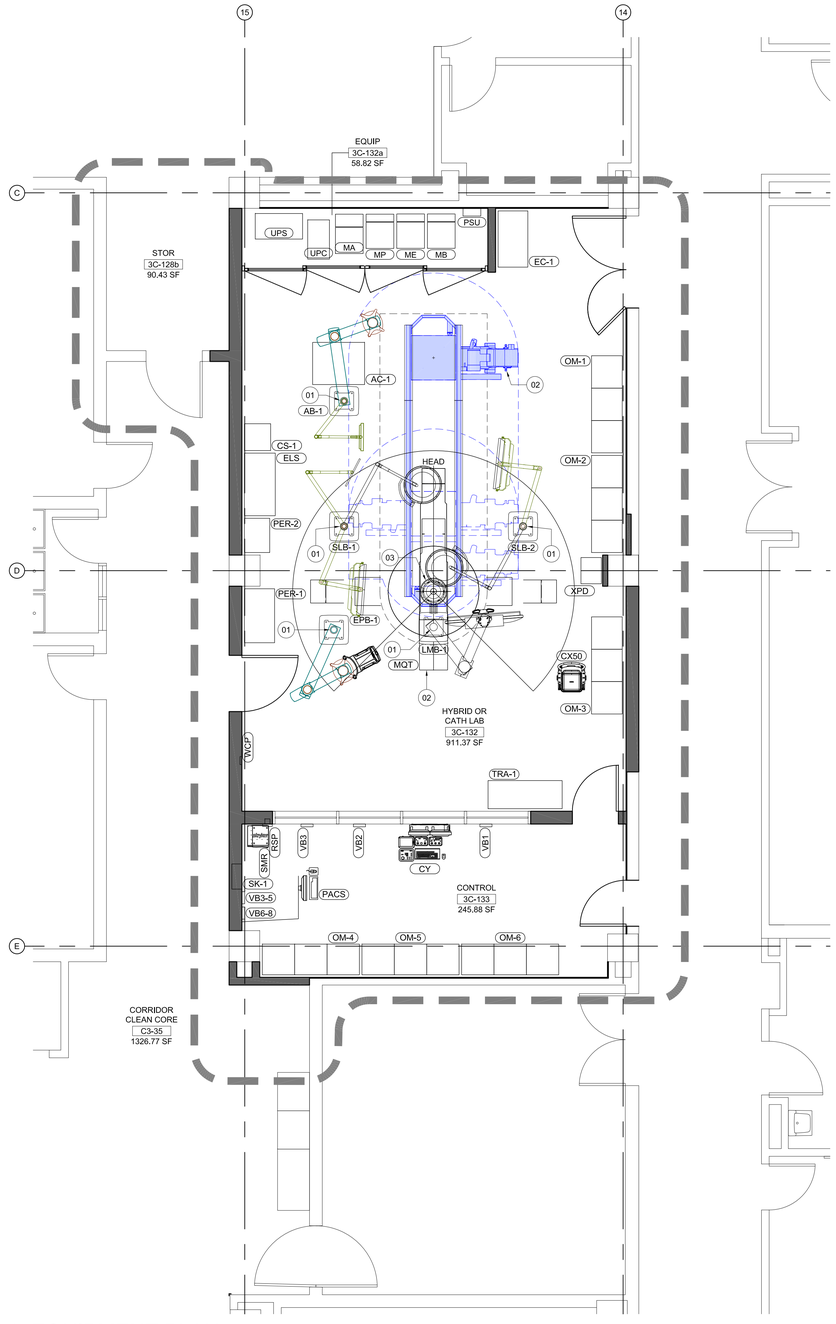

1. EQUIPMENT PLAN

SCALE: 1/8" = 1'-0"

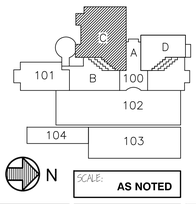

SCALE: AS NOTED

100% SUBMITTAL 04/11/16

Revisions	Date

REGISTERED ARCHITECT 3241 JON M. ANDERSON PORTLAND, OREGON STATE OF OREGON

ANDERSON ARCHITECTS DABROWSKI
1430 SE 3RD AVE SUITE 200
PORTLAND, OR 97214
Tel 503.239.7377 Fax 503.239.7327

VETERANS AFFAIRS MEDICAL CENTER
PORTLAND, OREGON

Drawing Title: **EQUIPMENT PLAN AND SCHEDULE**

Project Title: **VA Medical Center Portland, Oregon**
Bldg. 100 Third Floor - Hybrid OR

Date: 04.11.16

Project No.: 648-15-122 AD 15108

Approved: Infection Cntrl. | Approved: Safety Mgr. | Approved: Chief P&O | Approved: Chief M&R

Building No.: 100C

Checked/ Project Mngr.: JMA / APB

Drawing No.: A7.1

Approved: Service Chief | Approved: Chief PMS | Approved: Director, VAMC

Location: PORTLAND, OREGON

Dwg. 9 of 37

US DEPARTMENT OF VETERANS AFFAIRS