three quarters inch = one foot
one inch = one foot
one and one half inches = one foot
three inches = one foot
one eighth inch = one foot
one quarter inch = one foot
one half inch = one foot
three eighths inch = one foot

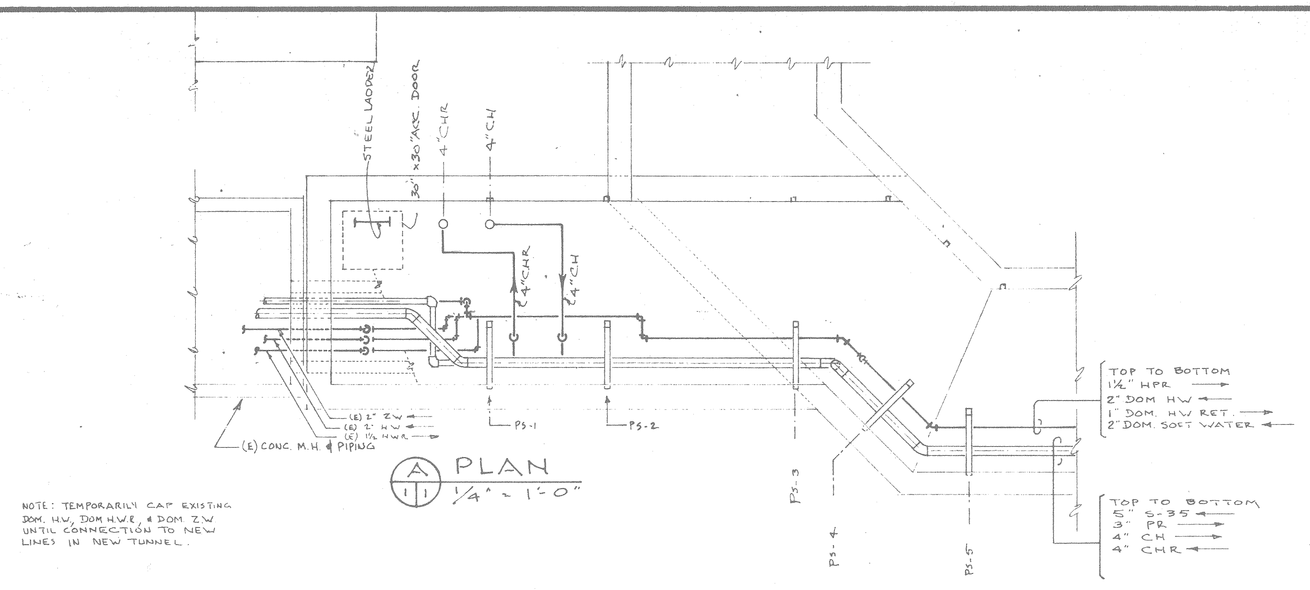

NOTE: TEMPORARILY CAP EXISTING DOM. HW, DOM HWR, & DOM ZW UNTIL CONNECTION TO NEW LINES IN NEW TUNNEL.

A 1/1 PLAN 1/4" = 1'-0"

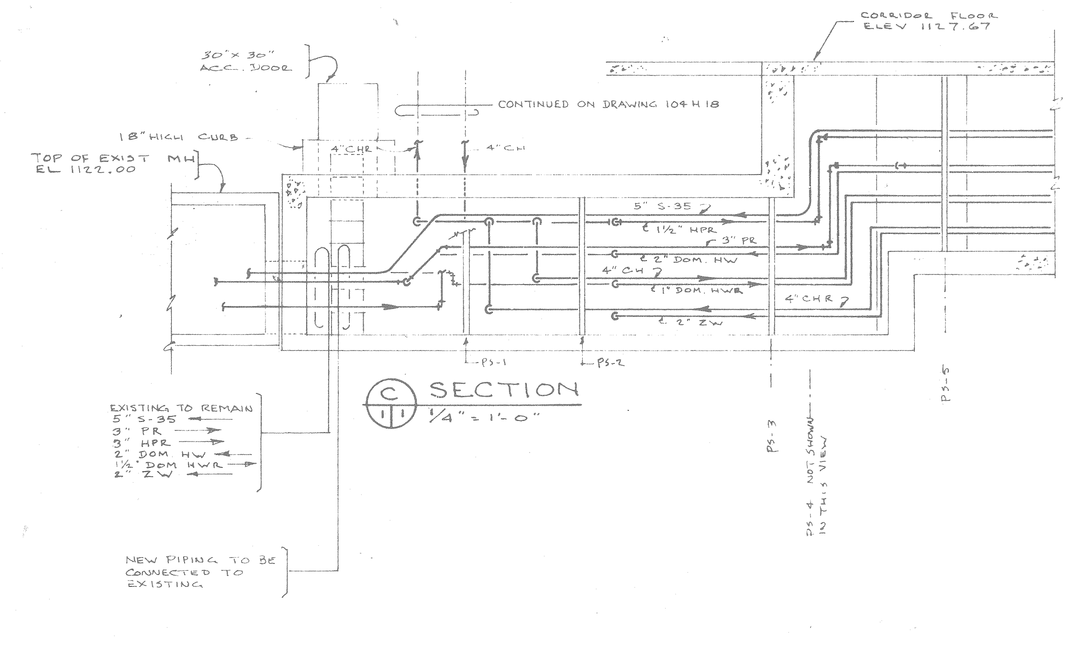

C 1/1 SECTION 1/4" = 1'-0"

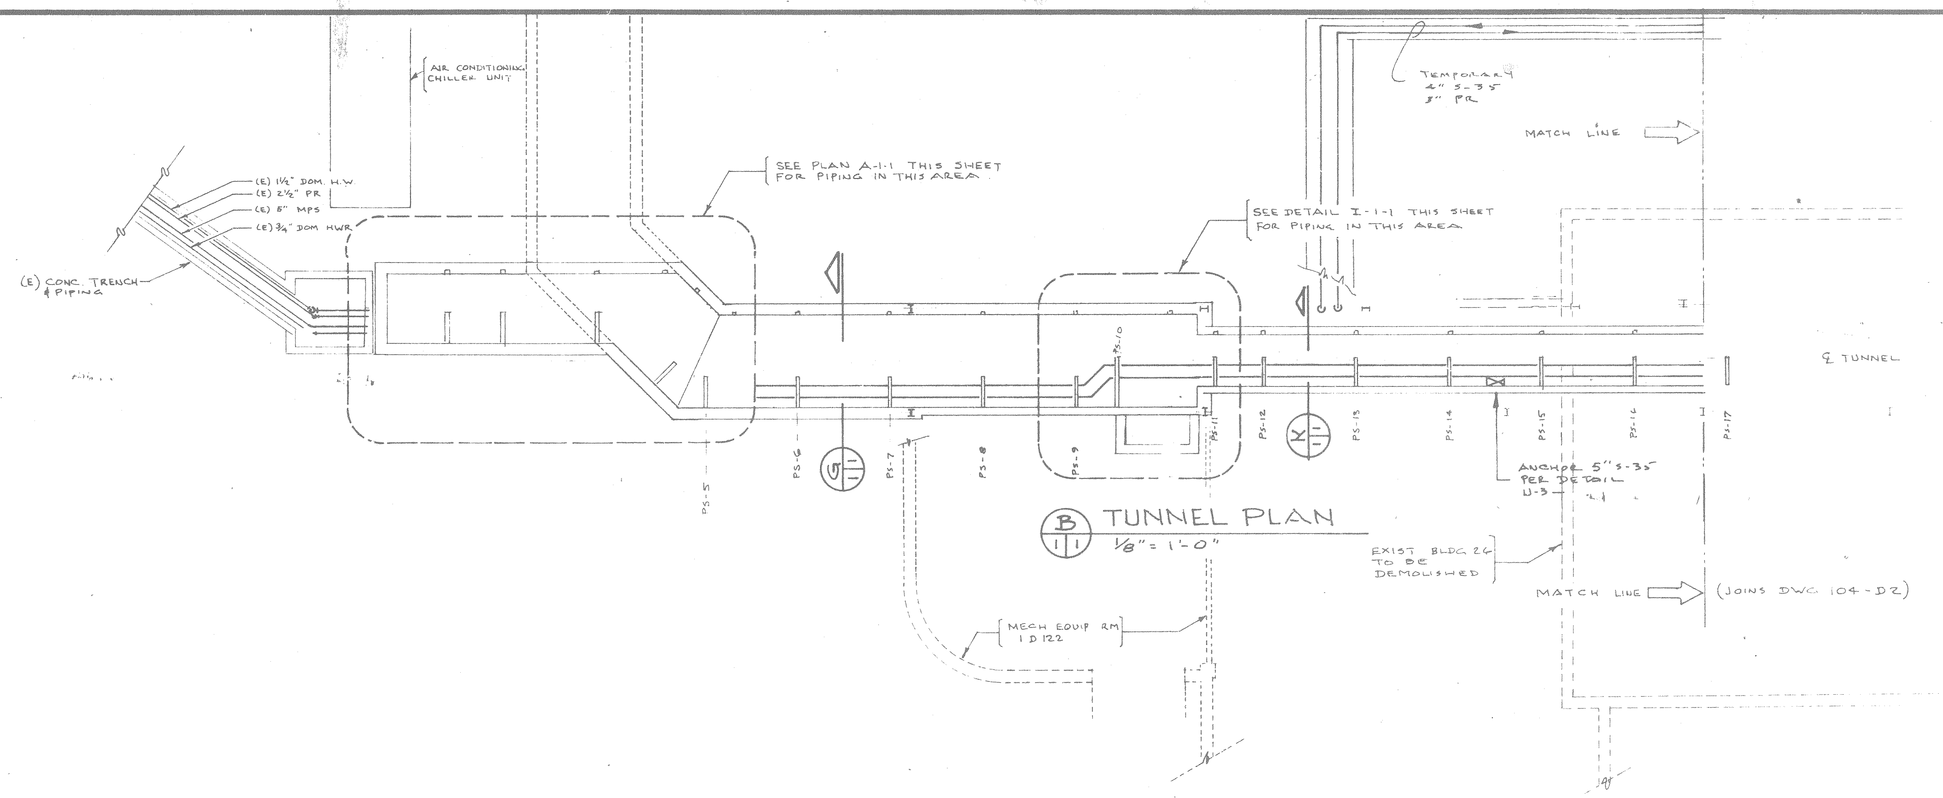

B 1/1 TUNNEL PLAN 1/8" = 1'-0"

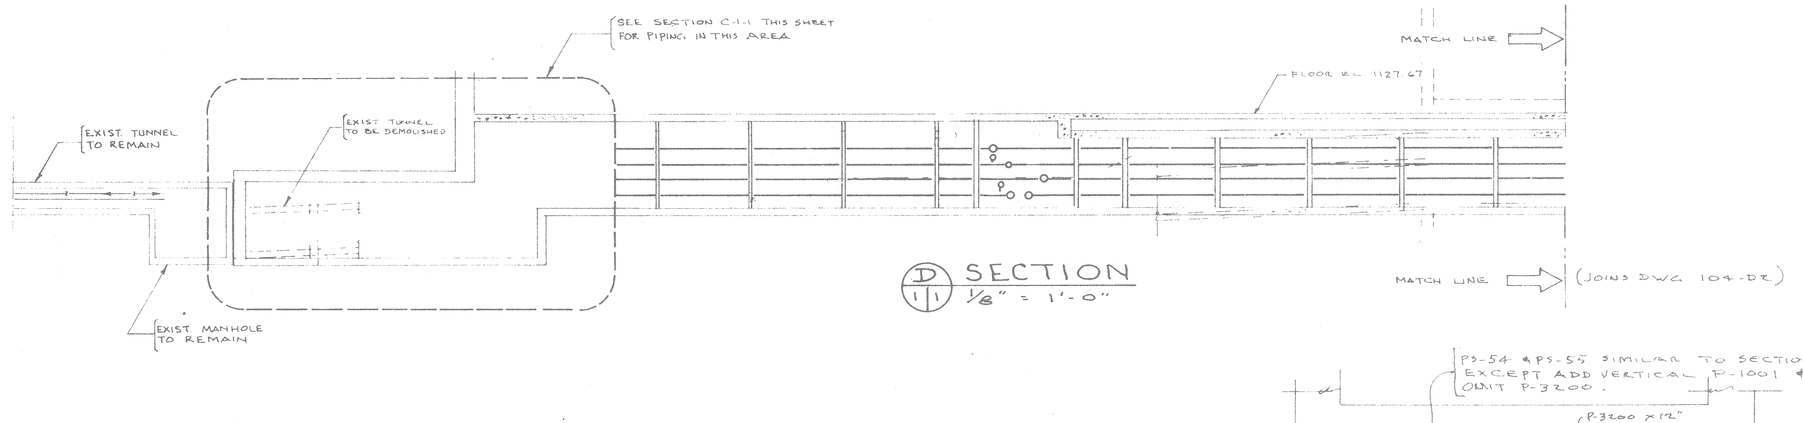

D 1/1 SECTION 1/8" = 1'-0"

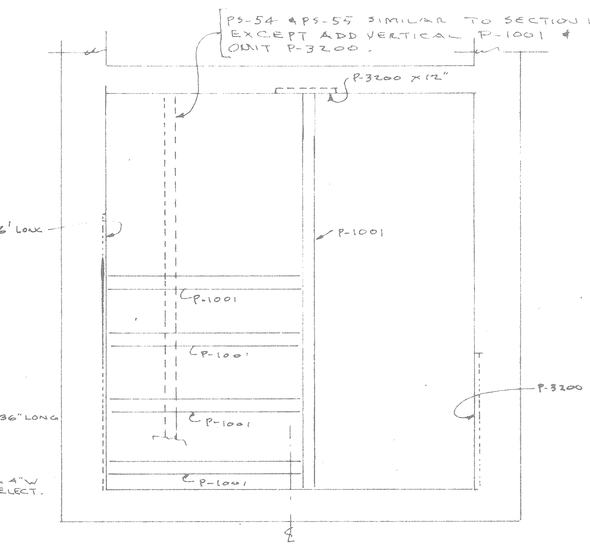

P-3.5A & P-3.5B SIMILAR TO SECTION L EXCEPT ADD VERTICAL P-1001 & UNIT P-3200.

L 1/1 SECTION 1/2" = 1'-0"

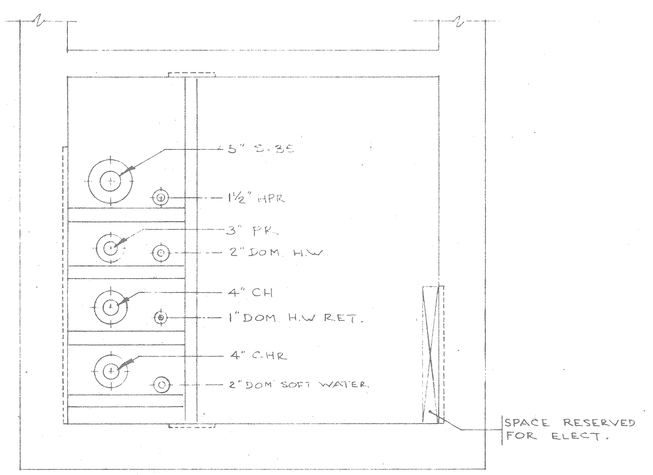

G 1/1 SECTION 1/2" = 1'-0"

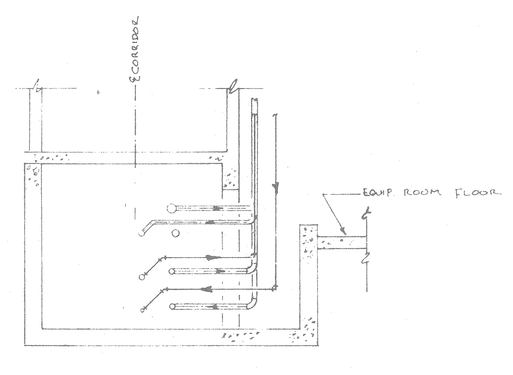

H 1/1 SECTION 1/4" = 1'-0"

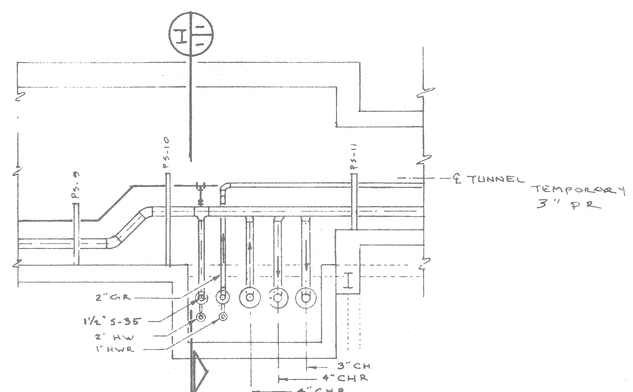

I 1/1 DETAIL 1/4" = 1'-0"

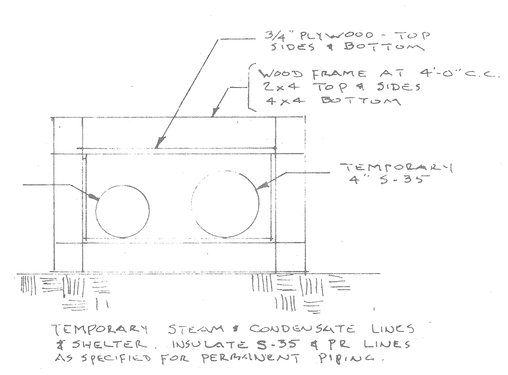

TEMPORARY STEAM & CONDENSATE LINES & SHELTER. INSULATE S-35 & PR LINES AS SPECIFIED FOR PERMANENT PIPING.

L 1/2 DETAIL NO SCALE

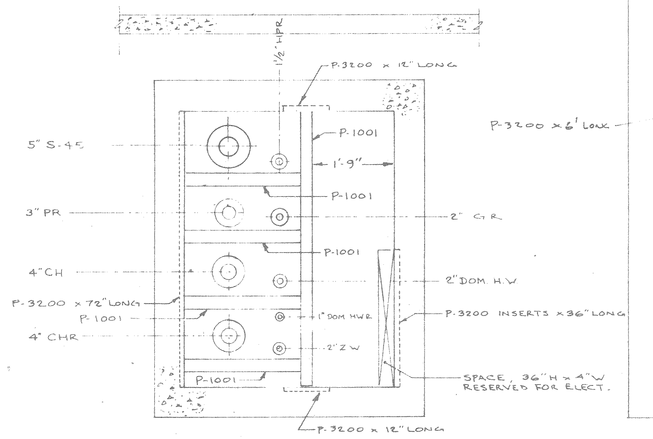

K 1/1 SECTION 1/2" = 1'-0"

AIR CONDITIONING TUNNEL PIPING

PLUMBING TUNNEL PIPING

Revisions	Date

Drawing Title: STEAM DISTRIBUTION AND UTILITY TUNNEL PIPING		Project Title: 208 Bed Domiciliary	Date: 9/30/83
Approved: Division Chief W.H. Mothersbaugh	Drawn: B. CARTER	Building Number: 104	DRAWING NO.: 104-D1
Approved: Service Director N.R. Feldmann, PE.	Checked: B. CARTER	Location: VAMC Bath, N.Y.	Dwg. 1 Of 3

Veterans Administration

VA FORM 08 6231, OCT 1978