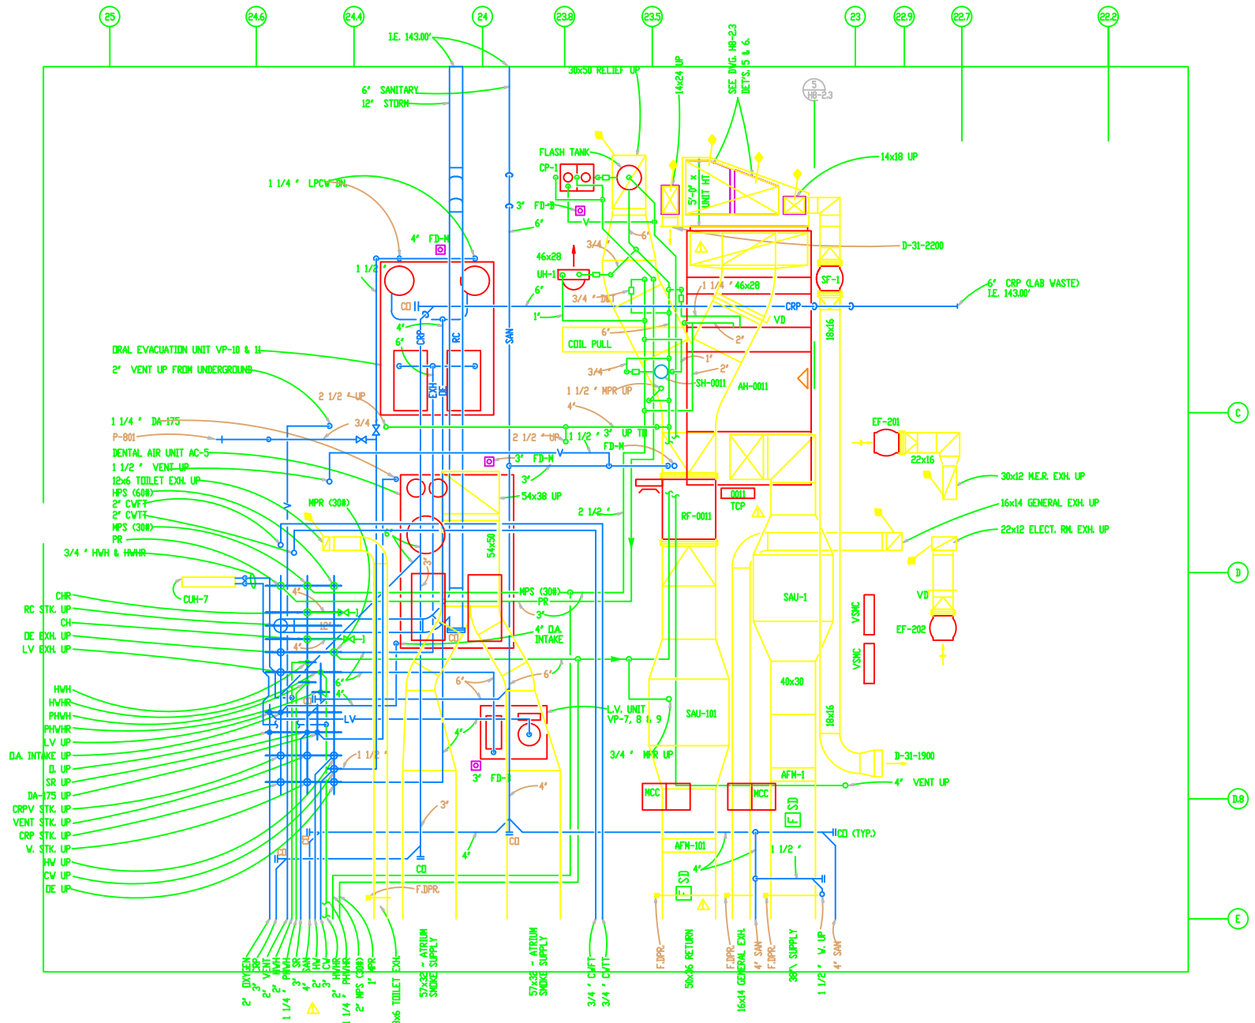

EXISTING

MECHANICAL EQUIPMENT ROOM LL528
MECHANICAL SYSTEM RISER No. 0010

Revisions:

Department of Veterans Affairs

Key Plan

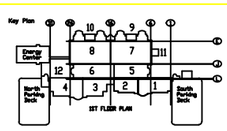

Building North

Drawing Title: EXISTING PLAN	Project Title: FCA REPLACE DENTAL EVAC		Date: 3/7/2011
Scale: 1/4"=1'-0"			Project No.: 553-11-120
Approved: Chief Engineer	Building Number: 100	Checked	Drawn: LK
	Location: Detroit, Michigan		DRAWING NO.: SHEET 1
			Dwg. Of

Department of Veterans Affairs