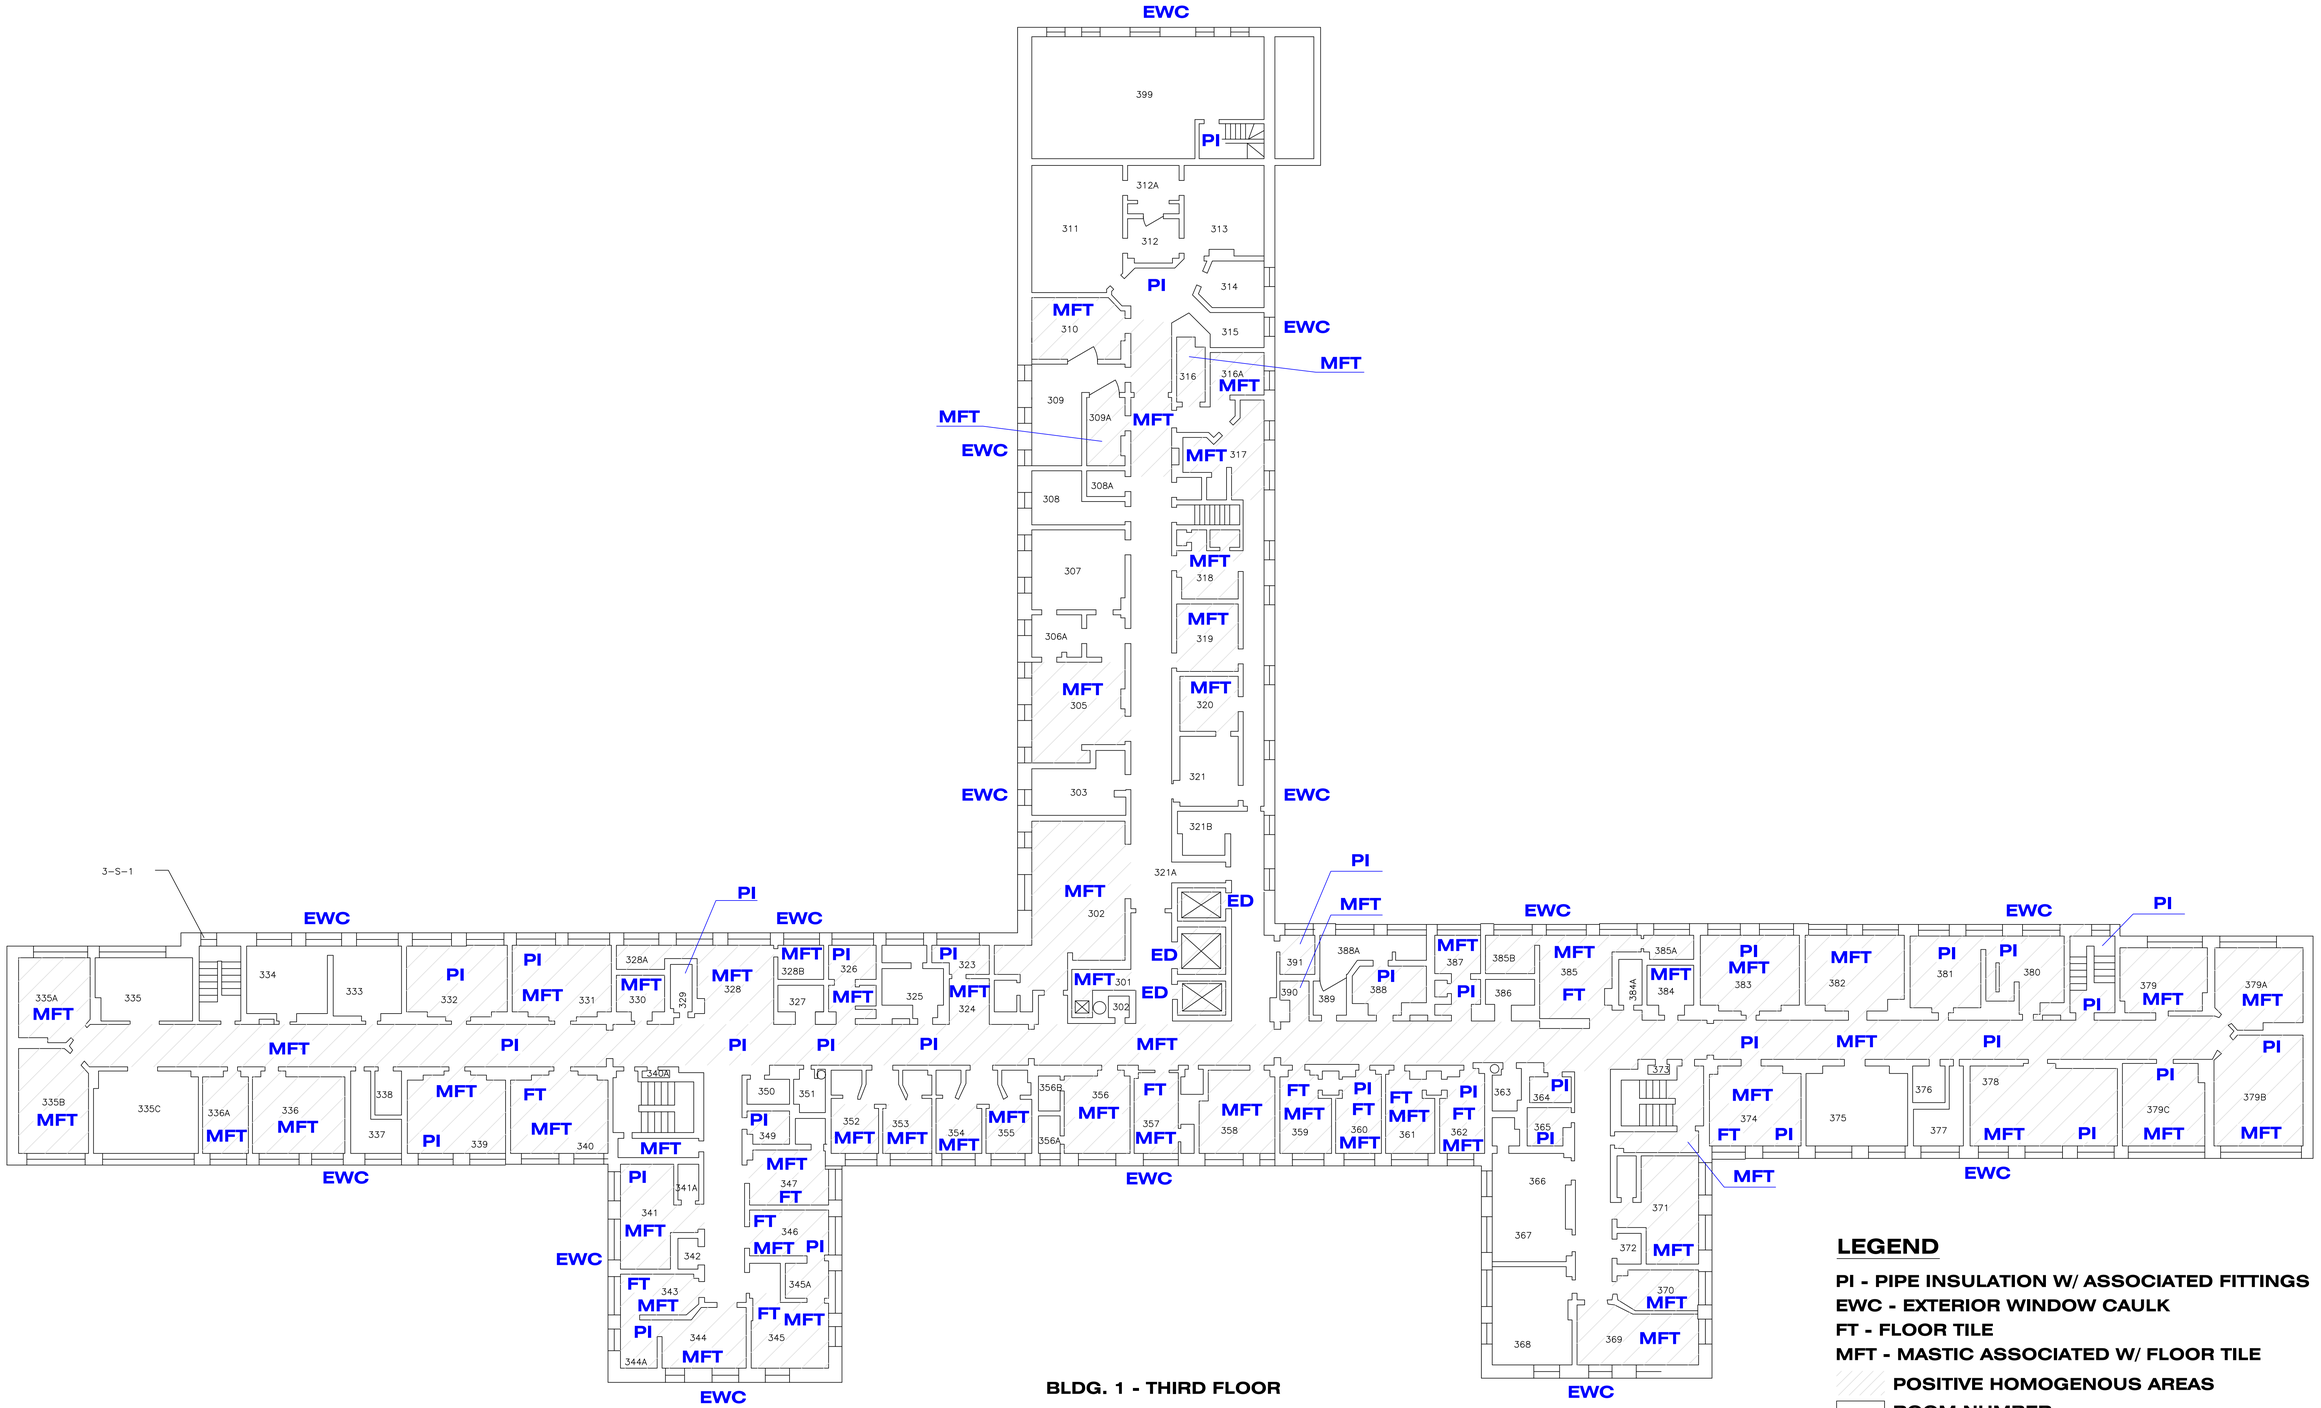

BLDG. 1 - THIRD FLOOR

LEGEND

PI - PIPE INSULATION W/ ASSOCIATED FITTINGS
EWC - EXTERIOR WINDOW CAULK
FT - FLOOR TILE
MFT - MASTIC ASSOCIATED W/ FLOOR TILE
POSITIVE HOMOGENOUS AREAS
101 **ROOM NUMBER**

SCALE: N.T.S

Revisions:	Date

Approved: Medical Center Director

Approved: Medical Center Assoc. Director

Approved: Engineering Department
Charles Applewhite

Drawing Title: **ASBESTOS LOCATIONS**

Approved: Project Director

Project Title: **ASBESTOS RE-INSPECTION**

Location: **FORT WAYNE, IN**

Date: **12/11/11** | Checked: **RCM** | Drawn: **ICB**

Project Number: **610-11-112**

Building Number: **1**

Drawing Number: **HA-M-1-3**

Dwg. **4** of **7**

DEPARTMENT OF VETERANS AFFAIRS · UNITED STATES OF AMERICA

VA FORM 08-6231, OCT 1978

three inches = one foot
one and one half inches = one foot
one inch = one foot
three quarters inch = one foot
one half inch = one foot
three eighths inch = one foot
one quarter inch = one foot
one eighth inch = one foot