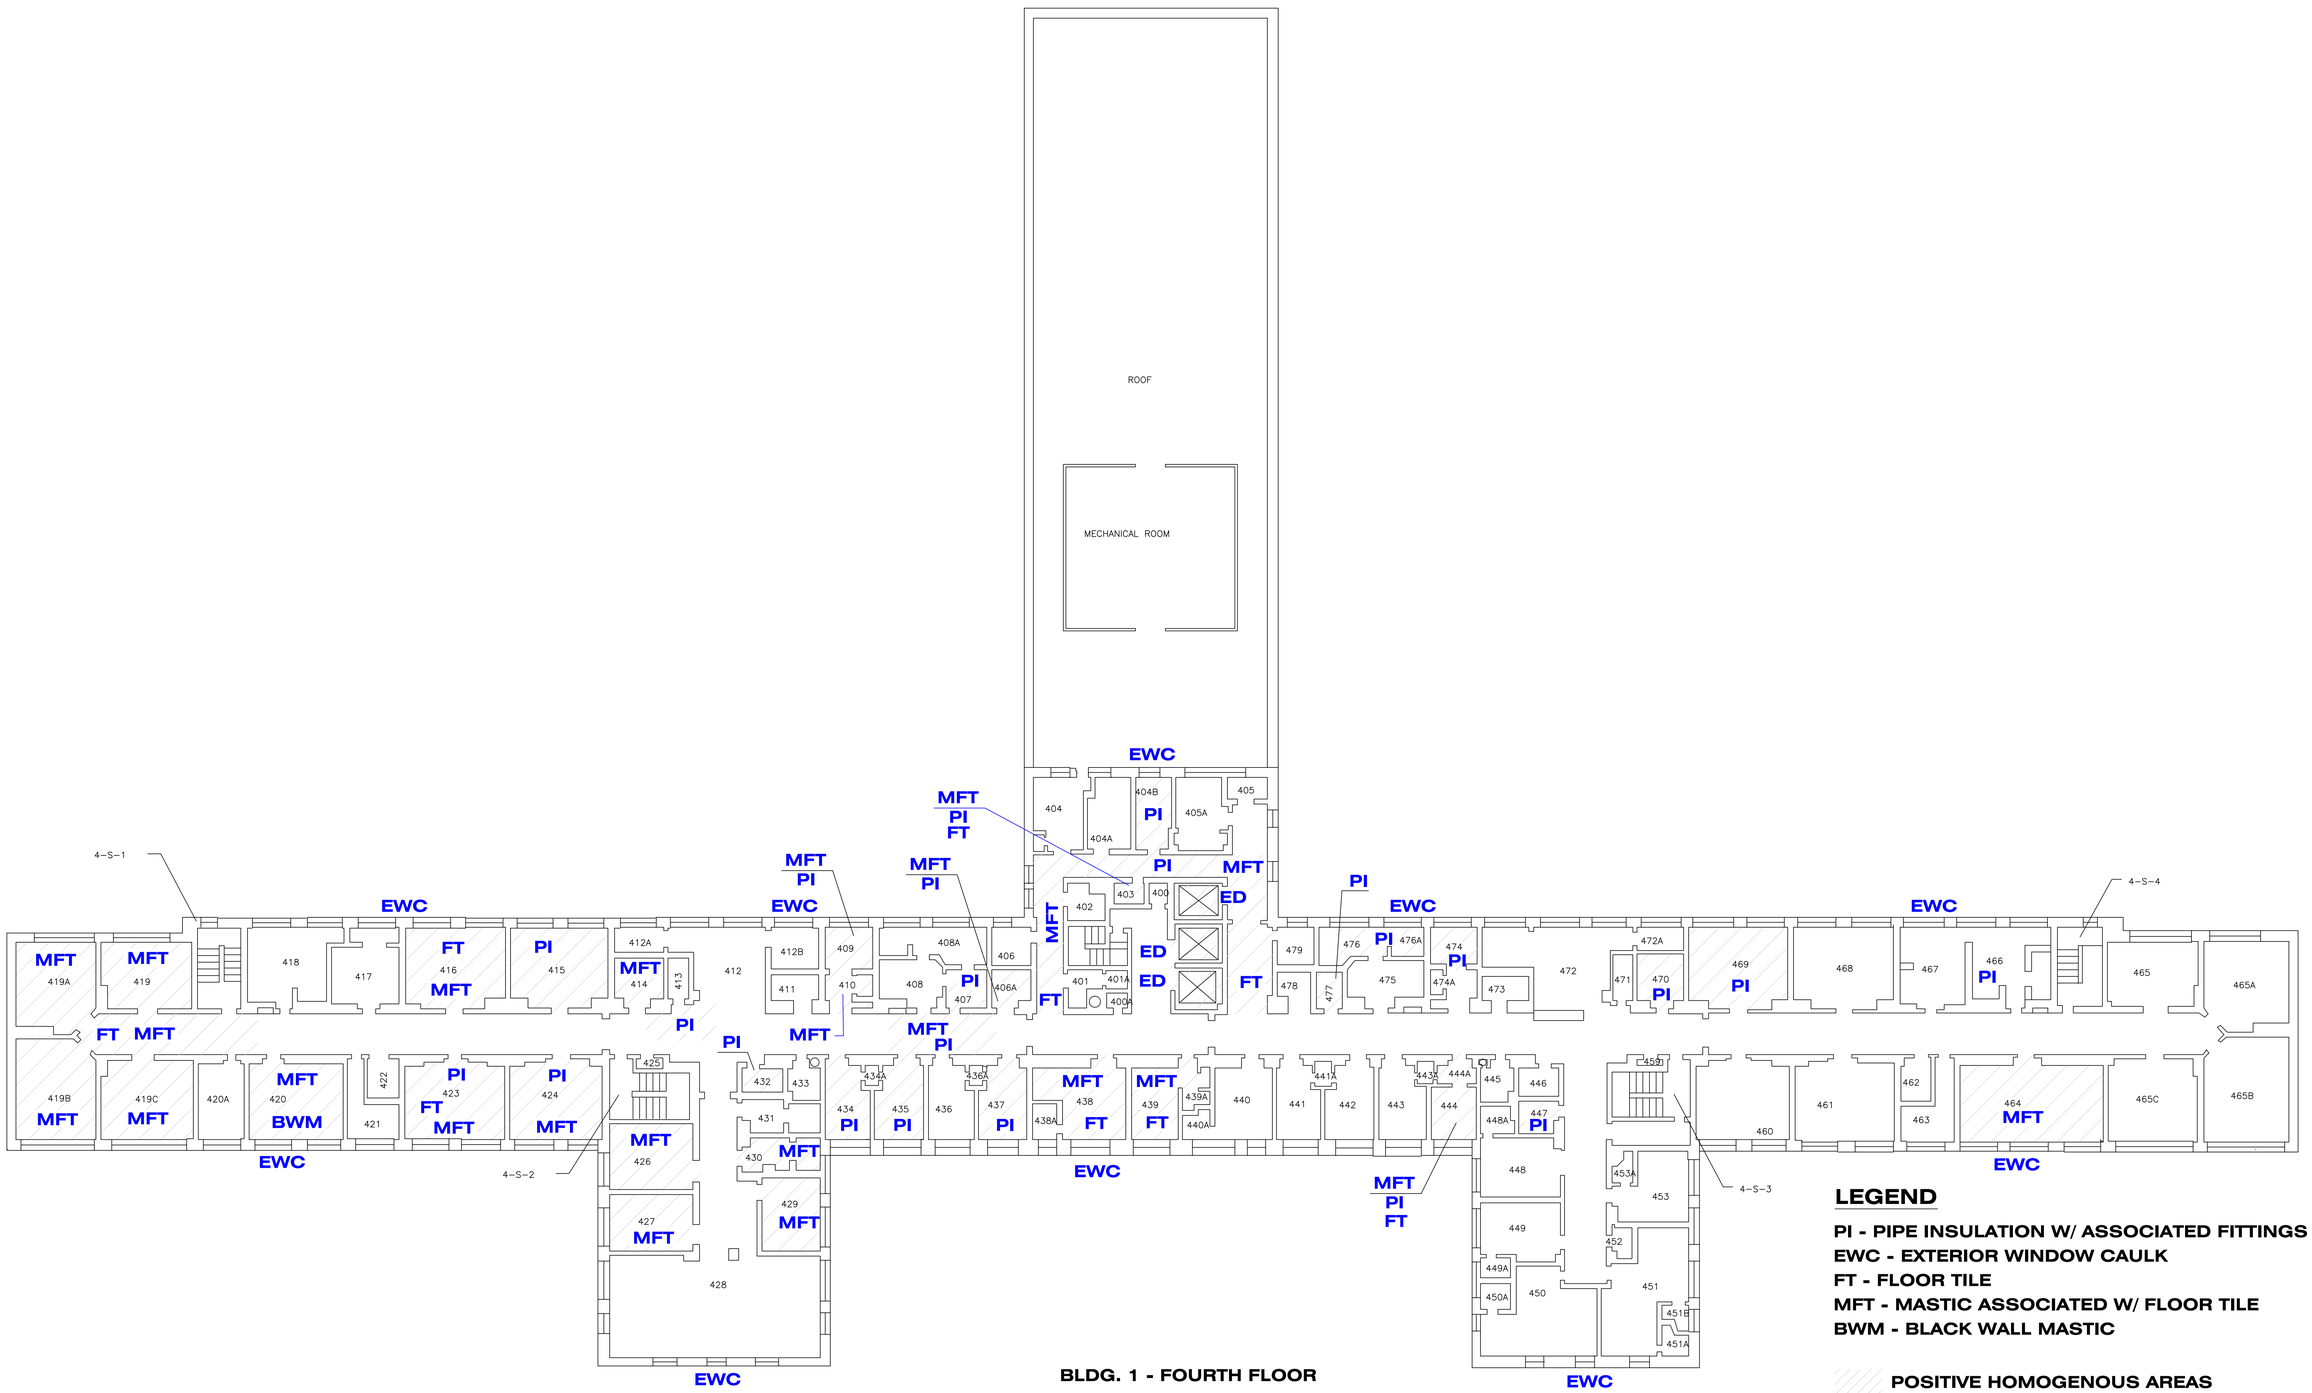

LEGEND

PI - PIPE INSULATION W/ ASSOCIATED FITTINGS
EWC - EXTERIOR WINDOW CAULK
FT - FLOOR TILE
MFT - MASTIC ASSOCIATED W/ FLOOR TILE
BWM - BLACK WALL MASTIC

POSITIVE HOMOGENOUS AREAS
101 ROOM NUMBER

BLDG. 1 - FOURTH FLOOR

SCALE: N.T.S

Revisions:	Date

Approved: Medical Center Director
Approved: Medical Center Assoc. Director
Approved: Engineering Department
Charles Applewhite

Approved: Project Director

Drawing Title: ASBESTOS LOCATIONS

Project Title: ASBESTOS RE-INSPECTION

Location: FORT WAYNE, IN

Date: 12/11/11 | Checked: RCM | Drawn: ICB

Project Number: 610-11-112
Building Number: 1
Drawing Number: HA-M-1-4
Dwg. 5 of 7

VA FORM 08-6231, OCT 1978