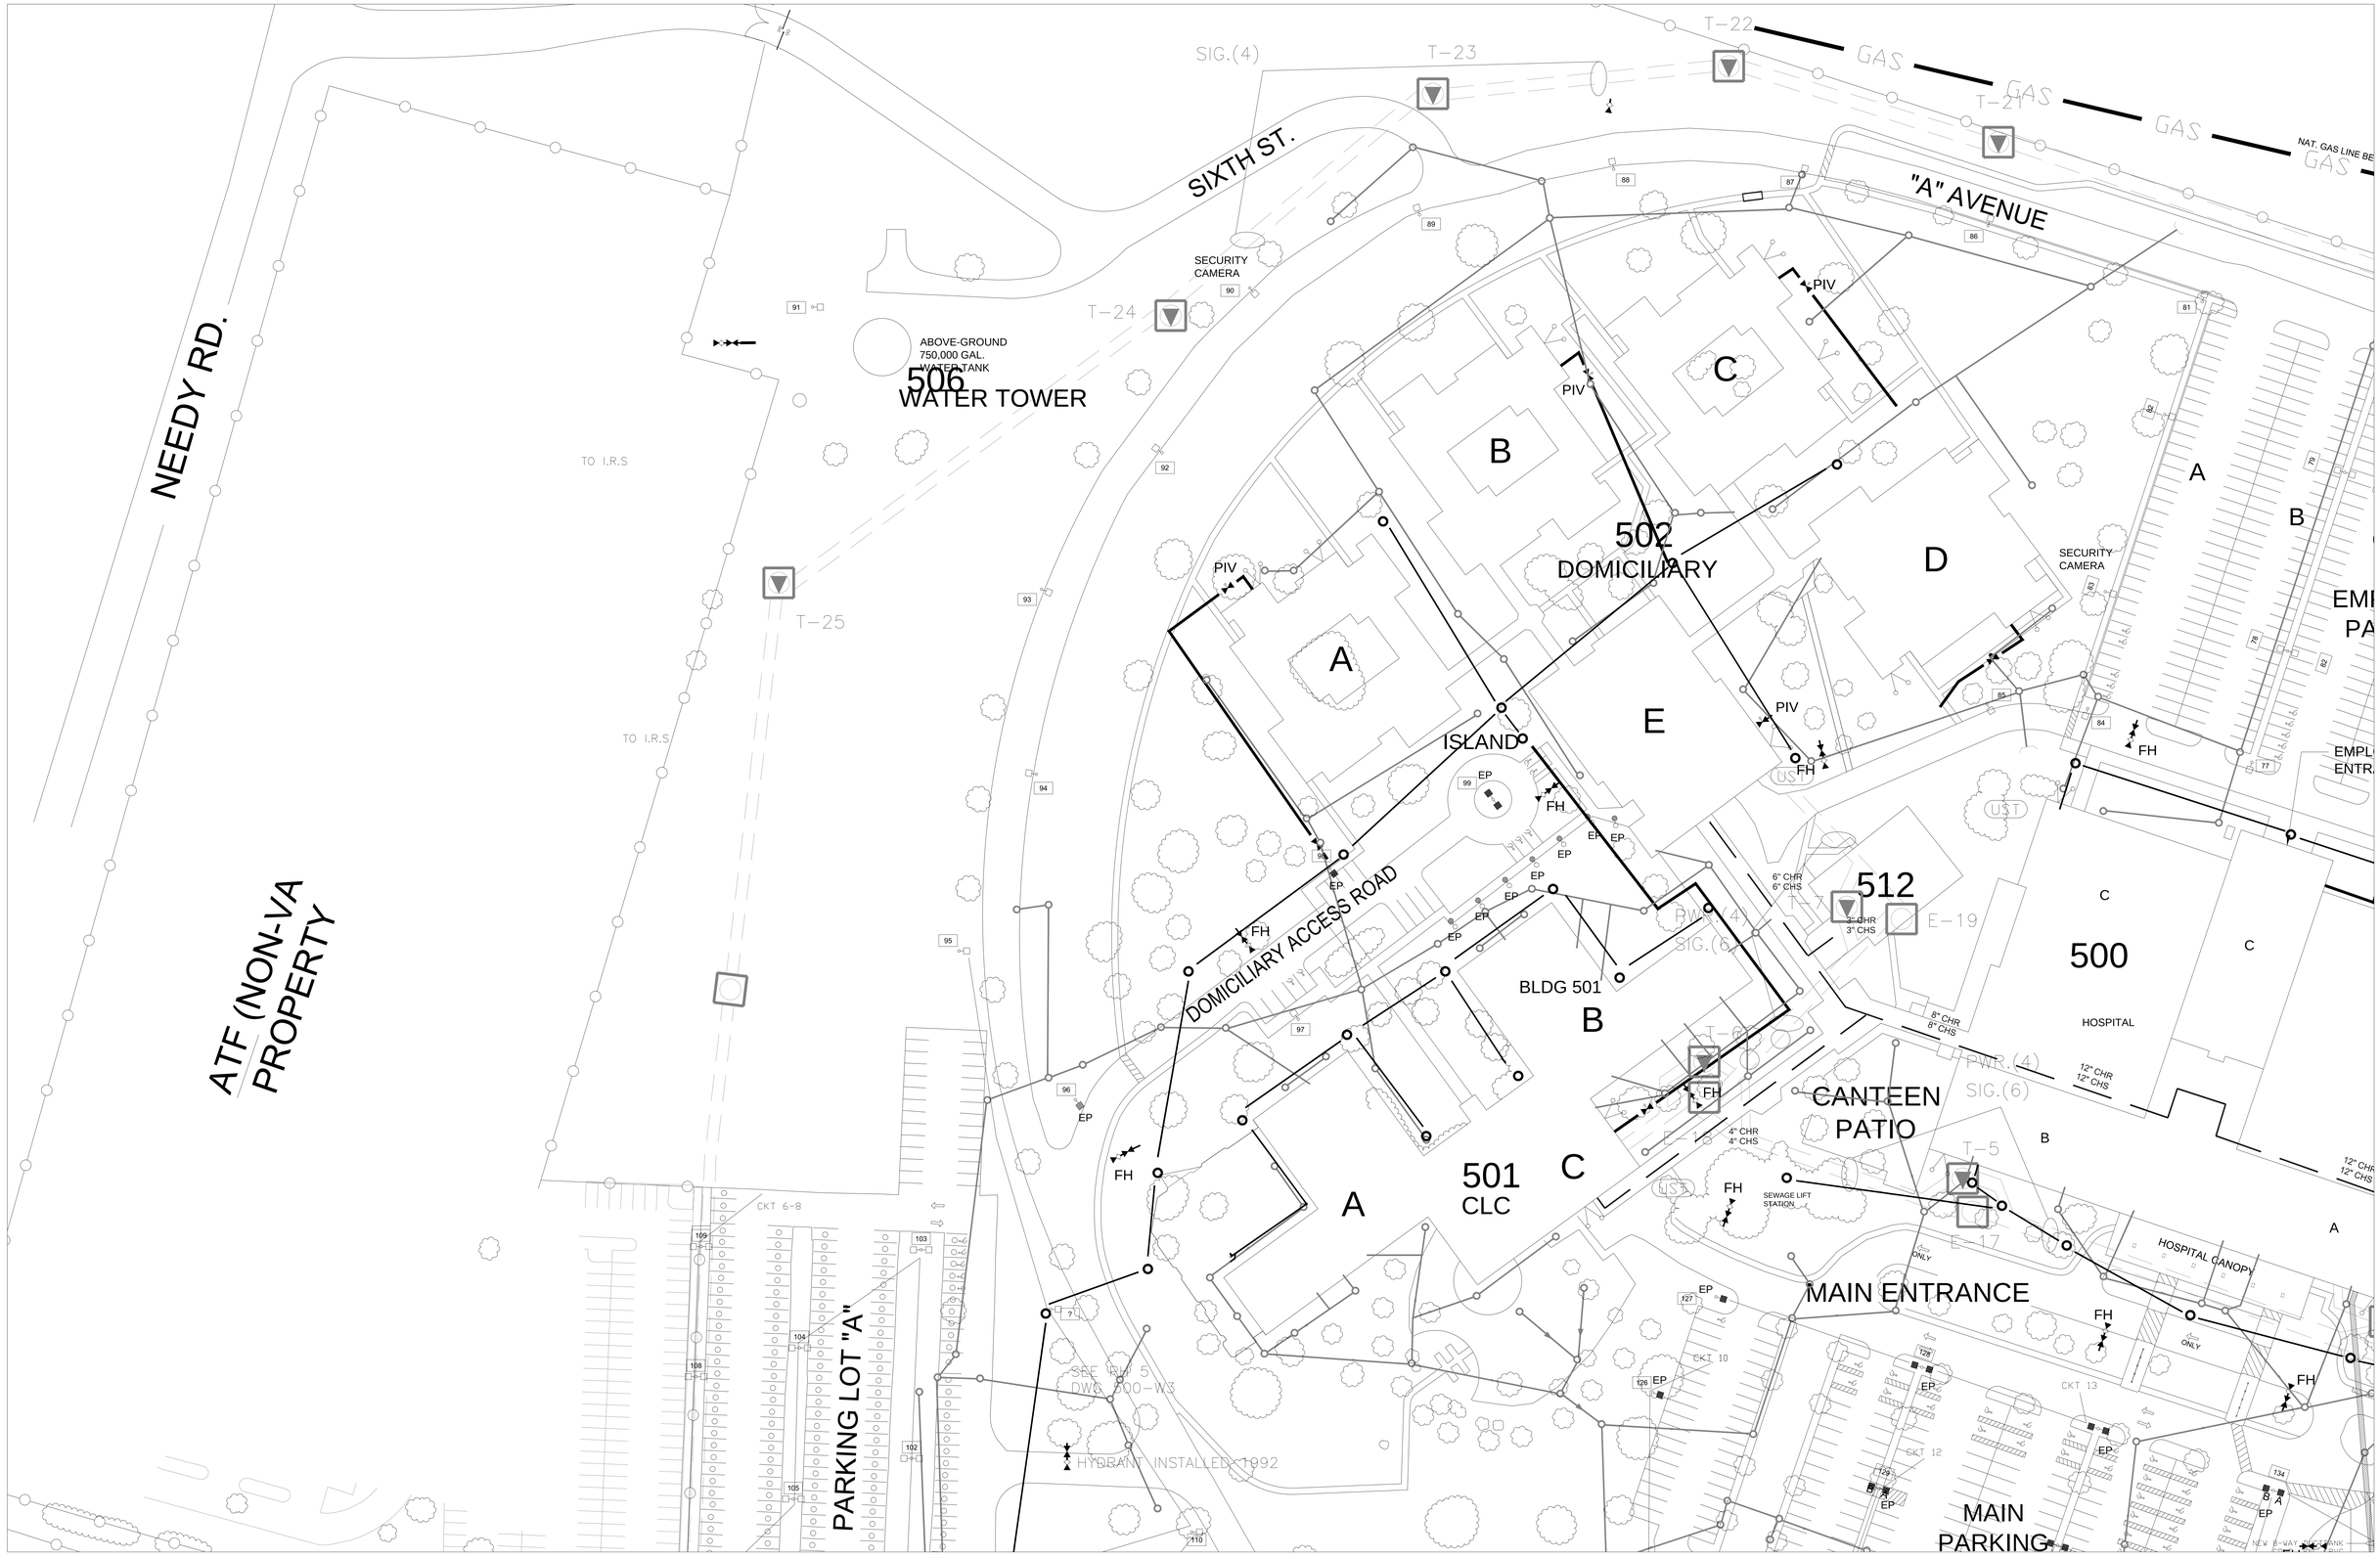

-	-
Revisions	Date

Professional Seal

Drawing Title - Parking Lot "A" Expansion Site Utilities Updated. -	Project Title - Parking Lot "A" Expansion -		Date 03/02/2012 Project No. 613-12-122
Approved:	Building Number -	Checked -	Drawn -	Drawing No. -
Approved:	Location VAMC, MARTINSBURG, WV		Dwg. - of -

VAMC, MARTINSBURG

VA Department of Veterans Affairs

VA FORM 08-6231, OCT 1978 \\Vhamwvfpc1\fms\Engineering\Jim Miller\Drawings\Master.dwg 03/02/2012 12:46:04 PM vhamwvmilleja

\\Vhamwvfpc1\fms\Engineering\Jim Miller\Drawings\Master.dwg, 3/2/2012 12:46:03 PM, DWG To PDF.pc3