DOOR AND FRAME SCHEDULE

DOOR NO.	HDWR. NO.	DOOR SIZE	DOOR TYPE	DOOR MAT'L	DOOR FINISH	LABEL	FRAME TYPE	FRAME MAT'L	FRAME FINISH	DETAILS JAMB	DETAILS HEAD	REMARKS
215	1	3'-0" x 7'-0" x 1 3/4"	A	H.M.	PT-1	20 MIN.	1	H.M.	PT-1	2/A2.2	3/A2.2	PROVIDE DOOR, FRAME & HDWR AS ALT. #1
216	2	PAIR 5'-8" x 7'-0" x 1 3/4"	B	H.M.	PT-1	20 MIN.	2	H.M.	PT-1	2/A2.2	3/A2.2	
216A	EXIST.	EXIST.	C	EXIST.	EXIST.		EXIST.	EXIST.	EXIST.			

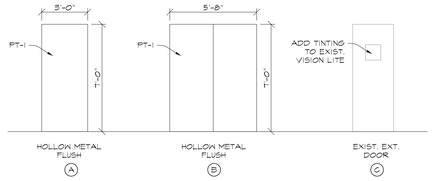

DOOR TYPE
SCALE: 1/4" = 1'-0"

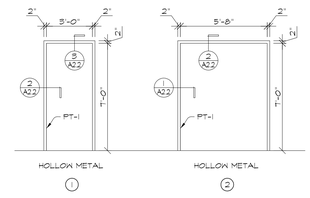

FRAME TYPE
SCALE: 1/4" = 1'-0"

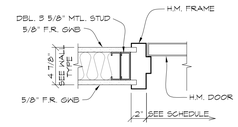

2 A2.2 DOOR JAMB DETAIL
SCALE: 1 1/2" = 1'-0"

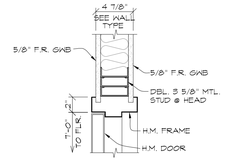

3 A2.2 DOOR HEAD DETAIL
SCALE: 1 1/2" = 1'-0"

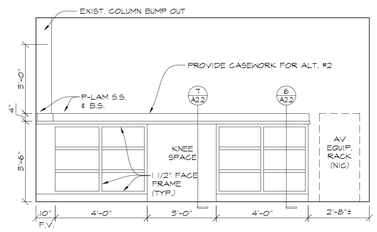

NOTE: CONTRACTOR'S OPTION TO PROVIDE CASEWORK AS CUSTOM OR MANUFACTURED

4 A2.2 PREP. ROOM #215
SCALE: 3/8" = 1'-0"

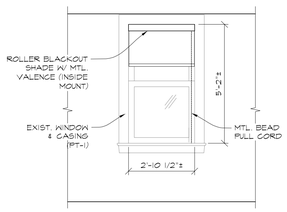

5 A2.2 TRAINING ROOM #216
SCALE: 3/8" = 1'-0"

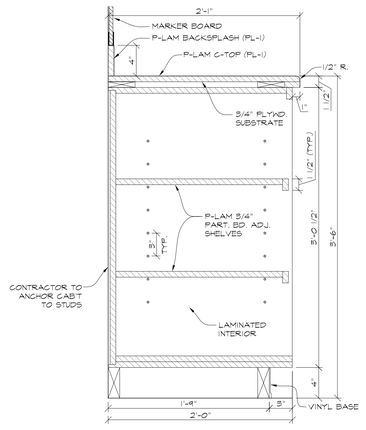

6 A2.2 BASE SHELF DETAIL
SCALE: 1 1/2" = 1'-0"

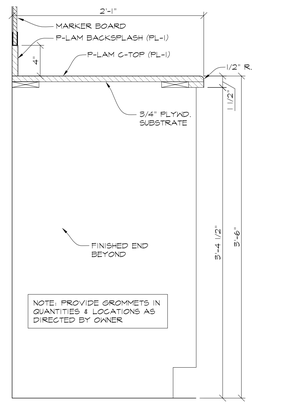

NOTE: PROVIDE GROMMETS IN QUANTITIES & LOCATIONS AS DIRECTED BY OWNER

7 A2.2 COUNTER TOP DETAIL
SCALE: 1 1/2" = 1'-0"

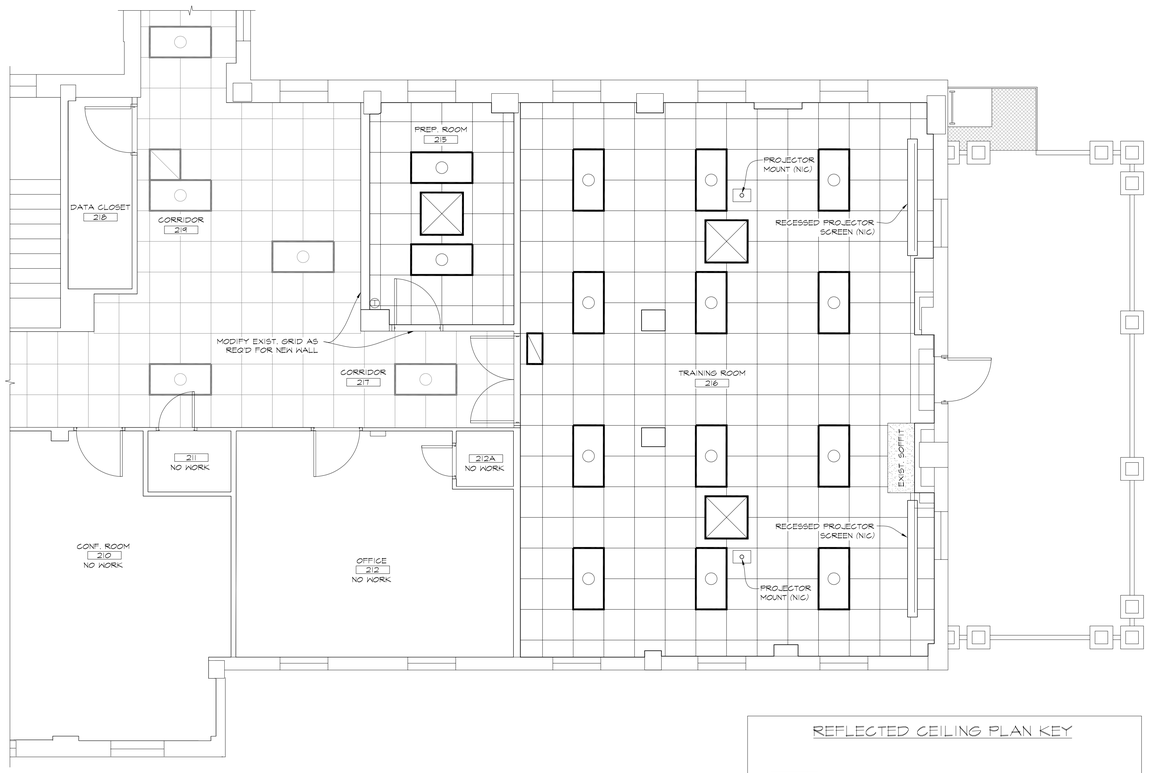

1 A2.2 SECOND FLOOR REFLECTED CEILING PLAN
SCALE: 1/4" = 1'-0"

ACTUAL NORTH

PLAN NORTH

REFLECTED CEILING PLAN KEY

- EXIST. LIGHT FIXTURES - SEE ELECTRICAL
- NEW LIGHT FIXTURES - SEE ELECTRICAL
- EXIST. HVAC DIFFUSERS - SEE MECHANICAL
- NEW HVAC DIFFUSERS AND EQUIPMENT - SEE MECHANICAL

Revisions	Date

© 2000 Calvin L. Hinz Architects P.C.

These plans are specifically designed for construction by Calvin L. Hinz Architects and are intended for no other purposes. Permission for use of this document in part or whole without written consent of Calvin L. Hinz Architects is prohibited.

CLH Calvin L. Hinz Architects P.C.

REGISTERED PROFESSIONAL ARCHITECT — CALVIN L. HINZ A-1793 — STATE OF NEBRASKA

Calvin L. Hinz Architects, P.C.
3705 North 200th Street
Elkhorn, Nebraska 68022
Phone:402.291.6941 Fax: 402.291.9193

KBS Engineering
11620 Arbor Street, Suite 100
Omaha, Nebraska 68144
P:402.932.0100 P:402.932.1001

SECOND FLOOR REFLECTED CEILING PLAN, DOOR AND FRAME SCHEDULE AND TYPES, CASEWORK ELEVATION AND DETAILS

BUILDING FIVE
RENOVATE VBA CONFERENCE ROOM

VBA Lincoln, NE

Date	Checked by	Drawn by
February 22, 2012	CLH	DAB

Project Number: 636-12-803

Building Number: Five

Drawing Number: A2.2

Dwg. 3 of 9

CLH 2011-25

Office of Construction and Facilities Management

Department of Veterans Affairs

VA FORM 08-6231