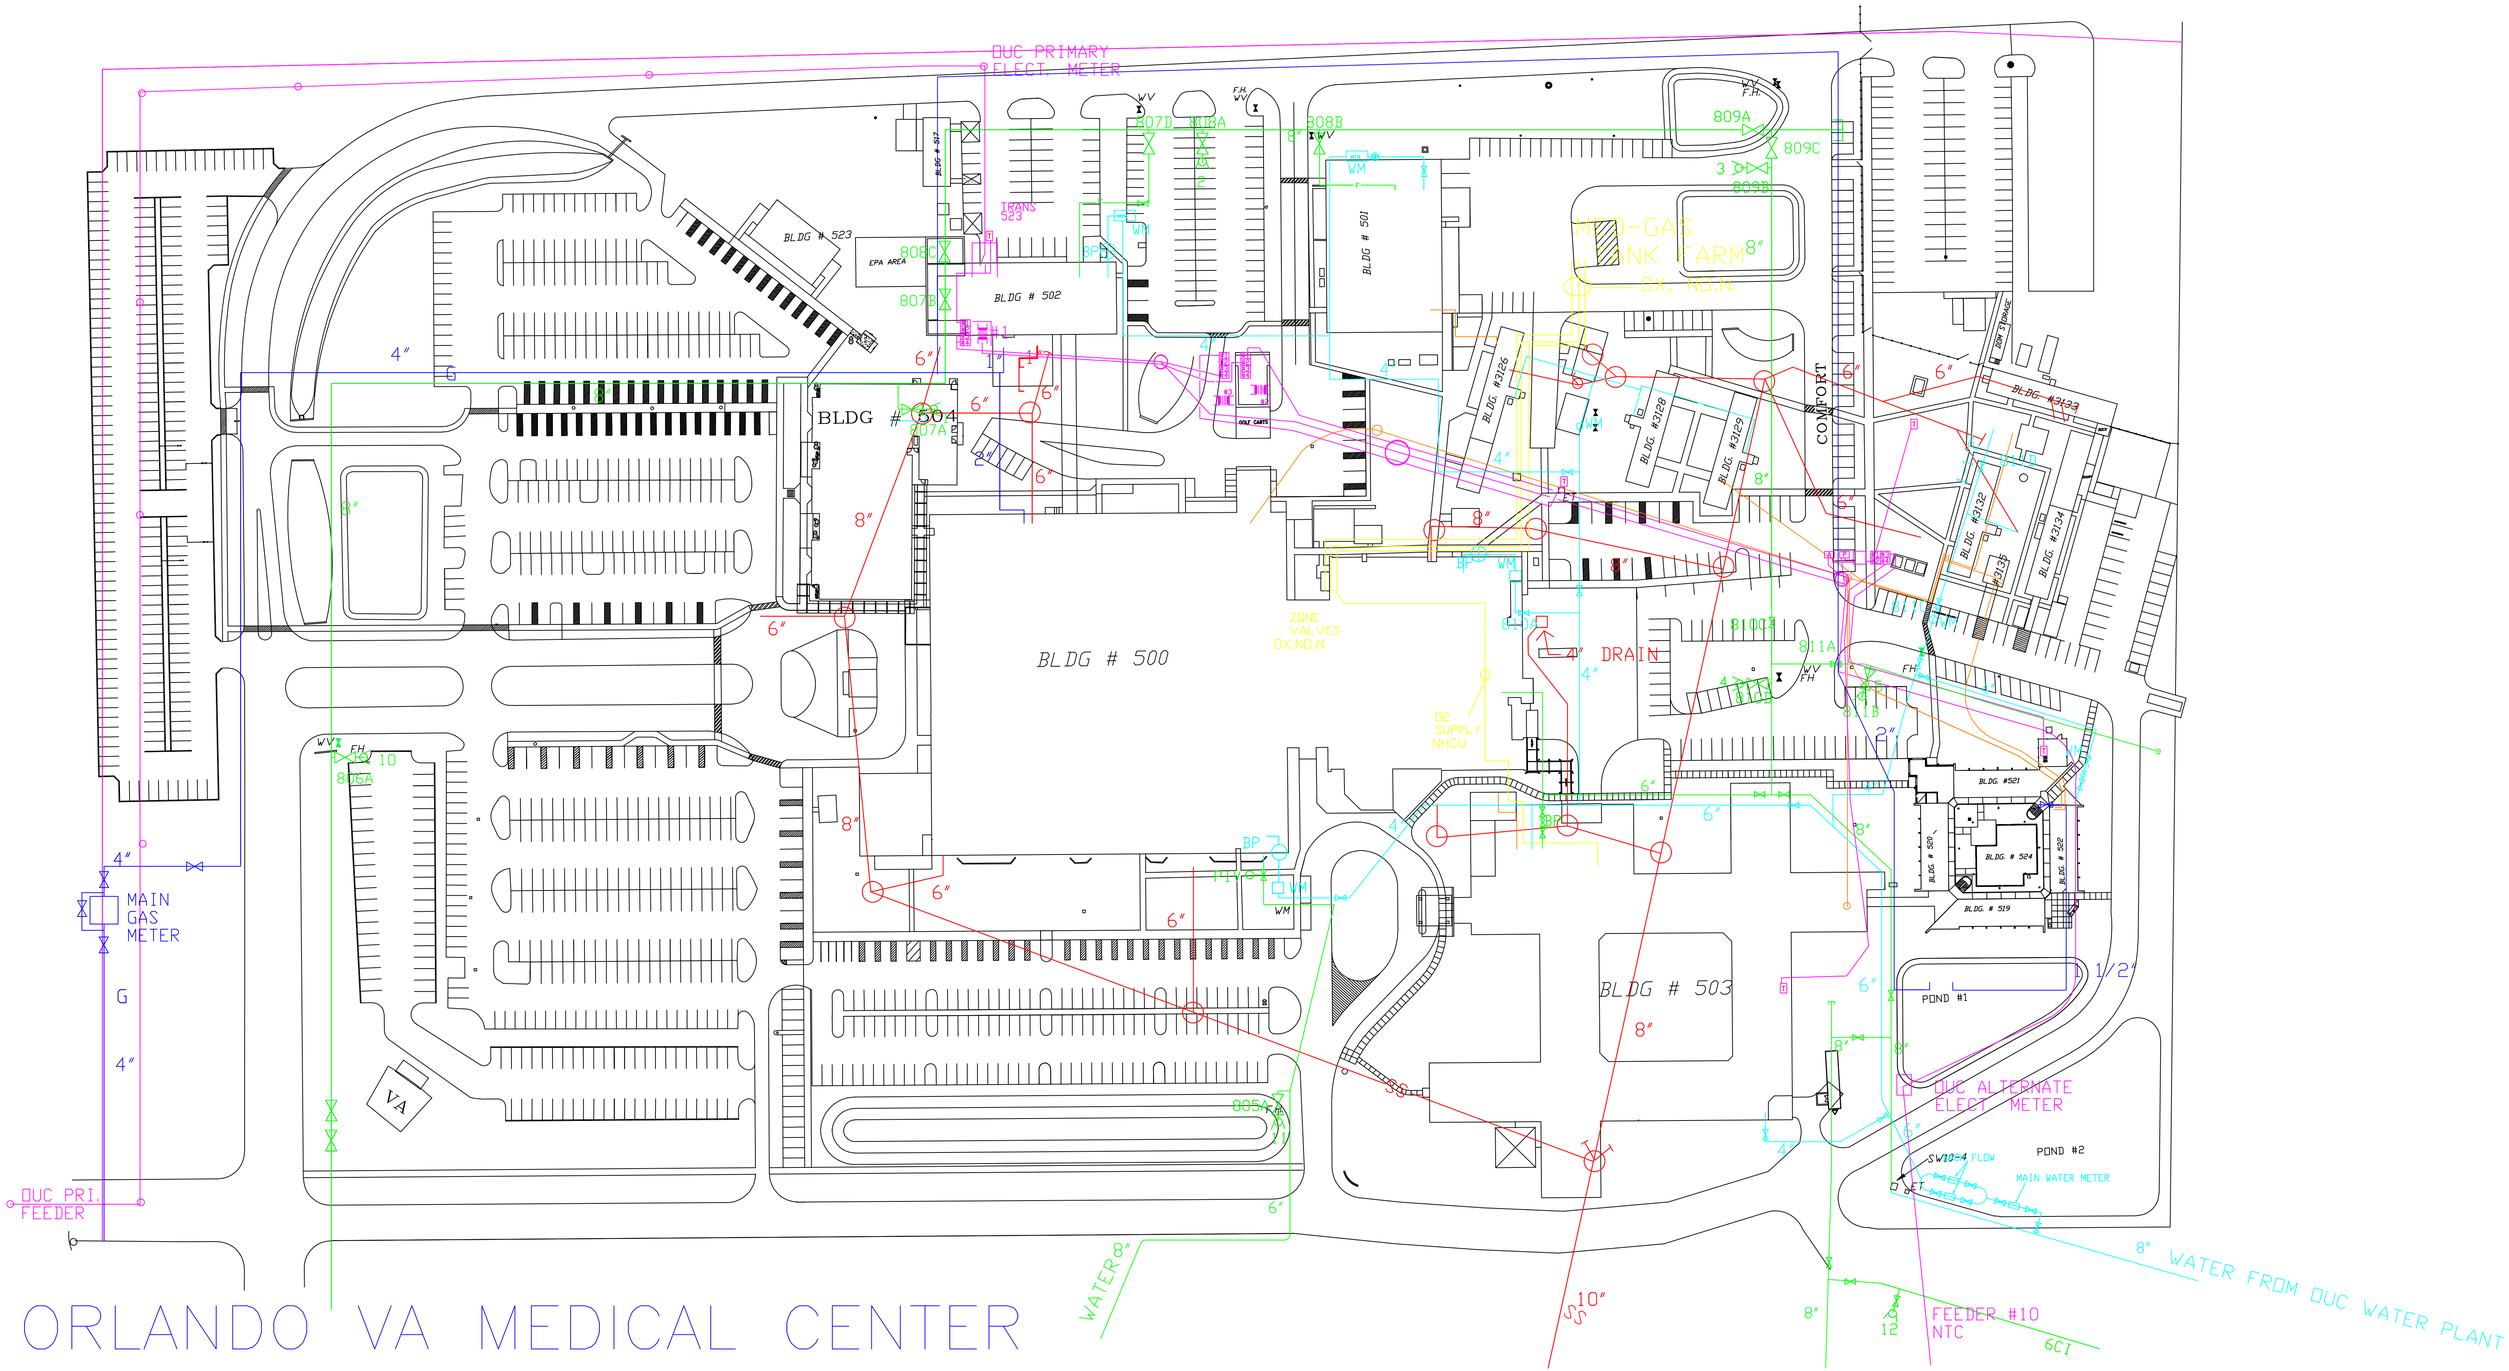

ORLANDO VA MEDICAL CENTER

Project 675-09-135: WATER MAIN REPLACEMENT (Phase I)

Not to Scale.
Verify all locations.