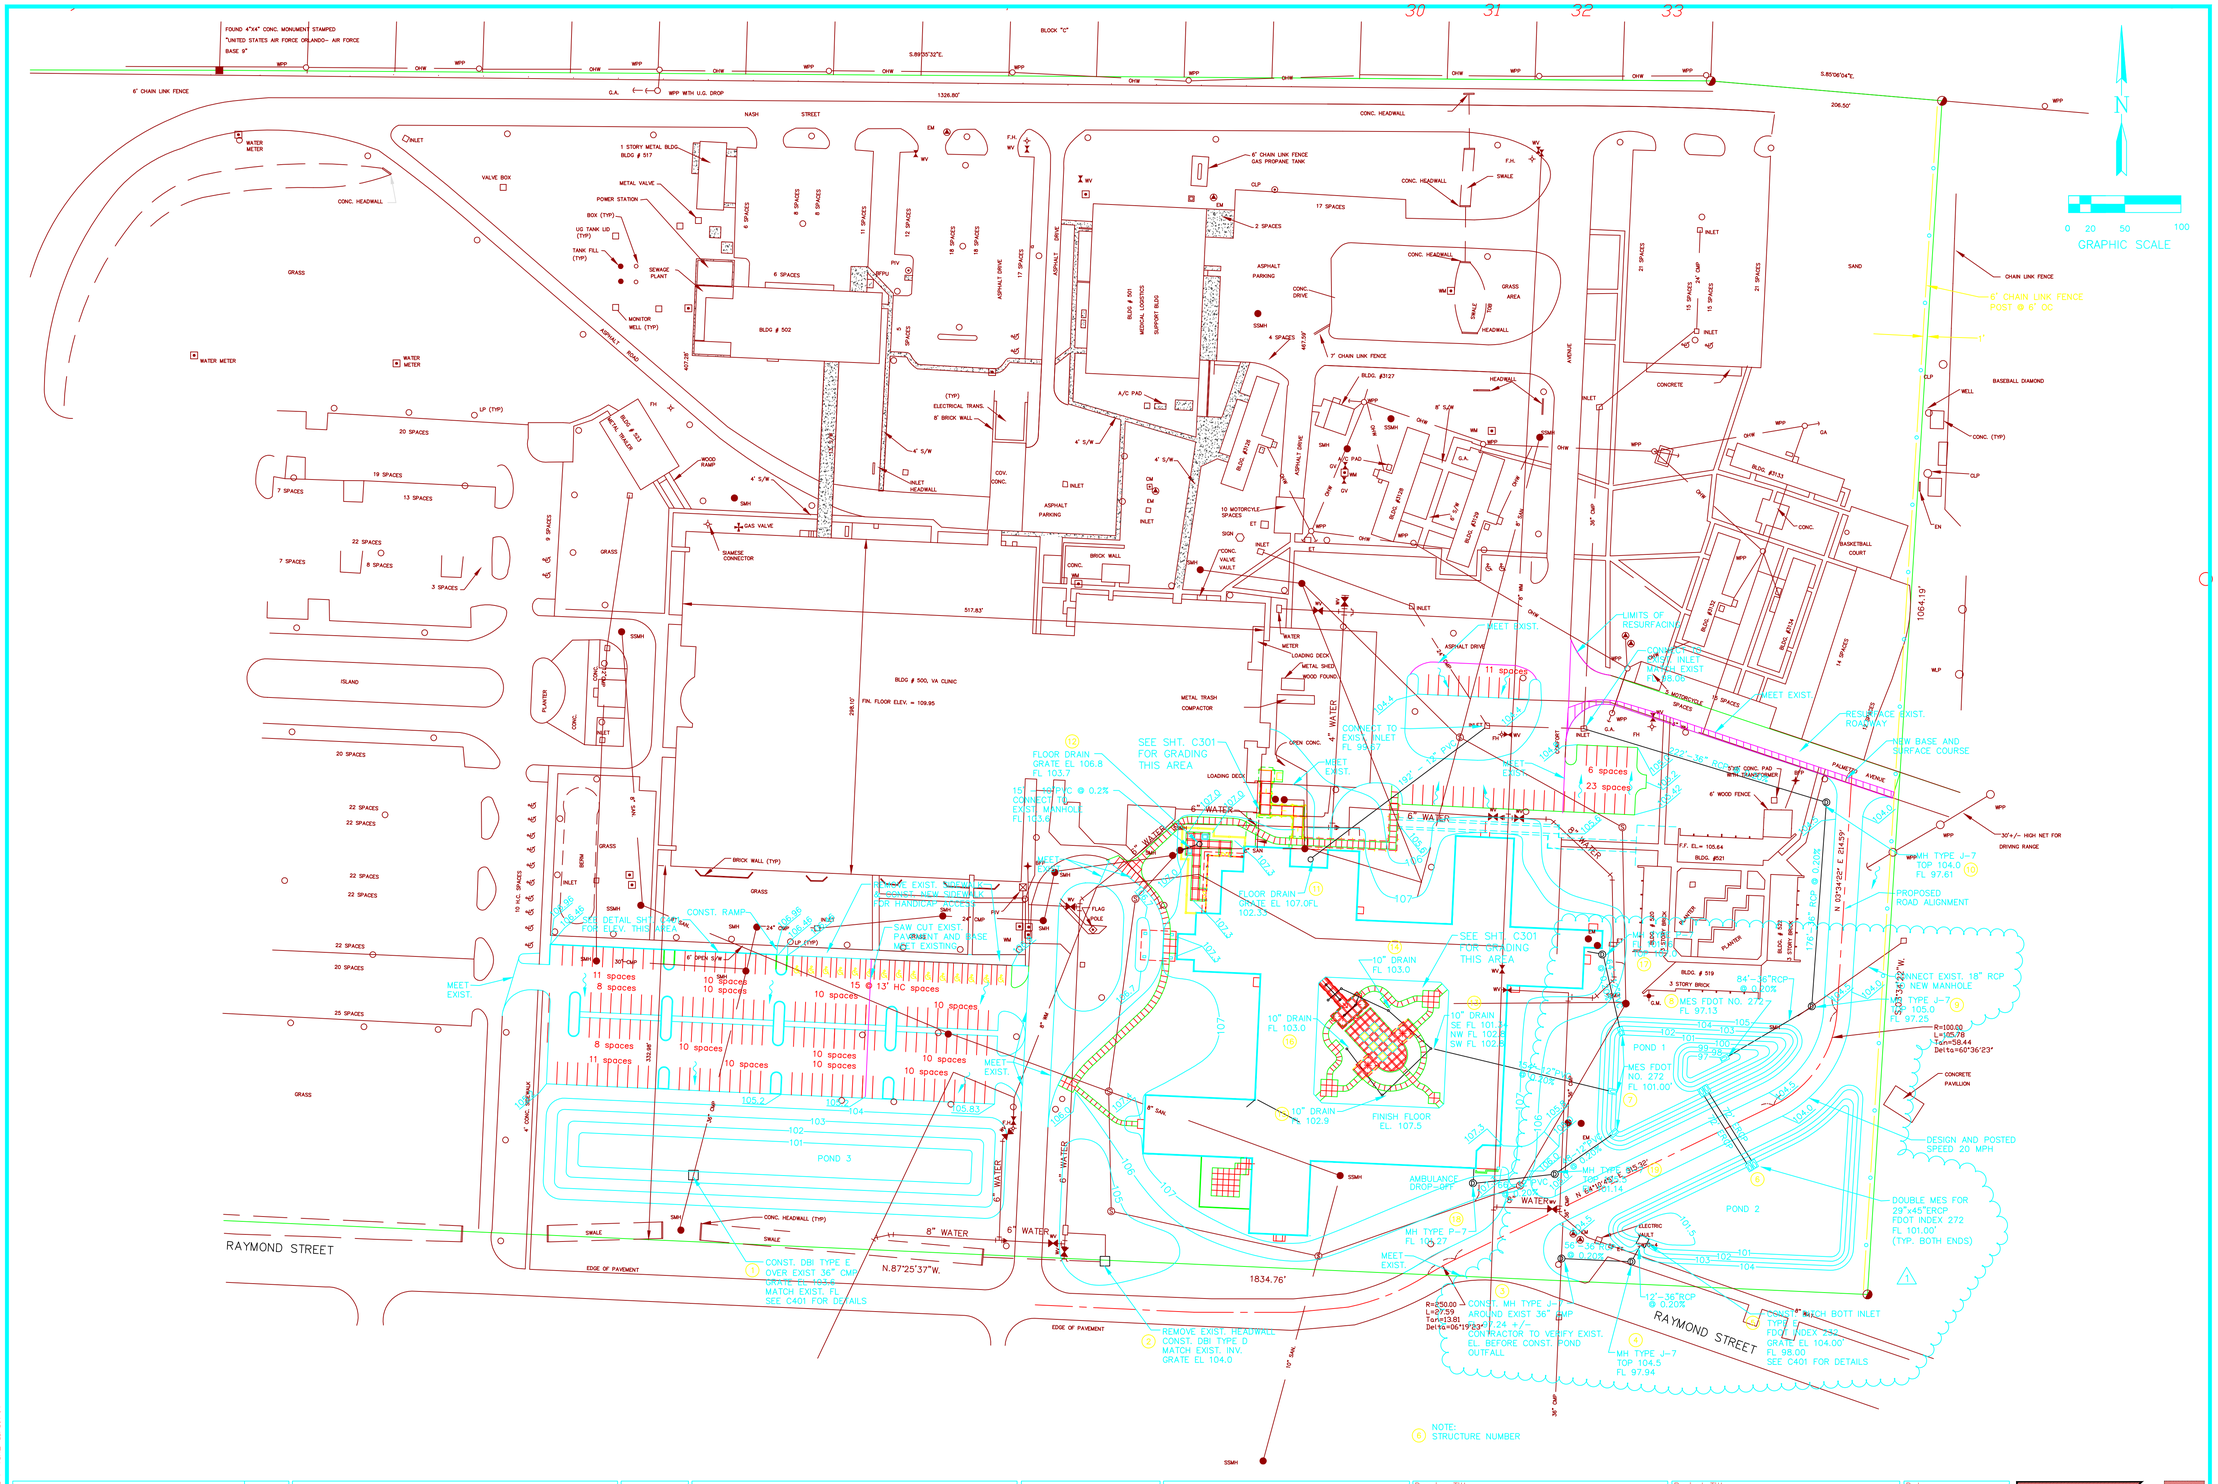

1	REV. PIPE AND ELEVATIONS	4/14/98
Revisions		Date

GLACE & RADCLIFFE, INC.
Consulting Engineers
800 S. Orlando Avenue ■ Maitland, Florida 32751
(407)647-6623 fax:(407)539-0575

VDA PROJECT NO. 3394A

VOA
VOA ASSOCIATES, INC.
ARCHITECTURE | PLANNING | INTERIOR DESIGN
200 SOUTH ORANGE AVENUE STE 1300 ORLANDO, FLORIDA 32801-3438
(407) 425-2500 FAX (407) 648-4275

SEAL AREA

Approved:
Chief, Tech. Support
M & O General Foreman
Industrial Hygienist
Chief, Using Service

Drawing Title: GRADING AND DRAINAGE PLAN

Project Title: 120 Bed Nursing Home Care Unit

Date

Project No. 673-DU2403-2

Approved: Division Chief

Building Number

Checked RBK

Drawn JWQ

DRAWING NO. C203

Dwg. Of

Approved: Service Director

Location: VAMC, Orlando, Forida

Office of Facilities

Department of Veterans Affairs

DRAWING NAME: gradeandrdwg
PLOTTED SCALE:50
DATE / TIME: 11/19/97

VA FORM 08-6231, DEC 1989

U.S. GOVERNMENT PRINTING OFFICE: 1993-450-365