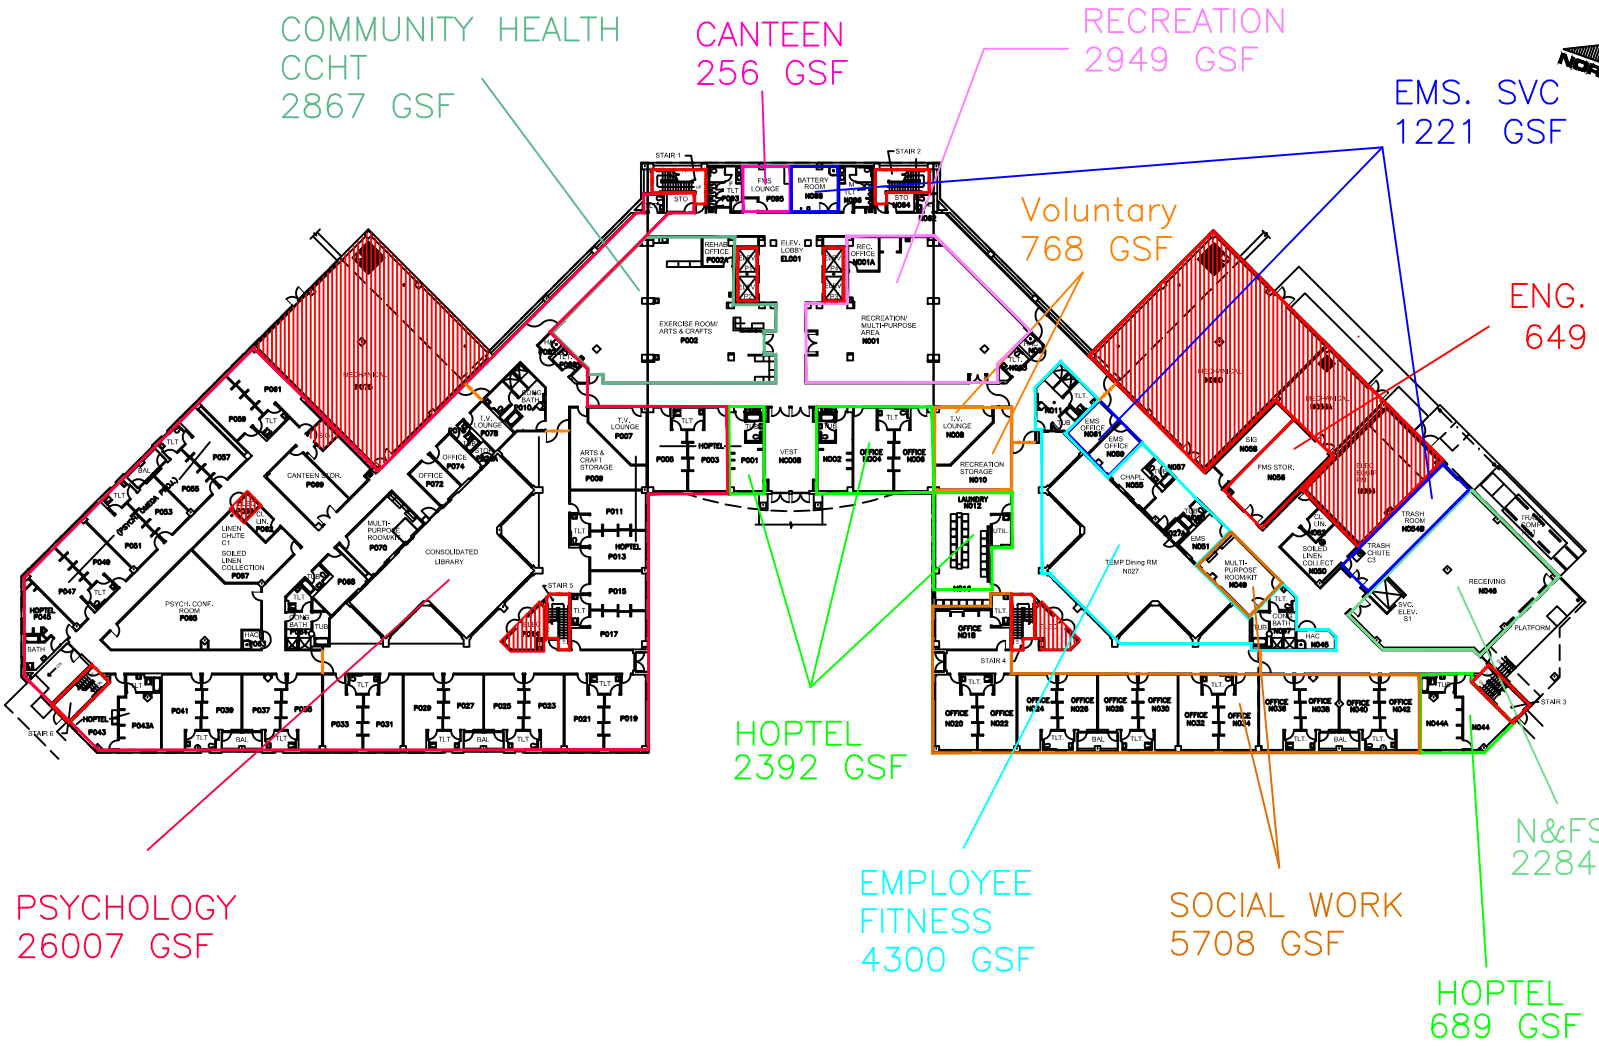

GROUND FLOOR PLAN

2 HOUR FIRE RATED WALL

1 HOUR SMOKE WALL

NOTICE:

DRAWINGS TO BE USED FOR REFERENCE ONLY, CONTRACTOR MUST VERIFY ALL DIMENSIONS.

Drawing Title: GROUND FLOOR PLAN BLDG. 160	Project Title: CARES 2010	Date Rev.: 15 JAN 2010	Project No.:
	Building Number: 160	Checked By:	Drawn By: PROSAK
	Location: MOUNTAIN HOME, TN		Drawing No.: 621-160-G
			Dwg. 37 of 55

Department of Veterans Affairs

621-160-G.dwg