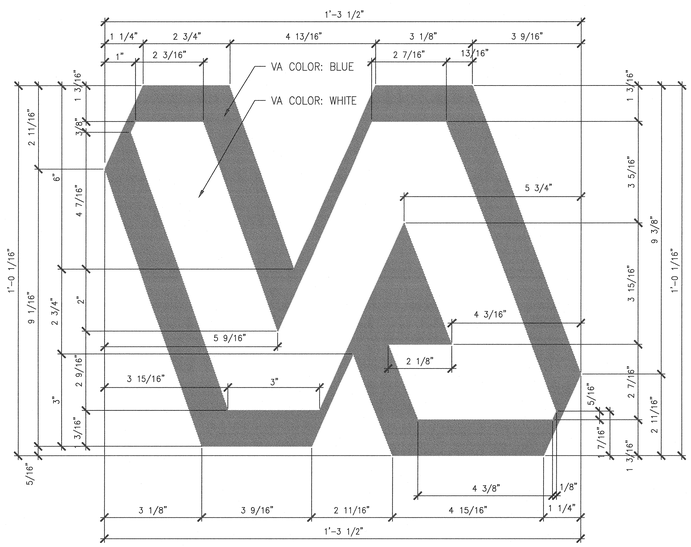

14 VA LOGO

SCALE: N.T.S.

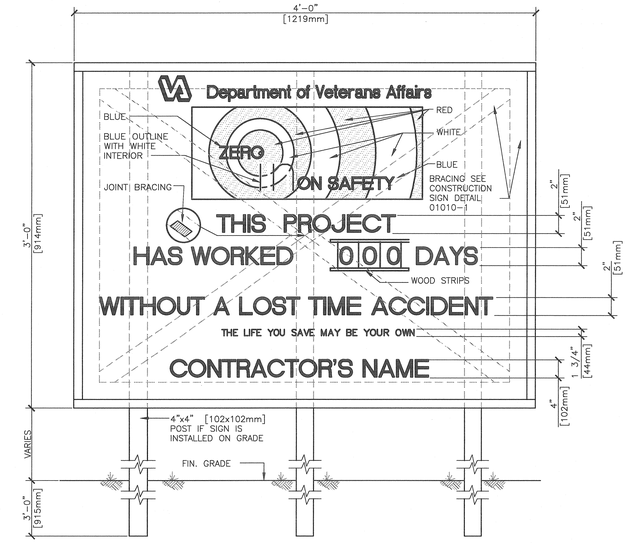

ELEVATION

04 SAFETY SIGN

SCALE: N.T.S.

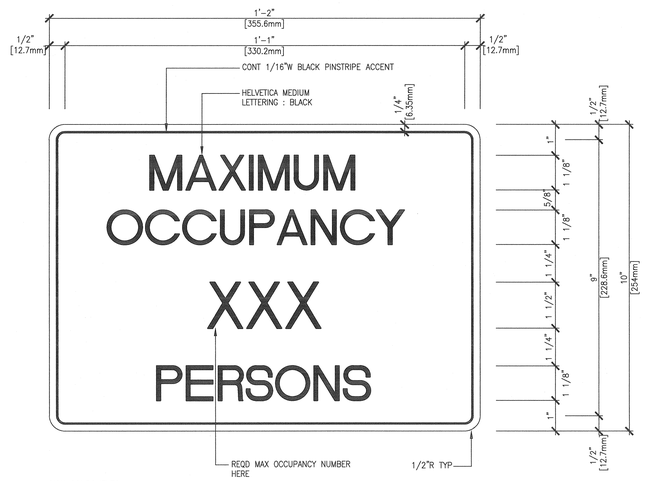

SIGN COMPONENTS
FACE: CLEAR 6mm (1/4") NON-GLARE ACRYLIC W/SUBSURFACE BACKGROUND COLOR
GRAPHIC PROCESS
SIGN: SILK-SCREENED
COLORS
TYPE: BLACK
BACKGROUND: MATCH EXIST WALL COLOR
MOUNTING
DOUBLE-SIDED FOAM TAPE OR SILASTIC ADHESIVE
INSTALLATION
ON WALL, 1575mm (63") TO CENTER OF SIGN A.F.F.

16 MAXIMUM OCCUPANCY SIGN

SCALE: N.T.S.

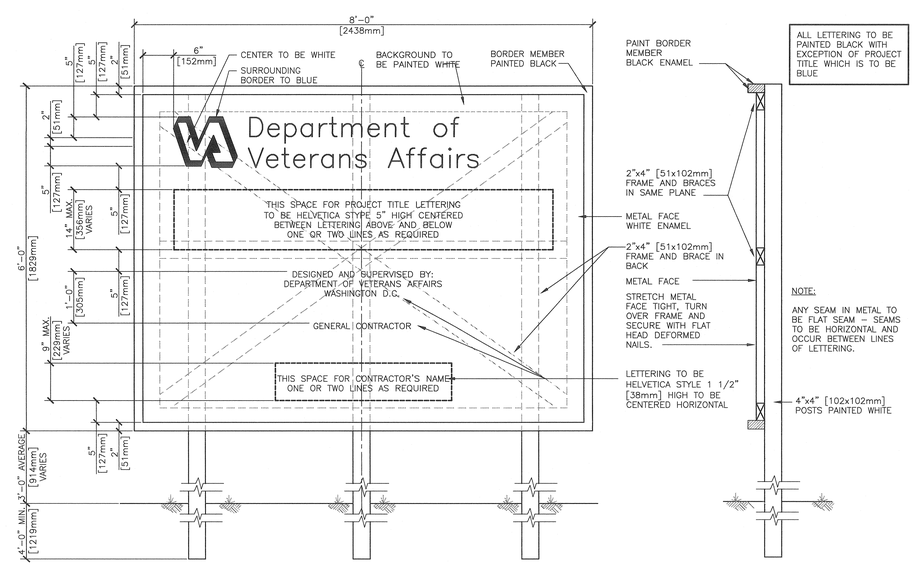

ELEVATION

SECTION ON CENTERLINE

06 CONSTRUCTION SIGN

SCALE: N.T.S.

SCHEMATIC DESIGN SUBMISSION	08/02/10
DESIGN DEVELOPMENT SUBMISSION	09/03/10
CONSTRUCTION DOCUMENT SUBMISSION	11/22/10
ISSUED FOR BIDS	12/19/11
Revisions	Date

CONSULTANTS:

REGISTERED ARCHITECT THOMAS P. BRUCE 8173 STATE OF TEXAS 12-19-11

ARCHITECT/ENGINEERS:

WILSON ARCHITECTURAL GROUP
5051 WESTHEIMER, SUITE 200 HOUSTON, TEXAS 77056 TELEPHONE (713) 623-6714

MEP ENGINEERS	BURNS DeLATTE AND McCOY, INC.
STRUCTURAL ENGINEERS	PINNACLE STRUCTURAL
FIRE PROTECTION ENGINEERS	PROTECTION DEVELOPMENT INC.
CIVIL ENGINEERS	BREWER AND ESCALANTE

DO NOT SCALE THESE DRAWINGS. G.C. TO FIELD VERIFY DIMENSIONS

"ISSUED FOR BIDS" FULLY SPRINKLERED

Drawing Title: CODE, LIFE SAFETY, & MISC SIGNAGE

Approved Project Director:

Project Title: BUILDING 11 ADDITION & INTERIOR RENOVATIONS

Location: WACO, TEXAS

Date: 19 DEC 2011 | Checked | Drawn

Project Number: 674A4-CSI-516

Building Number: 11

Drawing Number: 11-AGI-0.03

Dwg. – of –

Office of Construction and Facilities Management

Department of Veterans Affairs

VA FORM 08-6231

three inches = one foot
one and one half inches = one foot
one inch = one foot
three quarters inch = one foot
one half inch = one foot
three eighths inch = one foot
one quarter inch = one foot
one eighth inch = one foot