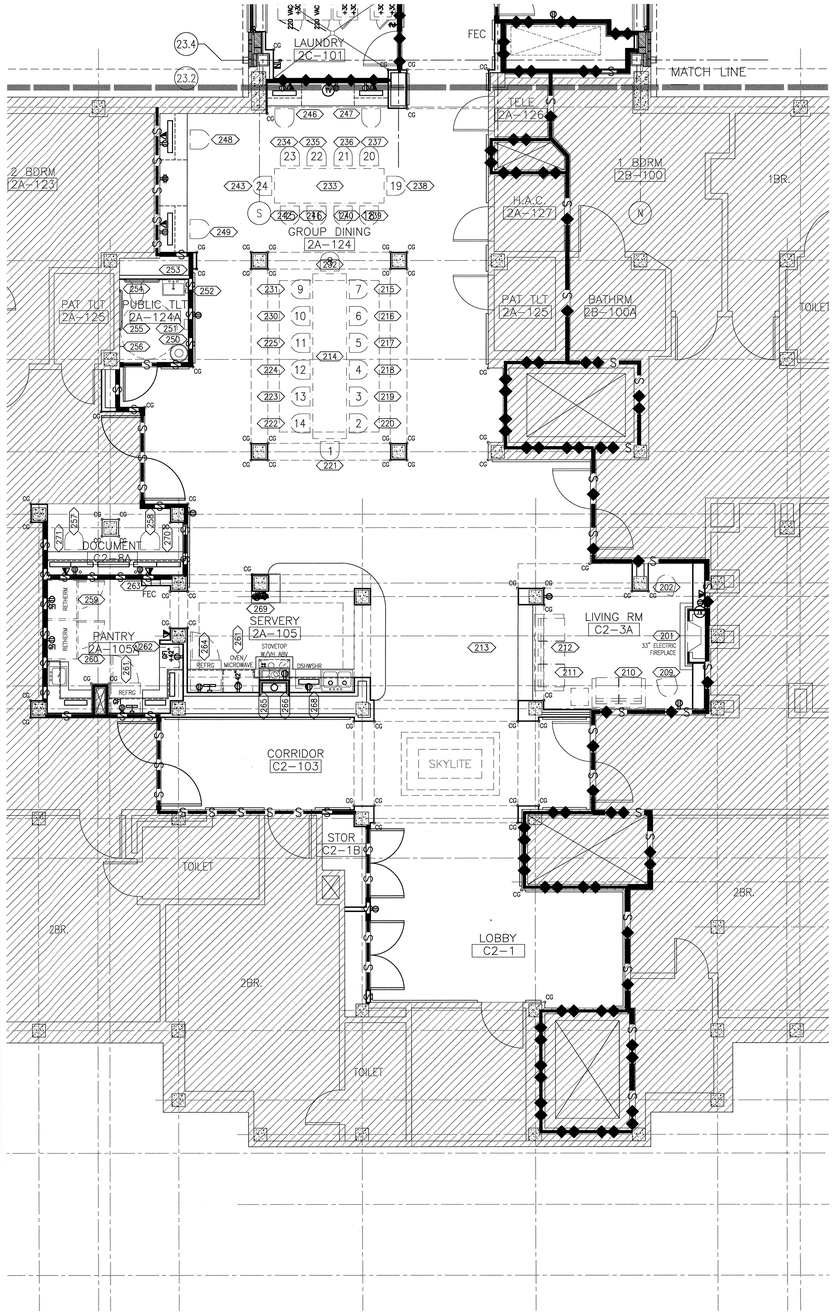

EQUIP TAG	ROOM	EQUIPMENT	RESPONSIBILITY
SECOND FLOOR			
201	C2-3A	ELECTRIC FIREPLACE	CC
202	C2-3A	CHAIR	VV
209	C2-3A	CHAIR	VV
210	C2-3A	LOVE SEAT COUCH	VV
211	C2-3A	END TABLE	VV
212	C2-3A	SOFA COUCH	VV
213	C2-3A	CREDENZA	VV
214	2A-124	3'x15' DINING TABLE	VV
215	2A-124	DINING CHAIR	VV
216	2A-124	DINING CHAIR	VV
217	2A-124	DINING CHAIR	VV
218	2A-124	DINING CHAIR	VV
219	2A-124	DINING CHAIR	VV
220	2A-124	DINING CHAIR	VV
221	2A-124	DINING CHAIR	VV
222	2A-124	DINING CHAIR	VV
223	2A-124	DINING CHAIR	VV
224	2A-124	DINING CHAIR	VV
225	2A-124	DINING CHAIR	VV
230	2A-124	DINING CHAIR	VV
231	2A-124	DINING CHAIR	VV
232	2A-124	DINING CHAIR	VV
233	2A-124	3'x10' DINING TABLE	VV
234	2A-124	DINING CHAIR	VV
235	2A-124	DINING CHAIR	VV
236	2A-124	DINING CHAIR	VV
237	2A-124	DINING CHAIR	VV
238	2A-124	DINING CHAIR	VV
239	2A-124	DINING CHAIR	VV
240	2A-124	DINING CHAIR	VV
241	2A-124	DINING CHAIR	VV
242	2A-124	DINING CHAIR	VV
243	2A-124	DINING CHAIR	VV
246	2A-124	DESK CHAIR	VV
247	2A-124	DESK CHAIR	VV
248	2A-124	DESK CHAIR	VV
249	2A-124	DESK CHAIR	VV
250	2A-124A	TRASH RECEPTACLE	VV
251	2A-124A	PAPER TOWEL DISPENSER	VC
252	2A-124A	SOAP DISPENSER	VC
253	2A-124A	24"x36" SSTL FRAMED MIRROR	CC
254	2A-124A	36" SSTL GRAB BAR	CC
255	2A-124A	42" SSTL GRAB BAR	CC
256	2A-124A	SSTL DOUBLE COAT HOOK	CC
257	C2-8A	DESK CHAIR	VV
258	C2-8A	DESK CHAIR	VV
270	C2-8A	KEYBOARD TRAY	VC
271	C2-8A	KEYBOARD TRAY	VC
259	2A-105A	RETHERMALIZATION CABINET	VV
260	2A-105A	RETHERMALIZATION CABINET	VV
261	2A-105A	REFRIGERATOR	VC
262	2A-105A	ICE MAKER	VC
263	2A-105A	FIRE EXTINGUISHER CABINET	CC
264	2A-105	REFRIGERATOR	VC
265	2A-105	30" INDUCTION COOKTOP	VC
266	2A-105	30" SSTL VENTHOOD	VC
267	2A-105	OVEN/MICROWAVE	VC
268	2A-105	DISHWASHER	VC
269	2A-105	COMPUTER	VV

17 SECOND FLOOR EQUIPMENT LIST

SCALE: N.T.S.

26 SECOND FLOOR EQUIPMENT PLAN

SCALE: 3/16"=1'-0"

FIN. FLR. = 585.53'

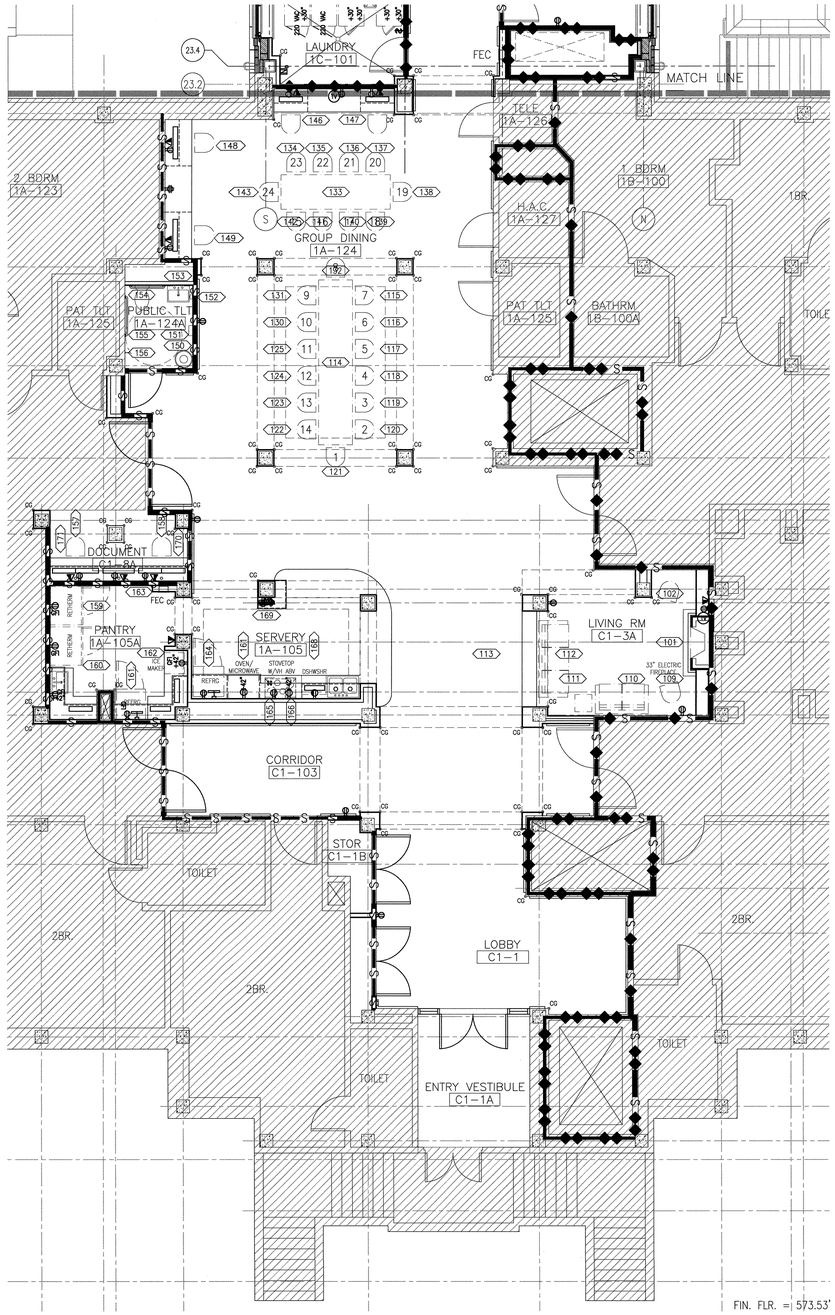

1. REFER TO SHEET 11-AGI-0.01 FOR DEFINITIONS OF ABBREVIATIONS, SYMBOLS, AND MATERIALS IDENTIFICATIONS.
2. REFER TO SHEET 11-AS-1.09 & 11-AS-1.10 FOR REFLECTED CEILING PLANS OF THESE AREAS
3. REFER TO SHEET 11-AS-1.04 & 11-AS-1.05 FOR FLOOR FINISHES PLANS OF THESE AREAS
4. REFER TO SHEET 11-AS-1.06 & 11-AS-1.07 FOR FLOOR EQUIPMENT PLANS OF THESE AREAS
5. REFER TO SHEETS 11-AS-3.00 FOR INFORMATION REGARDING TO EXTERIOR BUILDING ELEVATIONS

04 GENERAL NOTES

SCALE: N.T.S.

EQUIP TAG	ROOM	EQUIPMENT	RESPONSIBILITY
FIRST FLOOR			
101	C1-3A	ELECTRIC FIREPLACE	CC
102	C1-3A	CHAIR	VV
109	C1-3A	CHAIR	VV
110	C1-3A	LOVE SEAT COUCH	VV
111	C1-3A	END TABLE	VV
112	C1-3A	SOFA COUCH	VV
113	C1-3A	CREDENZA	VV
114	1A-124	3'x15' DINING TABLE	VV
115	1A-124	DINING CHAIR	VV
116	1A-124	DINING CHAIR	VV
117	1A-124	DINING CHAIR	VV
118	1A-124	DINING CHAIR	VV
119	1A-124	DINING CHAIR	VV
120	1A-124	DINING CHAIR	VV
121	1A-124	DINING CHAIR	VV
122	1A-124	DINING CHAIR	VV
123	1A-124	DINING CHAIR	VV
124	1A-124	DINING CHAIR	VV
125	1A-124	DINING CHAIR	VV
130	1A-124	DINING CHAIR	VV
131	1A-124	DINING CHAIR	VV
132	1A-124	DINING CHAIR	VV
133	1A-124	3'x10' DINING TABLE	VV
134	1A-124	DINING CHAIR	VV
135	1A-124	DINING CHAIR	VV
136	1A-124	DINING CHAIR	VV
137	1A-124	DINING CHAIR	VV
138	1A-124	DINING CHAIR	VV
139	1A-124	DINING CHAIR	VV
140	1A-124	DINING CHAIR	VV
141	1A-124	DINING CHAIR	VV
142	1A-124	DINING CHAIR	VV
143	1A-124	DINING CHAIR	VV
146	1A-124	DESK CHAIR	VV
147	1A-124	DESK CHAIR	VV
148	1A-124	DESK CHAIR	VV
149	1A-124	DESK CHAIR	VV
150	1A-124A	TRASH RECEPTACLE	VV
151	1A-124A	PAPER TOWEL DISPENSER	VC
152	1A-124A	SOAP DISPENSER	VC
153	1A-124A	24"x36" SSTL FRAMED MIRROR	CC
154	1A-124A	36" SSTL GRAB BAR	CC
155	1A-124A	42" SSTL GRAB BAR	CC
156	1A-124A	SSTL DOUBLE COAT HOOK	CC
157	C1-8A	DESK CHAIR	VV
158	C1-8A	DESK CHAIR	VV
170	C1-8A	KEYBOARD TRAY	VC
171	C1-8A	KEYBOARD TRAY	VC
159	1A-105A	RETHERMALIZATION CABINET	VV
160	1A-105A	RETHERMALIZATION CABINET	VV
161	1A-105A	REFRIGERATOR	VC
162	1A-105A	ICE MAKER	VC
163	1A-105A	FIRE EXTINGUISHER CABINET	CC
164	1A-105	REFRIGERATOR	VC
165	1A-105	30" INDUCTION COOKTOP	VC
166	1A-105	30" SSTL VENTHOOD	VC
167	1A-105	OVEN/MICROWAVE	VC
168	1A-105	DISHWASHER	VC
169	1A-105	COMPUTER	VV

02 FIRST FLOOR EQUIPMENT LIST

SCALE: N.T.S.

11 FIRST FLOOR EQUIPMENT PLAN

SCALE: 3/16"=1'-0"

FIN. FLR. = 573.53'

KEY PLAN

SCHEMATIC DESIGN SUBMISSION	08/02/10
DESIGN DEVELOPMENT SUBMISSION	09/03/10
CONSTRUCTION DOCUMENT SUBMISSION	11/22/10
ISSUED FOR BIDS	12/19/11
Revisions:	Date

CONSULTANTS:

REGISTERED ARCHITECT THOMAS R. WILSON 6173 STATE OF TEXAS 12-19-11

ARCHITECT/ENGINEERS:

WILSON ARCHITECTURAL GROUP
5051 WESTHEIMER, SUITE 200 HOUSTON, TEXAS 77056 TELEPHONE (713) 621-6744

MEP ENGINEERS	BURNS DeLATTE AND McCOY, INC.
STRUCTURAL ENGINEERS	PINNACLE STRUCTURAL
FIRE PROTECTION ENGINEERS	PROTECTION DEVELOPMENT INC.
CIVIL ENGINEERS	BREWER AND ESCALANTE

DO NOT SCALE THESE DRAWINGS. G.C. TO FIELD VERIFY DIMENSIONS

"ISSUED FOR BIDS"

FULLY SPRINKLERED

Drawing Title: FIRST & SECOND FLOOR EQUIPMENT PLANS - BLDG 11

Project Title: BUILDING 11 ADDITION & INTERIOR RENOVATIONS

Project Number: 674A4-CSI-516

Building Number: 11

Approved Project Director

Location: WACO, TEXAS

Date: 19 DEC 2011

Checked

Drawn

Drawing Number: 11-AS-1.07

Dwg. of

Office of Construction and Facilities Management

Department of Veterans Affairs

VA FORM 08-6231

one inch = one foot
one and one half inches = one foot
three inches = one foot
three quarters inch = one foot
one half inch = one foot
three eighths inch = one foot
one quarter inch = one foot
one eighth inch = one foot