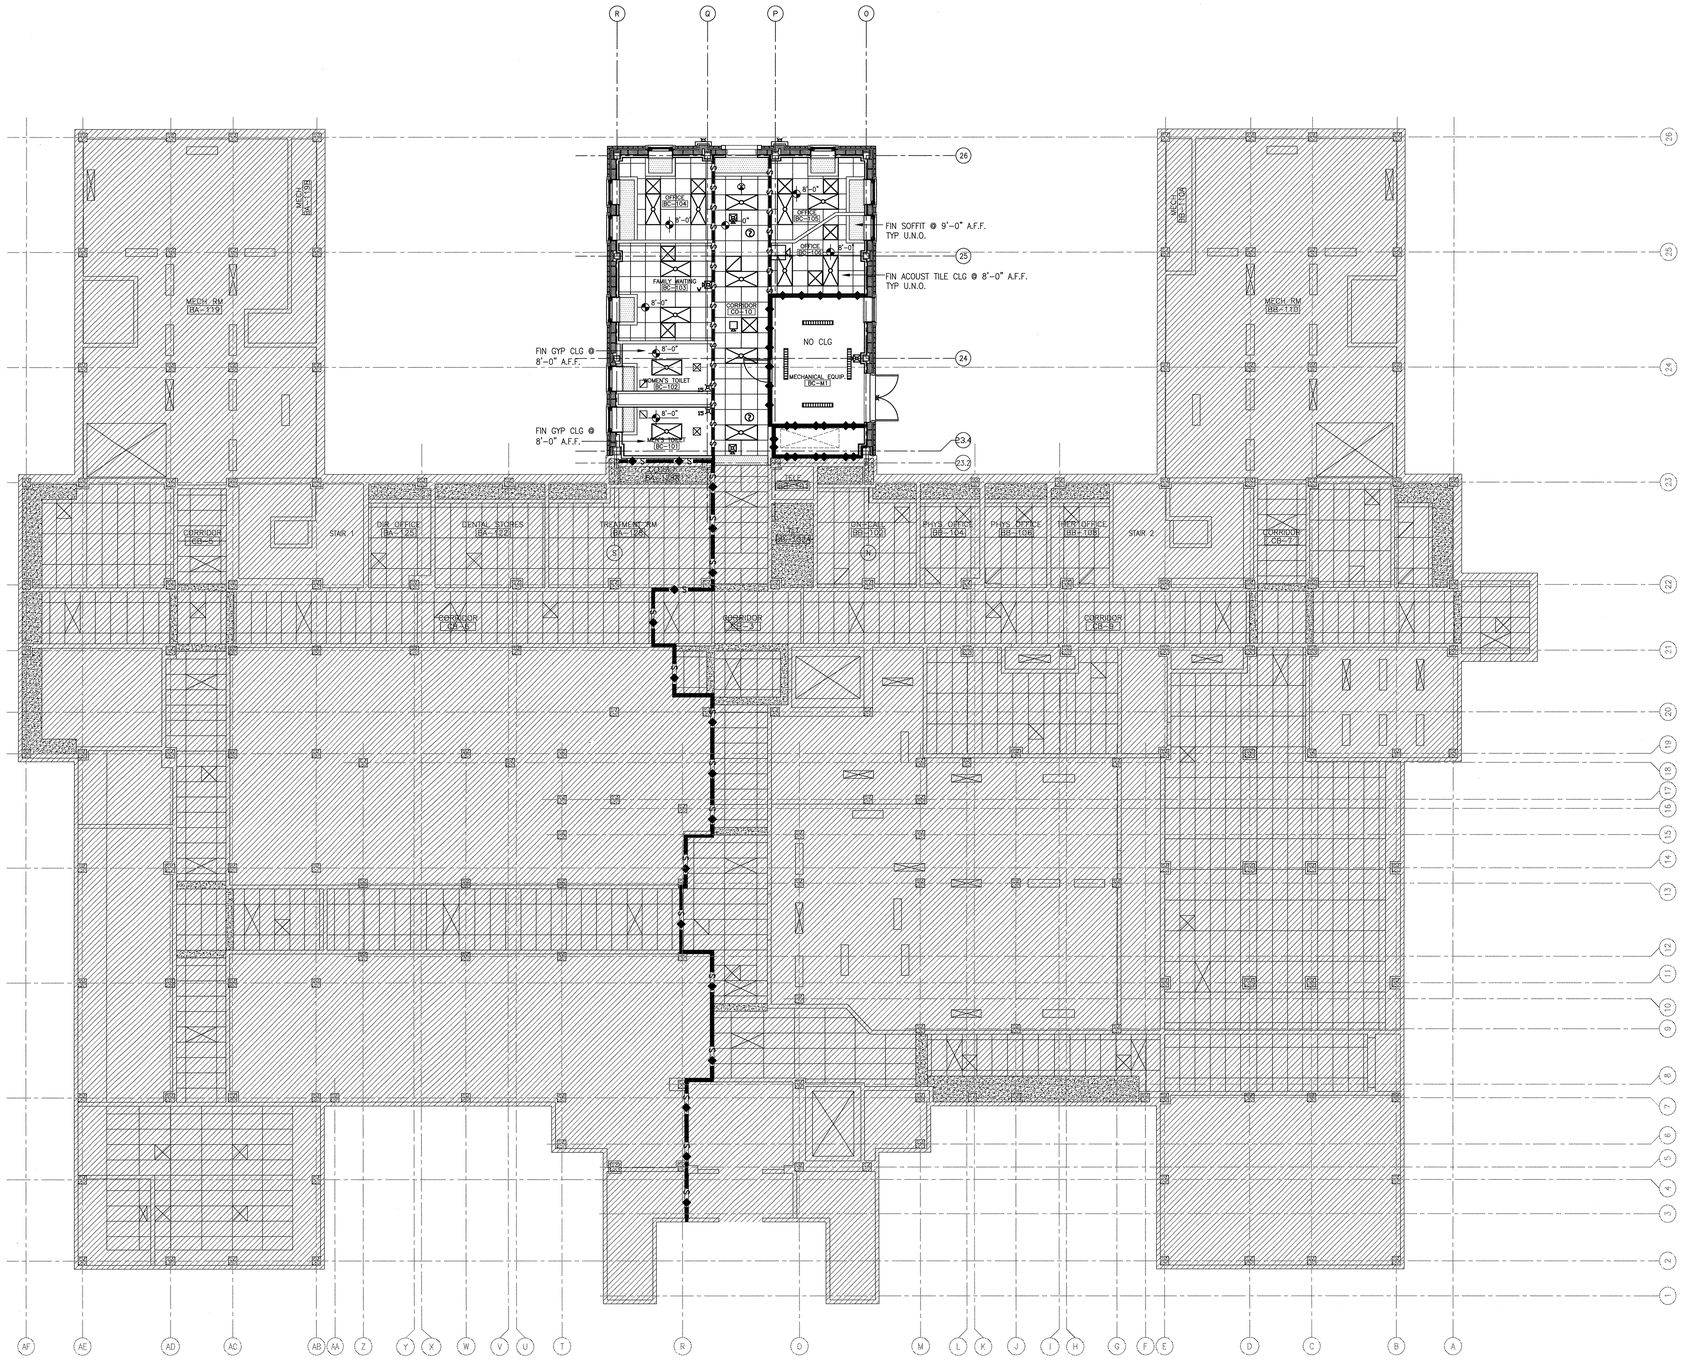

01 BASEMENT FLOOR REFLECTED CEILING PLAN

SCALE: 1/8"=1'-0"

FIN. FLR. = 585.53'

0	1	4	8	16

N — NEW 2 X 4 FLUOR. LTG. FIXTURE TO MATCH BLDG. STANDARD

R — EXISTING 2 X 4 FLUOR. LTG. FIXTURE RELOCATED TO POSITION SHOWN

E — EXISTING 2 X 4 FLUOR. LTG. FIXTURE TO REMAIN IN POSITION SHOWN

N — NEW 2 X 2 FLUOR. LTG. FIXTURE TO MATCH BUILDING STANDARDS

R — EXISTING 2 X 2 FLUOR. LTG. FIXTURE RELOCATED TO POSITION SHOWN

E — EXISTING 2 X 2 FLUOR. LTG. FIXTURE TO REMAIN IN POSITION SHOWN

SUPPLY AIR GRILLE

RETURN AIR GRILLE

PERIMETER A/C SLOT

4'-0" UNDER-CABINET TASK LIGHTING; COORDINATE W/MEP DWGS AND ELEVATIONS

N — NEW WALL WASHER CENTER IN TILE U.N.O.

N — NEW BLDG. STND. DOWNLIGHT CENTER IN TILE U.N.O.

R — BLDG. STND. DOWNLIGHT RELOCATED TO POSITION SHOWN CENTER IN TILE U.N.O.

SHADED PORTION INDICATES LIGHTED SIDE

ARROW INDICATES DIRECTION

BUILDING STANDARD EXIT LIGHT

SPEAKER

SMOKE DETECTOR

FIRE ALARM CHIME & STROBE

FIRE ALARM CHIME

FIRE ALARM STROBE

03 RCP SYMBOLS

SCALE: N.T.S.

1. REFER TO SHEET 11-AS-1.04 FOR FLOOR FINISHES PLANS OF THESE AREAS
2. REFER TO SHEET 11-AS-1.06 FOR FLOOR EQUIPMENT PLANS OF THESE AREAS
3. REFER TO SHEETS 11-AS-3.00 FOR INFORMATION REGARDING TO EXTERIOR BUILDING ELEVATIONS
4. GENERAL CONTRACTOR TO PROVIDE NEW CEILING GRID, U.O.N.
5. REFER TO ELECTRICAL DRAWINGS FOR CIRCUITING AND SWITCHING OF LIGHTS.
6. ADVISE ARCHITECT OF ANY CONFLICTS BETWEEN LIGHTING AND EXISTING OR NEW CONSTRUCTION. DO NOT PROCEED WITH CONSTRUCTION WITHOUT RESOLUTION OF CONFLICT.

02 GENERAL NOTES

SCALE: N.T.S.

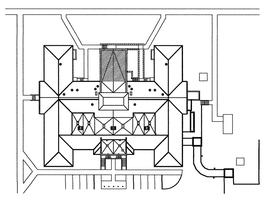

KEY PLAN

Revisions:	Date
SCHEMATIC DESIGN SUBMISSION	08/02/10
DESIGN DEVELOPMENT SUBMISSION	09/03/10
CONSTRUCTION DOCUMENT SUBMISSION	11/22/10
ISSUED FOR BIDS	12/19/11

VA FORM 08-6231

CONSULTANTS:

REGISTERED ARCHITECT DOUGLAS P. WILSON 8173 STATE OF TEXAS 12-19-11

ARCHITECT/ENGINEERS:

WILSON ARCHITECTURAL GROUP
5051 WESTHEIMER, SUITE 200 HOUSTON, TEXAS 77056 TELEPHONE (713) 621-5714

MEP ENGINEERS	BURNS DeLATTE AND McCOY, INC.
STRUCTURAL ENGINEERS	PINNACLE STRUCTURAL
FIRE PROTECTION ENGINEERS	PROTECTION DEVELOPMENT INC.
CIVIL ENGINEERS	BREWER AND ESCALANTE

DO NOT SCALE THESE DRAWINGS. G.C. TO FIELD VERIFY DIMENSIONS

Drawing Title: BASEMENT REFLECTED CEILING PLAN NEW ADDITION

Approved: Project Director

Project Title: BUILDING 11 ADDITION & INTERIOR RENOVATIONS

Location: WACO, TEXAS

Date: 19 DEC 2011 | Checked | Drawn

"ISSUED FOR BIDS"

Project Number: 674A4-CSI-516

Building Number: 11

Drawing Number: 11-AS-1.08

Dwg. of

FULLY SPRINKLERED

Office of Construction and Facilities Management

Department of Veterans Affairs

17