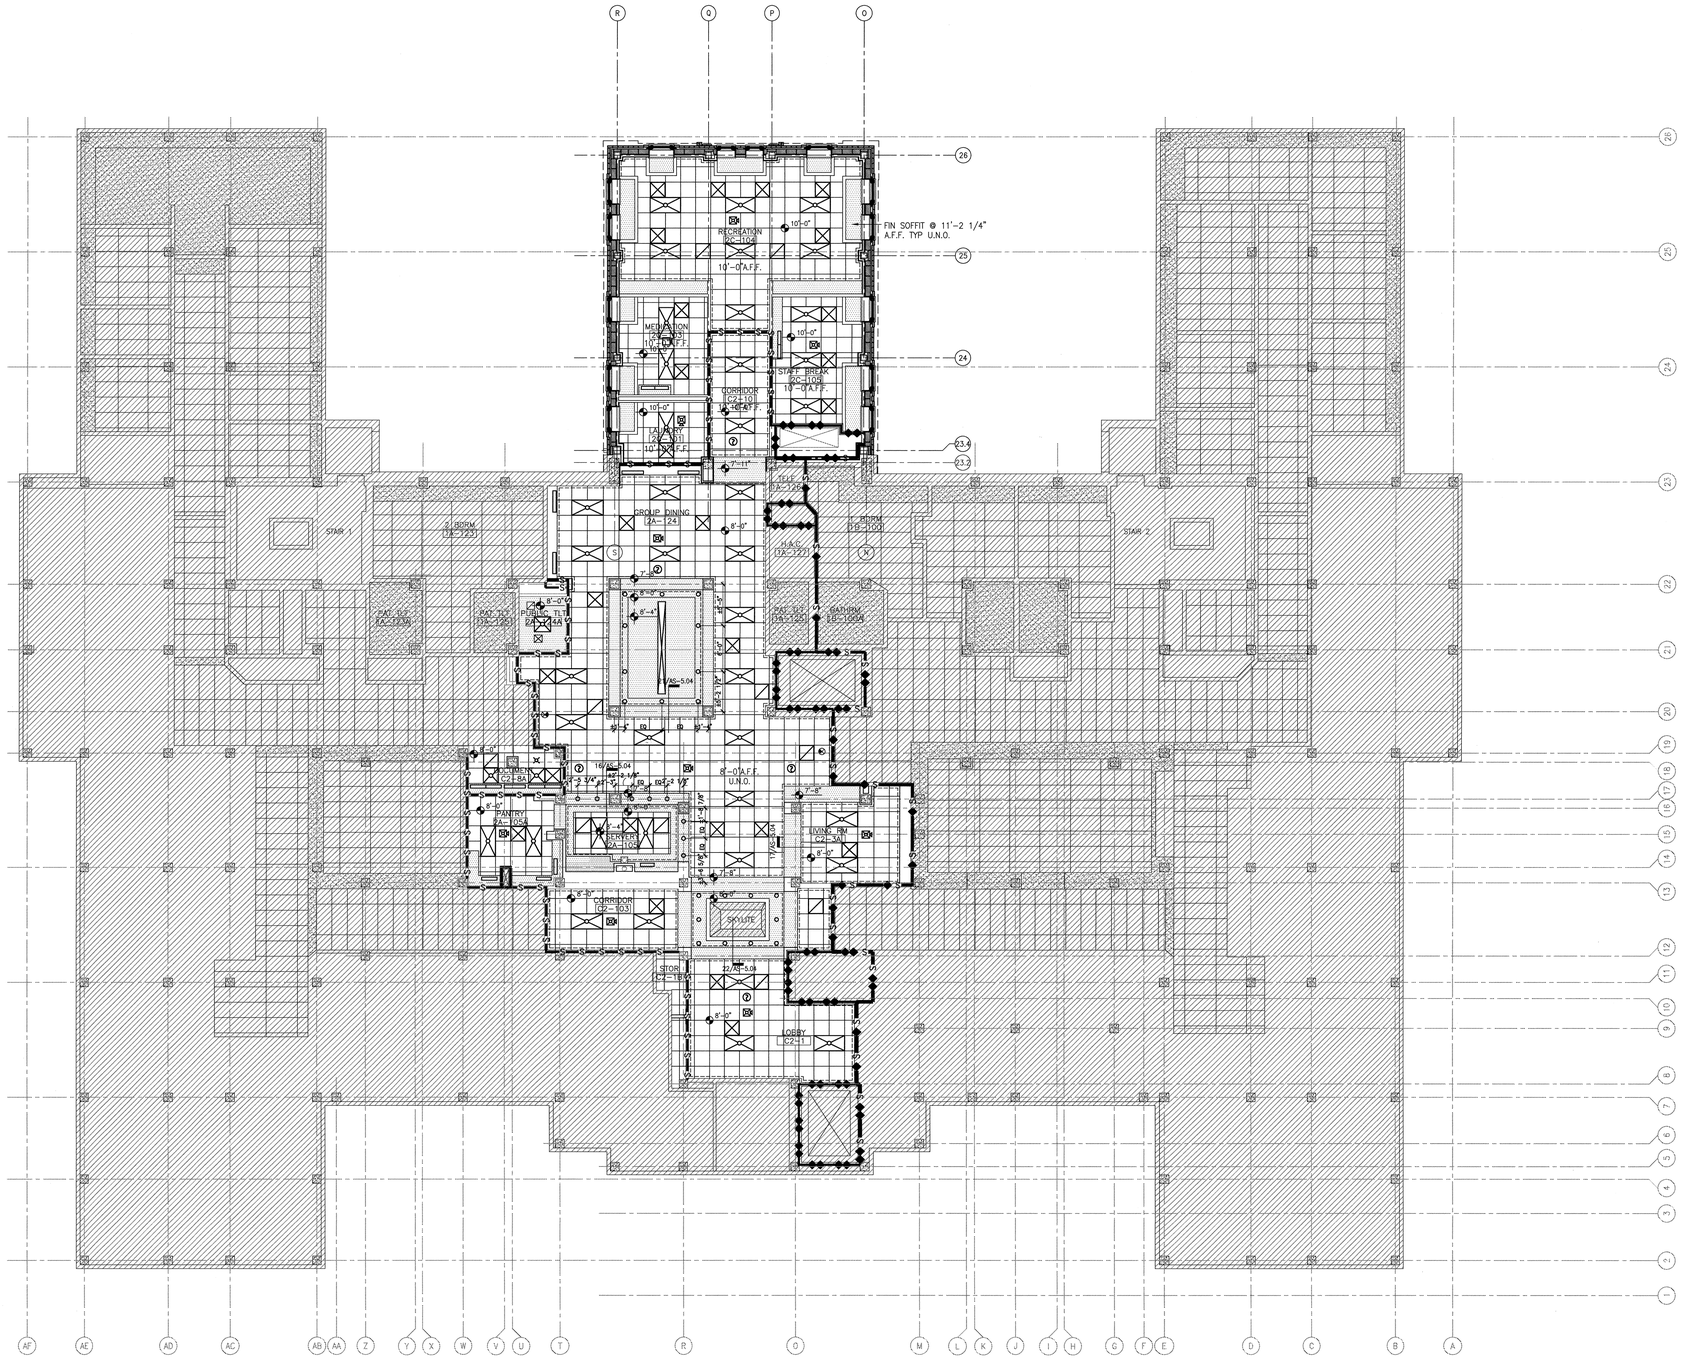

01 SECOND FLOOR REFLECTED CEILING PLAN

SCALE: 1/8"=1'-0"

FIN. FLR. = 585.53'

0 1 4 8 16

- NEW 2 X 4 FLUOR. LTG. FIXTURE TO MATCH BLDG. STANDARD
- EXISTING 2 X 4 FLUOR. LTG. FIXTURE RELOCATED TO POSITION SHOWN
- EXISTING 2 X 4 FLUOR. LTG. FIXTURE TO REMAIN IN POSITION SHOWN
- NEW 2 X 2 FLUOR. LTG. FIXTURE TO MATCH BUILDING STANDARDS
- EXISTING 2 X 2 FLUOR. LTG. FIXTURE RELOCATED TO POSITION SHOWN
- EXISTING 2 X 2 FLUOR. LTG. FIXTURE TO REMAIN IN POSITION SHOWN
- SUPPLY AIR GRILLE
- RETURN AIR GRILLE
- PERIMETER A/C SLOT
- 4'-0" UNDER-CABINET TASK LIGHTING; COORDINATE W/MEP DWGS AND ELEVATIONS
- NEW WALL WASHER CENTER IN TILE U.N.O.
- NEW BLDG. STND. DOWNLIGHT CENTER IN TILE U.N.O.
- BLDG. STND. DOWNLIGHT RELOCATED TO POSITION SHOWN CENTER IN TILE U.N.O.
- SHADED PORTION INDICATES LIGHTED SIDE — BUILDING STANDARD EXIT LIGHT
- ARROW INDICATES DIRECTION — SPEAKER
- SMOKE DETECTOR
- FIRE ALARM CHIME & STROBE
- FIRE ALARM CHIME
- FIRE ALARM STROBE
- INDICATES EXTENT OF CROWN MOULDING

03 RCP SYMBOLS

SCALE: N.T.S.

1. REFER TO SHEET 11-AS-1.04 & 11-AS-1.05 FOR FLOOR FINISHES PLANS OF THESE AREAS
2. REFER TO SHEET 11-AS-1.06 & 11-AS-1.07 FOR FLOOR EQUIPMENT PLANS OF THESE AREAS
3. REFER TO SHEETS 11-AS-3.00 FOR INFORMATION REGARDING TO EXTERIOR BUILDING ELEVATIONS
4. GENERAL CONTRACTOR TO PROVIDE NEW CEILING GRID, U.O.N.
5. REFER TO ELECTRICAL DRAWINGS FOR CIRCUITING AND SWITCHING OF LIGHTS.
6. ADVISE ARCHITECT OF ANY CONFLICTS BETWEEN LIGHTING AND EXISTING OR NEW CONSTRUCTION. DO NOT PROCEED WITH CONSTRUCTION WITHOUT RESOLUTION OF CONFLICT.

02 GENERAL NOTES

SCALE: N.T.S.

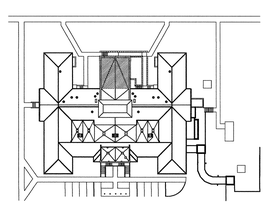

KEY PLAN

Revisions	Date
SCHEMATIC DESIGN SUBMISSION	08/02/10
DESIGN DEVELOPMENT SUBMISSION	09/03/10
CONSTRUCTION DOCUMENT SUBMISSION	11/22/10
ISSUED FOR BIDS	12/19/11

VA FORM 08-6231

CONSULTANTS:

REGISTERED ARCHITECT THOMAS P. BURNS 6173 STATE OF TEXAS 12-19-11

ARCHITECT/ENGINEERS:

WILSON ARCHITECTURAL GROUP
5051 WESTHEIMER, SUITE 200 HOUSTON, TEXAS 77056 TELEPHONE (713) 621-8714

MEP ENGINEERS	BURNS DeLATTE AND McCOY, INC.
STRUCTURAL ENGINEERS	PINNACLE STRUCTURAL
FIRE PROTECTION ENGINEERS	PROTECTION DEVELOPMENT INC.
CIVIL ENGINEERS	BREWER AND ESCALANTE

DO NOT SCALE THESE DRAWINGS. G.C. TO FIELD VERIFY DIMENSIONS

"ISSUED FOR BIDS"

FULLY SPRINKLERED

Drawing Title: SECOND FLOOR REFLECTED CEILING PLAN BLDG 11 & NEW ADDITION

Project Title: BUILDING 11 ADDITION & INTERIOR RENOVATIONS

Project Number: 674A4-CSI-516

Building Number: 11

Approved Project Director

Location: WACO, TEXAS

Date: 19 DEC 2011

Checked

Drawn

Drawing Number: 11-AS-1.10

Dwg. of

Office of Construction and Facilities Management

Department of Veterans Affairs