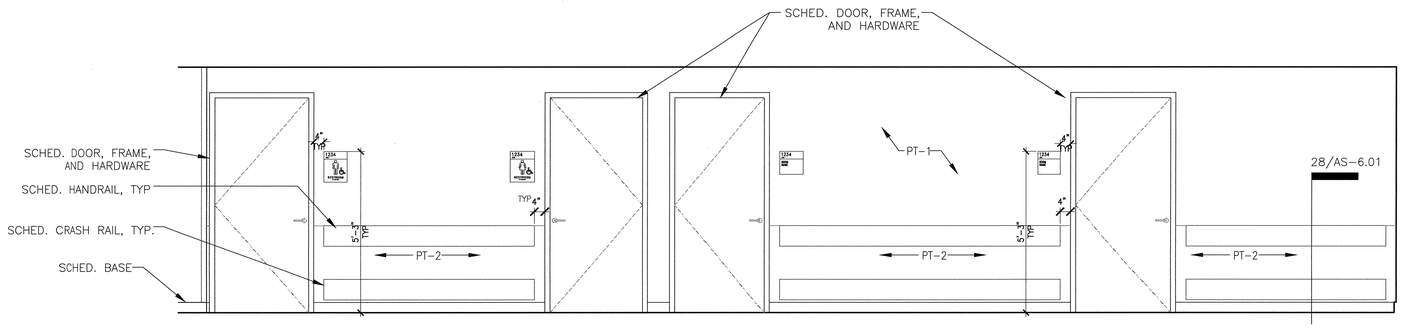

29 **CORRIDOR**
SCALE: 1/2"=1'-0"

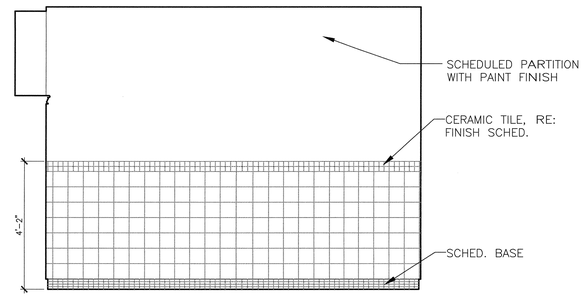

09 **RESTROOM**
SCALE: 1/2"=1'-0"

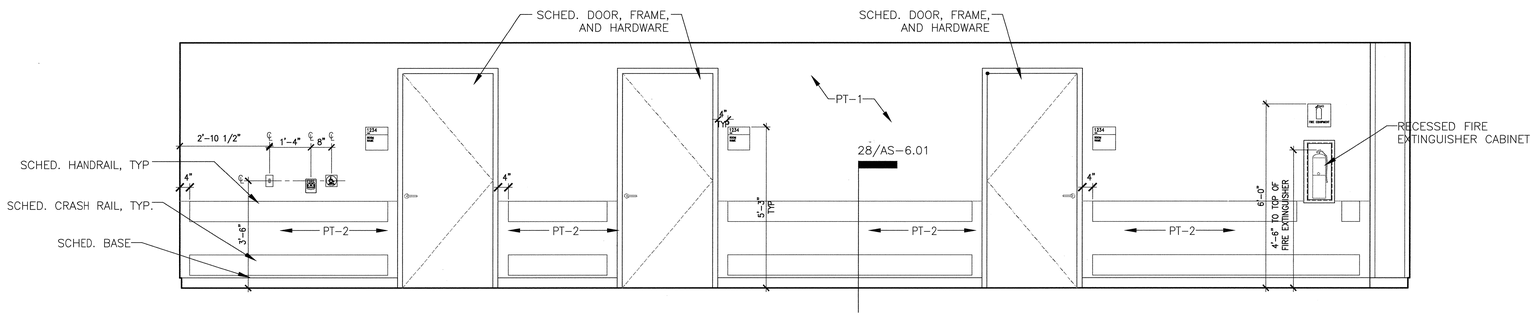

27 **CORRIDOR**
SCALE: 1/2"=1'-0"

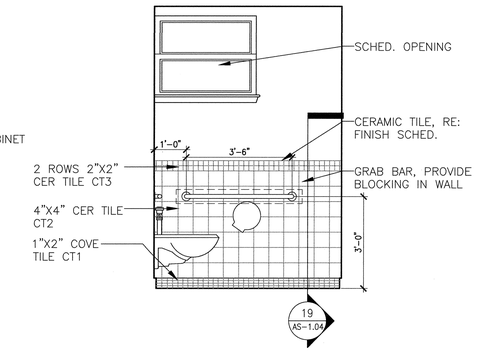

07 **RESTROOM**
SCALE: 1/2"=1'-0"

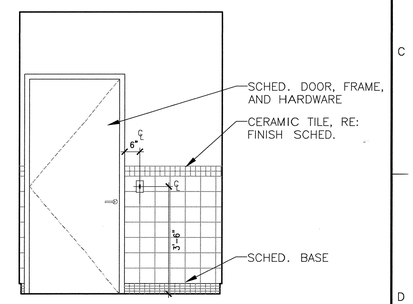

02 **RESTROOM**
SCALE: 1/2"=1'-0"

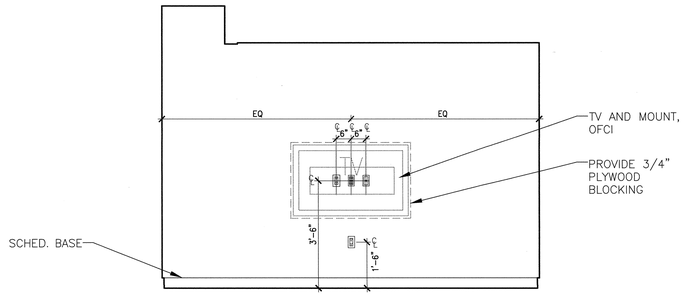

26 **FAMILY WAITING**
SCALE: 1/2"=1'-0"

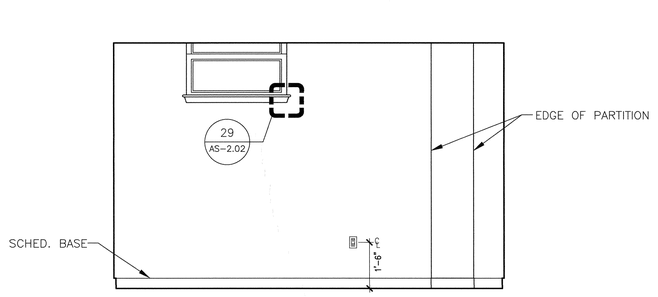

16 **FAMILY WAITING**
SCALE: 1/2"=1'-0"

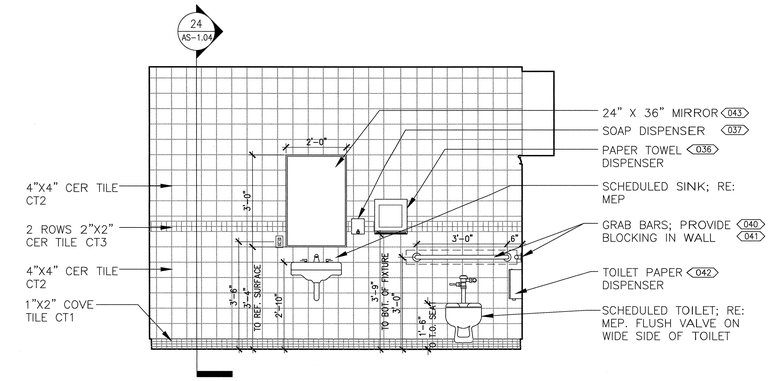

06 **RESTROOM**
SCALE: 1/2"=1'-0"

Revisions	Date
SCHEMATIC DESIGN SUBMISSION	08/02/10
DESIGN DEVELOPMENT SUBMISSION	09/03/10
CONSTRUCTION DOCUMENT SUBMISSION	11/22/10
ISSUED FOR BIDS	12/9/11

CONSULTANTS:

REGISTERED ARCHITECT THOMAS R. BRIGGS 61173 STATE OF TEXAS 12-19-11

ARCHITECT/ENGINEERS:

WILSON ARCHITECTURAL GROUP
5501 WESTHEIMER, SUITE 200 HOUSTON, TEXAS 77056 TELEPHONE (713) 622-6774

MEP ENGINEERS	BURNS DeLATTE AND McCOY, INC.
STRUCTURAL ENGINEERS	PINNACLE STRUCTURAL
FIRE PROTECTION ENGINEERS	PROTECTION DEVELOPMENT INC.
CIVIL ENGINEERS	BREWER AND ESCALANTE

DO NOT SCALE THESE DRAWINGS. G.C. TO FIELD VERIFY DIMENSIONS

Drawing Title: INTERIOR ELEVATIONS - BASEMENT

Approved Project Director:

Project Title: BUILDING 11 ADDITION & INTERIOR RENOVATIONS

Location: WACO, TEXAS

Date: 19 DEC 2011 | Checked | Drawn

"ISSUED FOR BIDS"

Project Number: 674A4-CSI-516

Building Number: 11

Drawing Number: 11-AS-2.01

Dwg. of

FULLY SPRINKLERED

Office of Construction and Facilities Management

Department of Veterans Affairs

VA FORM 08-6231

21