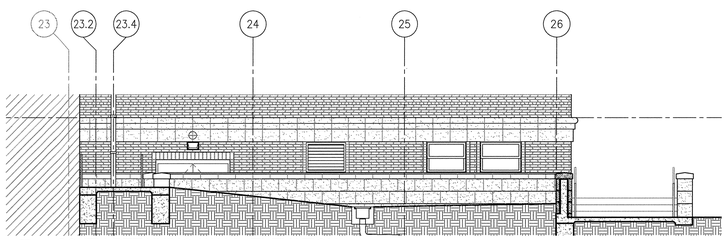

29 SOUTH RETAINING WALL ELEVATION

SCALE: 3/16"=1'-0"

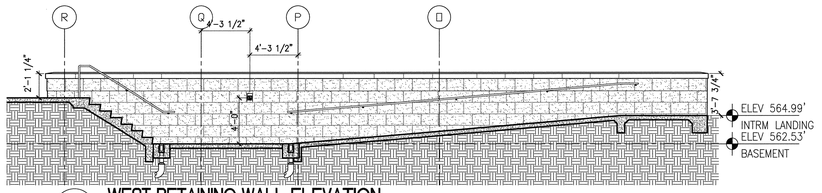

20 WEST RETAINING WALL ELEVATION

SCALE: 3/16"=1'-0"

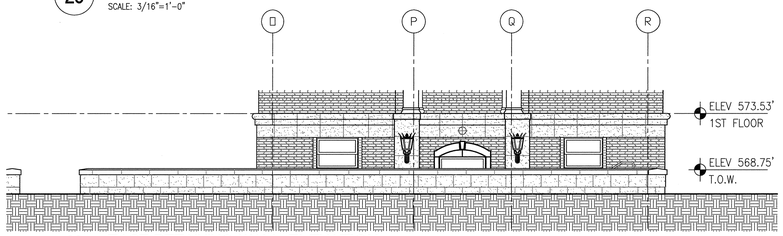

19 EAST RETAINING WALL ELEVATION

SCALE: 3/16"=1'-0"

1. RE: SHEET A3.04 FOR PHOTOGRAPHIC DOCUMENTATION OF EXISTING ORNAMENTAL MASONRY FACADE DESIGN FOR COORDINATION OF NEW MASONRY WORK
2. RE: SHEET A3.01 FOR COORDINATION OF BUILDING SECTIONS
3. RE: SHEET A3.02 & A3.03 FOR COORDINATION OF EXTERIOR WALL SECTIONS
4. NEW BRICK DESIGN TO MATCH EXISTING BRICK COURSE PATTERN
5. THE OWNER'S RECORDS OF THE EXISTING ARCHITECTURAL DESIGN HAVE BEEN USED AS THE BASIS OF DESIGN. SUCH RECORDS ARE ASSUMED TO BE ACCURATE AND HAVE BEEN RELIED UPON FOR THE PREPARATION OF CONSTRUCTION DOCUMENTS.

09 GENERAL NOTES

SCALE: N.T.S.

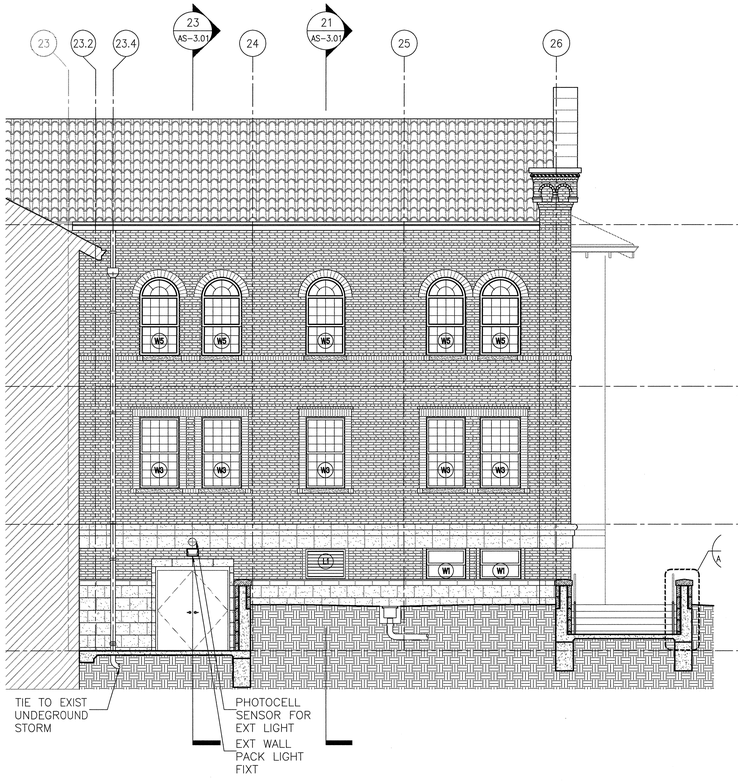

26 SOUTH EXTERIOR ELEVATION

SCALE: 3/16"=1'-0"

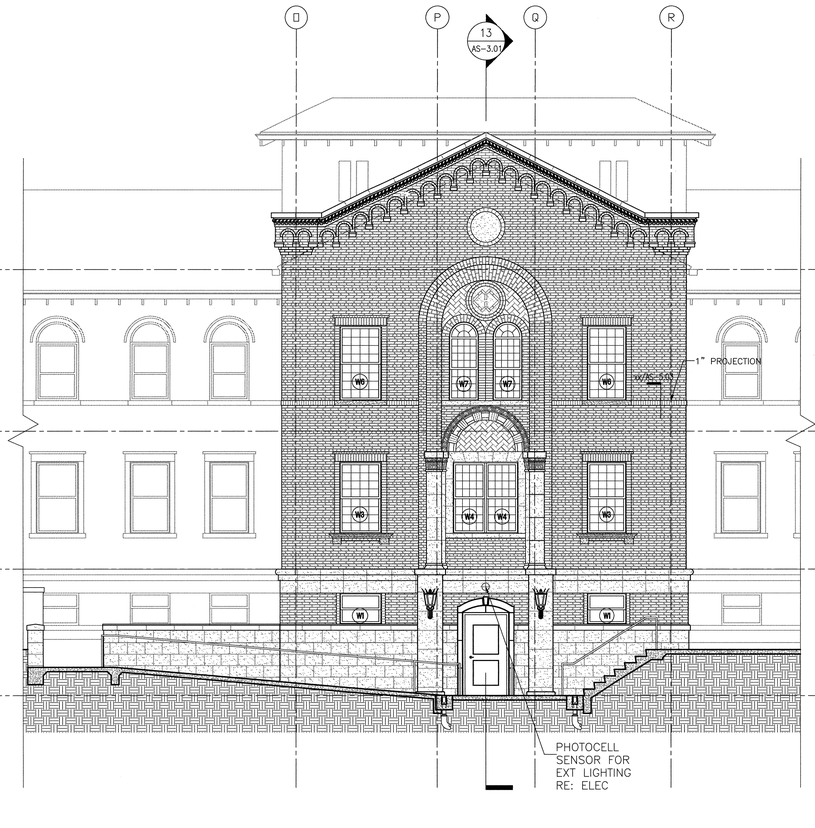

16 EAST EXTERIOR ELEVATION

SCALE: 3/16"=1'-0"

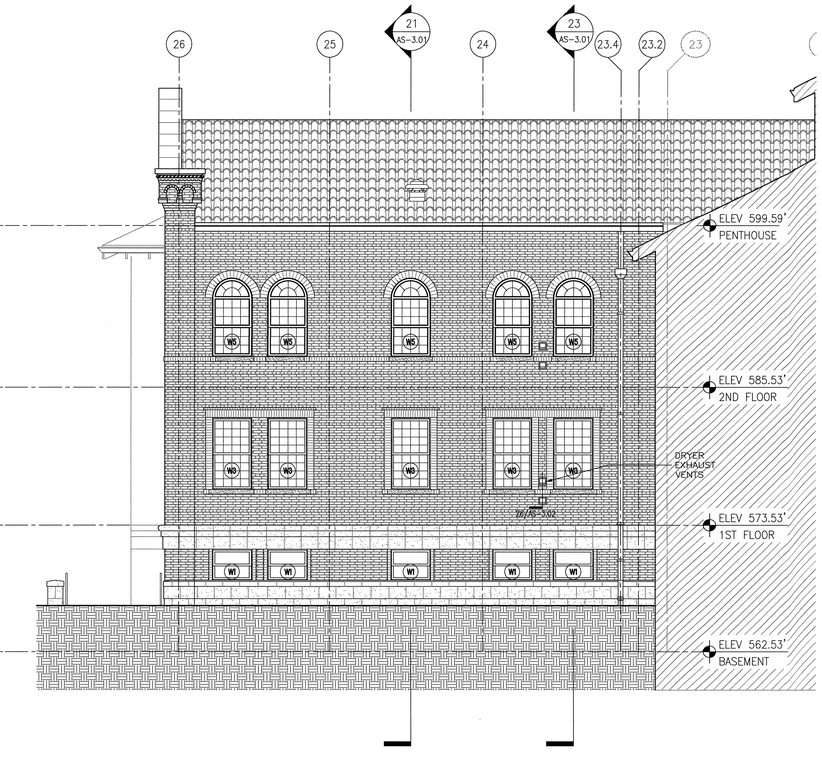

06 NORTH EXTERIOR ELEVATION

SCALE: 3/16"=1'-0"

Revisions	Date
SCHEMATIC DESIGN SUBMISSION	08/02/10
DESIGN DEVELOPMENT SUBMISSION	09/03/10
CONSTRUCTION DOCUMENT SUBMISSION	11/22/10
ISSUED FOR BIDS	12/19/11

CONSULTANTS:

REGISTERED ARCHITECT THOMAS S. WILSON 6173 STATE OF TEXAS 12-19-11

ARCHITECT/ENGINEERS:

WILSON ARCHITECTURAL GROUP

5501 WESTHEIMER, SUITE 200 HOUSTON, TEXAS 77056 TELEPHONE (713) 621-6774

MEP ENGINEERS	BURNS DeLATTE AND McCOY, INC.
STRUCTURAL ENGINEERS	PINNACLE STRUCTURAL
FIRE PROTECTION ENGINEERS	PROTECTION DEVELOPMENT INC.
CIVIL ENGINEERS	BREWER AND ESCALANTE

DO NOT SCALE THESE DRAWINGS. G.C. TO FIELD VERIFY DIMENSIONS

"ISSUED FOR BIDS"

FULLY SPRINKLERED

Drawing Title: EXTERIOR BUILDING ELEVATIONS

Approved Project Director:

Project Title: BUILDING 11 ADDITION & INTERIOR RENOVATIONS

Location: WACO, TEXAS

Date: 19 DEC 2011 | Checked | Drawn

Project Number: 674A4-CSI-516

Building Number: 11

Drawing Number: AS-3.00

Dwg. of

Office of Construction and Facilities Management

Department of Veterans Affairs

VA FORM 08-6231

three inches = one foot
one and one half inches = one foot
one inch = one foot
three quarters inch = one foot
one half inch = one foot
three eighths inch = one foot
one quarter inch = one foot
one eighth inch = one foot