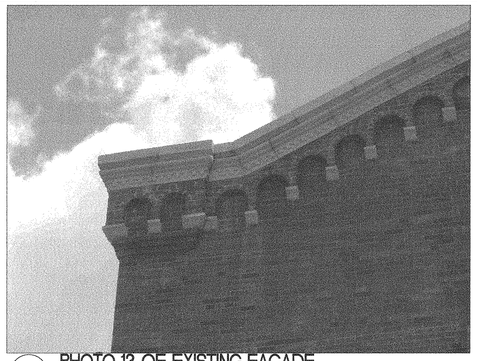

13 PHOTO 13 OF EXISTING FACADE
SCALE: N.T.S.

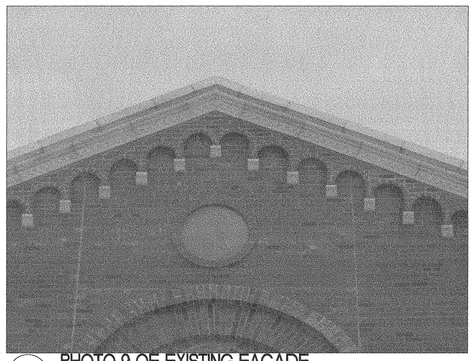

09 PHOTO 9 OF EXISTING FACADE
SCALE: N.T.S.

05 PHOTO 5 OF EXISTING FACADE
SCALE: N.T.S.

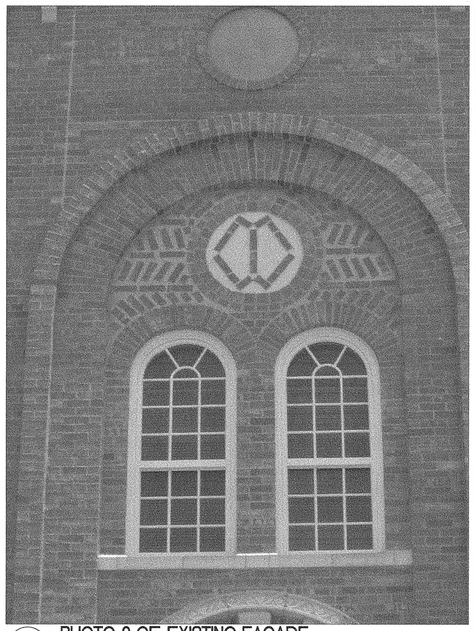

02 PHOTO 2 OF EXISTING FACADE
SCALE: N.T.S.

12 PHOTO 12 OF EXISTING FACADE
SCALE: N.T.S.

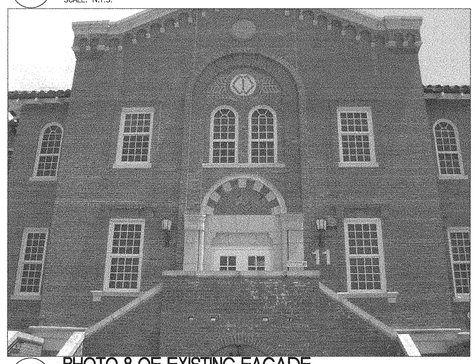

08 PHOTO 8 OF EXISTING FACADE
SCALE: N.T.S.

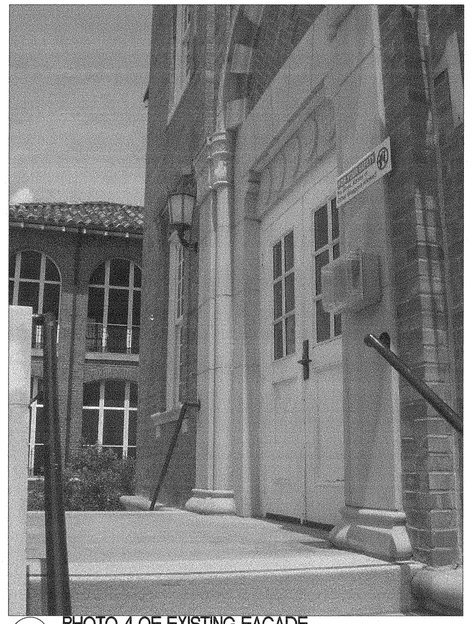

04 PHOTO 4 OF EXISTING FACADE
SCALE: N.T.S.

11 PHOTO 11 OF EXISTING FACADE
SCALE: N.T.S.

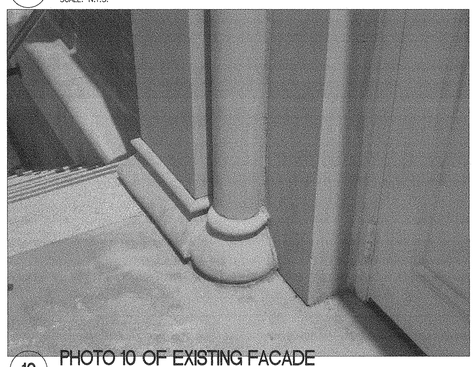

10 PHOTO 10 OF EXISTING FACADE
SCALE: N.T.S.

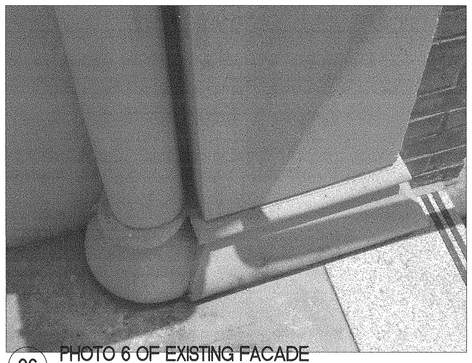

06 PHOTO 6 OF EXISTING FACADE
SCALE: N.T.S.

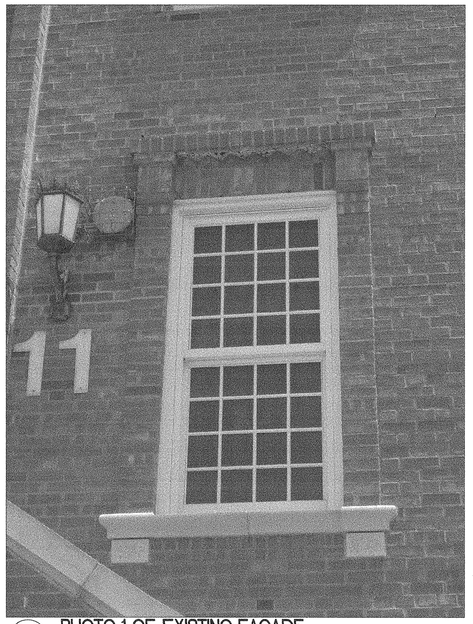

01 PHOTO 1 OF EXISTING FACADE
SCALE: N.T.S.

SCHEMATIC DESIGN SUBMISSION	08/02/10
DESIGN DEVELOPMENT SUBMISSION	09/03/10
CONSTRUCTION DOCUMENT SUBMISSION	11/22/10
ISSUED FOR BIDS	12/19/11
Revisions:	Date

CONSULTANTS:

REGISTERED ARCHITECT · 8173 · STATE OF TEXAS · 12-19-11

ARCHITECT/ENGINEERS:

WILSON ARCHITECTURAL GROUP
6031 WESTHEIMER, SUITE 200 HOUSTON, TEXAS 77006 TELEPHONE (713) 623-6704

MEP ENGINEERS	BURNS DeLATTE AND McCOY, INC.
STRUCTURAL ENGINEERS	PINNACLE STRUCTURAL
FIRE PROTECTION ENGINEERS	PROTECTION DEVELOPMENT INC.
CIVIL ENGINEERS	BREWER AND ESCALANTE

DO NOT SCALE THESE DRAWINGS. Q.C. TO FIELD VERIFY DIMENSIONS

Drawing Title: PHOTOGRAPHS OF EXISTING CONDITIONS

Approved Project Director:

Project Title: BUILDING 11 ADDITION & INTERIOR RENOVATIONS

Location: WACO, TEXAS

Date: 19 DEC 2011 | Checked: | Drawn:

"ISSUED FOR BIDS"

Project Number: 674A4-CSI-516

Building Number: 11

Drawing Number: 11-AS-3.04

Dwg. of

FULLY SPRINKLERED

Office of Construction and Facilities Management

Department of Veterans Affairs

VA FORM 08-6231

34