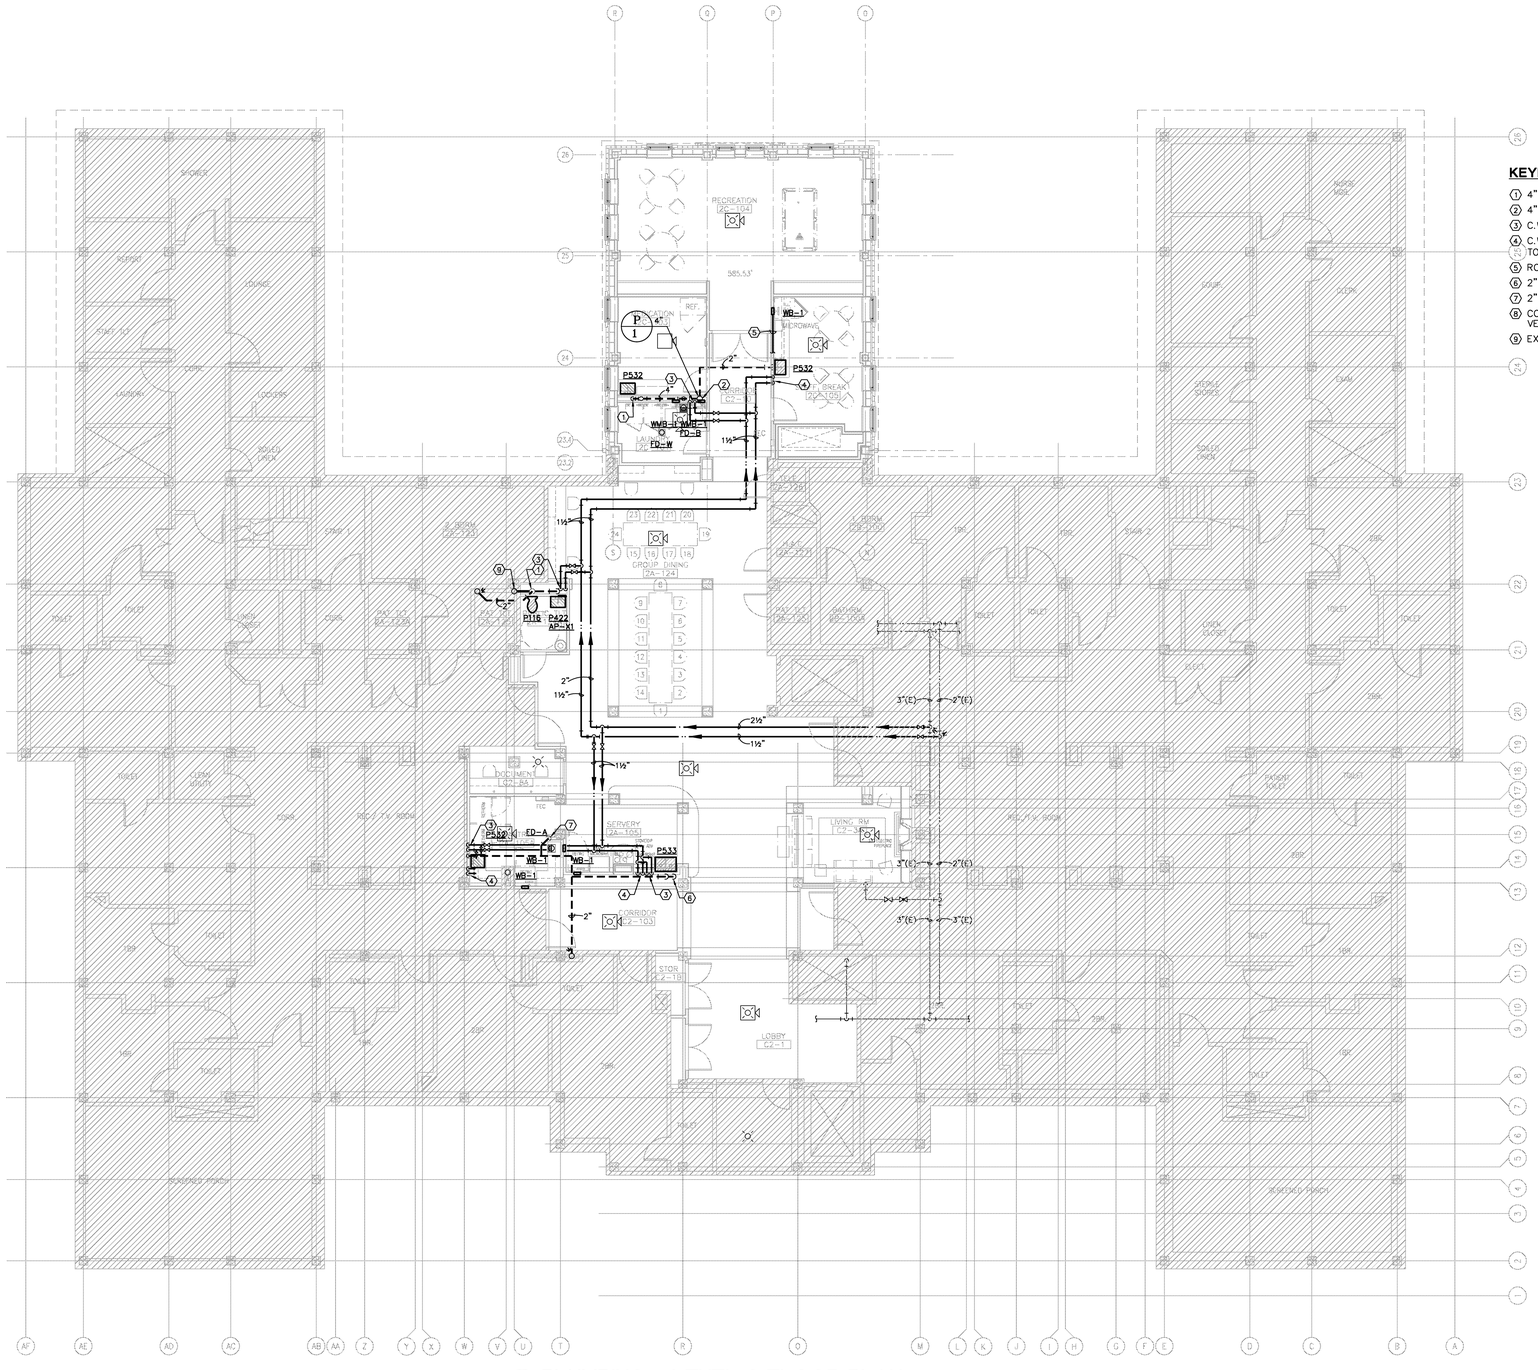

KEYED NOTES:

1. 4" SS DOWN TO BELOW & 4" S.V. UP.
2. 4" S.V. UP FROM BELOW.
3. C.W. AND H.W. DOWN TO BELOW.
4. C.W. AND H.W. DOWN. ROUTE PIPING IN WALL TO FIXTURE(S).
5. ROUTE C.W. PIPING IN WALL.
6. 2" S.S. DOWN TO BELOW 2" S.V. UP.
7. 2" S.V. UP FROM BELOW.
8. CONNECT TO EXISTING COLD AND HOT WATER AT THIS LOCATION. VERIFY EXACT LOCATION AND ROUTING.
9. EXISTING 4" S.S. RISER.

GENERAL NOTES:

1.) THE OWNER'S RECORDS OF THE EXISTING MECHANICAL, ELECTRICAL AND PLUMBING (MEP) SYSTEMS HAVE BEEN USED AS THE BASIS OF DESIGN. SUCH RECORDS ARE ASSUMED TO BE ACCURATE, AND HAVE BEEN RELIED UPON FOR THE PREPARATION OF CONSTRUCTION DOCUMENTS.

1 PLUMBING - LEVEL 2 FLOOR PLAN

SCALE: 1/8" = 1'

"ISSUED FOR BIDS"- FULLY SPRINKLERED

Revisions:	Date
SCHEMATIC DESIGN SUBMISSION	08/02/10
DESIGN DEVELOPMENT SUBMISSION	09/03/10
CONSTRUCTION DOCUMENT SUBMISSION	11/22/10
ISSUE FOR BIDS	12/19/11

CONSULTANTS:

Date: 12.16.2011

STATE OF TEXAS J. DAVID McCOY 38850 REGISTERED PROFESSIONAL ENGINEER

Burns, DeLatte & McCoy, Inc. Texas Registered Engineering Firm F-685

ARCHITECT/ENGINEERS:

WILSON ARCHITECTURAL GROUP
5051 WESTHEIMER, SUITE 1800 HOUSTON, TEXAS 77056 TELEPHONE (713) 622-6774

MEP ENGINEERS	BURNS DeLATTE AND McCOY, INC.
STRUCTURAL ENGINEERS	PINNACLE STRUCTURAL
FIRE PROTECTION ENGINEERS	PROTECTION DEVELOPMENT INC.
CIVIL ENGINEERS	BREWER AND ESCALANTE

Drawing Title: PLUMBING LEVEL 2 FLOOR PLAN

Approved: Project Director

Project Title: BUILDING 11 ADDITION AND INTERIOR RENOVATIONS

Location: WACO, TEXAS

Date: 19 DEC 2011 | Checked: WS | Drawn: JC

Project Number: 674A4-CSI-516

Building Number: 11

Drawing Number: 11 PL102

Dwg. 04 of 09

Office of Construction and Facilities Management

Department of Veterans Affairs

VA FORM 08-6231