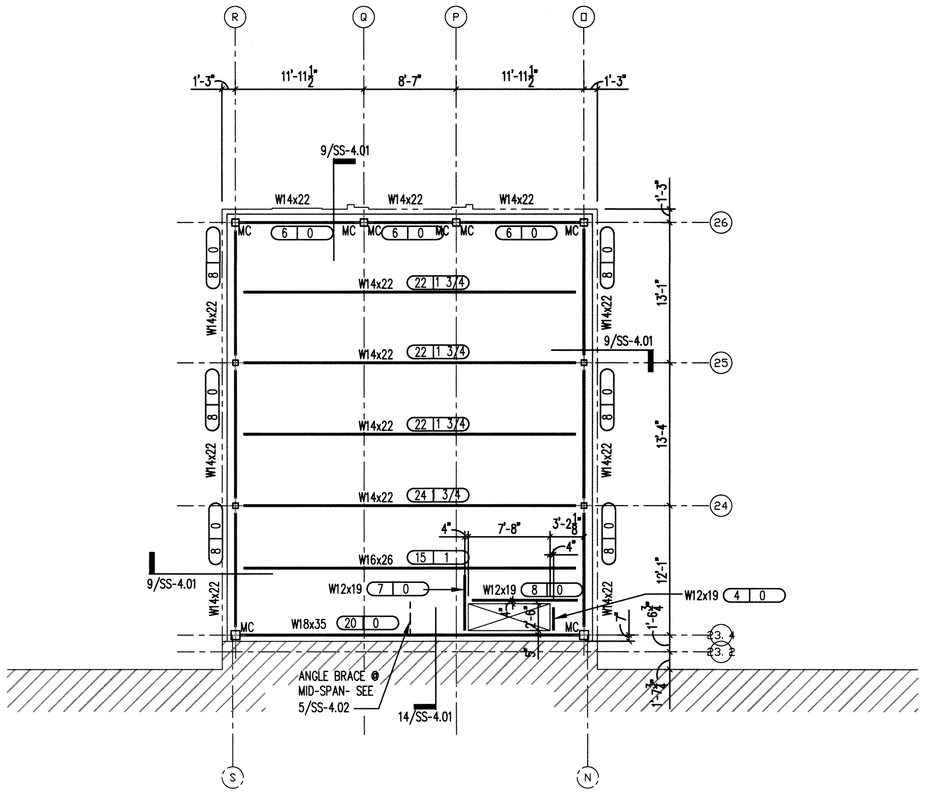

SECOND FLOOR FRAMING PLAN

SCALE: 1/8" = 1'-0"

PLAN NOTES:

1. FINISHED FLOOR ELEVATION = 585.53' (FIELD VERIFY)
2. LOCATIONS SHOWN THUS: (12 | 3/4) INDICATES NUMBER OF SHEAR CONNECTORS AS 12 AND UPWARD CAMBER AT MID SPAN OF BEAM AS 3/4"
3. SPACE BEAMS EQUALLY U.N.O.
4. PROVIDE END PLATES AT ALL TUBE BEAMS.
5. FIELD VERIFY ALL EXISTING CONDITIONS AND DIMENSIONS PRIOR TO FABRICATION/CONSTRUCTION.
6. MC = MOMENT CONNECTION
7. LSH = LONG SIDE HORIZONTAL
8. LSV = LONG SIDE VERTICAL

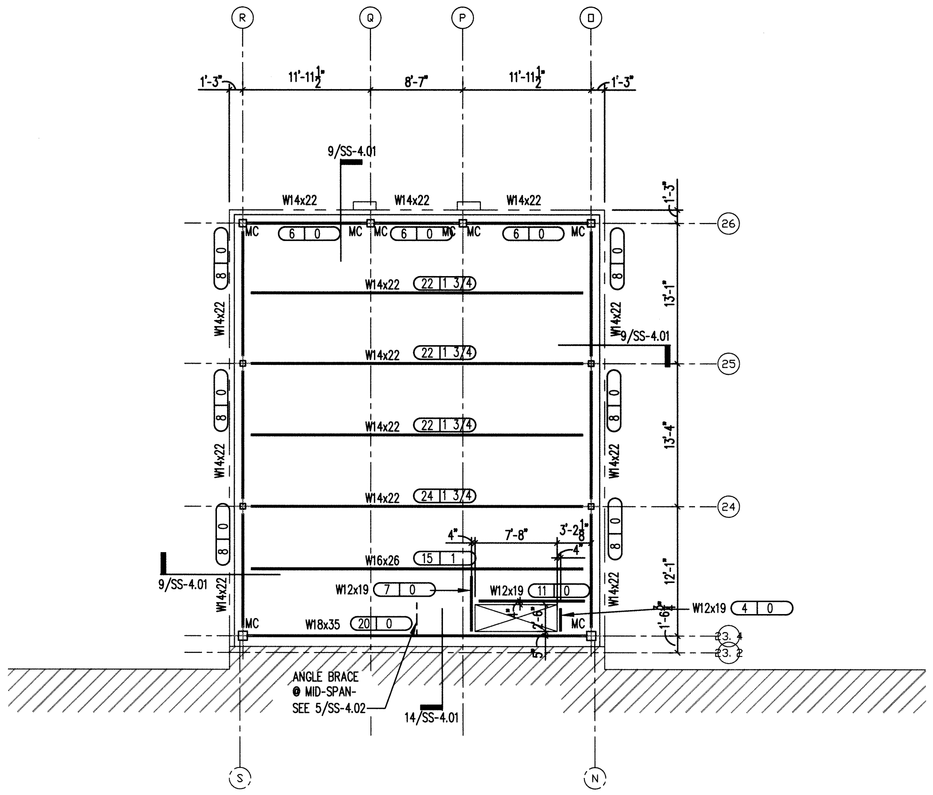

FIRST FLOOR FRAMING PLAN

SCALE: 1/8" = 1'-0"

PLAN NOTES:

1. FINISHED FLOOR ELEVATION = 573.53' (FIELD VERIFY)
2. LOCATIONS SHOWN THUS: (12 | 3/4) INDICATES NUMBER OF SHEAR CONNECTORS AS 12 AND UPWARD CAMBER AT MID SPAN OF BEAM AS 3/4"
3. SPACE BEAMS EQUALLY U.N.O.
4. PROVIDE END PLATES AT ALL TUBE BEAMS.
5. FIELD VERIFY ALL EXISTING CONDITIONS AND DIMENSIONS PRIOR TO FABRICATION/CONSTRUCTION.
6. MC = MOMENT CONNECTION
7. LSH = LONG SIDE HORIZONTAL
8. LSV = LONG SIDE VERTICAL

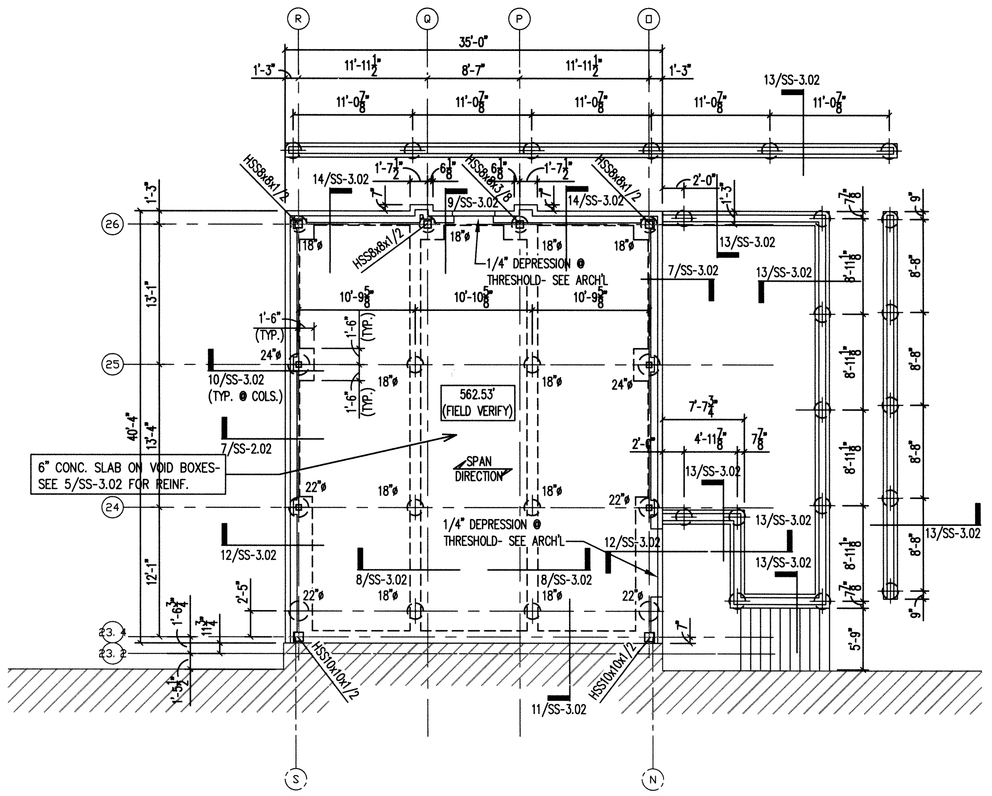

BASEMENT FOUNDATION PLAN

SCALE: 1/8" = 1'-0"

PLAN NOTES:

1. ALL PIERS ARE CENTERED UNDER COLUMN CENTERLINES, U.N.O.
2. PIERS UNDER GRADE BEAMS (WITHOUT COLUMNS) SHALL BE CENTERED UNDER GRADE BEAMS, U.N.O.
3. ALL COLUMNS ARE HSS7x7x1/2 TYP. U.N.O. COLUMNS SIZES SHALL BE THE SAME FOR FULL HEIGHT.
4. ALL PIERS ARE 18"ø TYP. U.N.O.
5. SEE ARCHITECTURAL DRAWINGS FOR EXACT LOCATION OF ALL FLOOR SLOPES. DEPRESSIONS, ETC.
6. COORDINATE ALL BRICK LEDGES AND DEPTH WITH ARCHITECTURAL DRAWINGS.
7. LOCATIONS NOTED THUS: 562.53' INDICATES TOP OF SLAB ELEVATION.
8. SEE DETAIL 14/SS-3.01 FOR BASE PLATES.
9. FIELD VERIFY ALL EXISTING CONDITIONS AND DIMENSIONS PRIOR TO FABRICATION/CONSTRUCTION.

SCHEMATIC DESIGN SUBMISSION	08/02/10
DESIGN DEVELOPMENT SUBMISSION	09/03/10
CONSTRUCTION DOCUMENT SUBMISSION	11/22/10
ISSUED FOR BIDS	12/19/11
Revisions:	Date

CONSULTANTS:

PINNACLE STRUCTURAL ENGINEERS
TBPE FIRM REGISTRATION NO: F-8609

STATE OF TEXAS
DONALD GREIVE
65947
LICENSED
PROFESSIONAL ENGINEER
12-16-11

ARCHITECT/ENGINEERS:

WILSON ARCHITECTURAL GROUP

5061 WESTHEIMER, SUITE 200 HOUSTON, TEXAS 77056 TELEPHONE (713) 621-8714

MEP ENGINEERS	BURNS DeLATTE AND McCOY, INC.
STRUCTURAL ENGINEERS	PINNACLE STRUCTURAL
FIRE PROTECTION ENGINEERS	PROTECTION DEVELOPMENT INC.
CIVIL ENGINEERS	BREWER AND ESCALANTE

DO NOT SCALE THESE DRAWINGS. G.C. TO FIELD VERIFY DIMENSIONS

"ISSUED FOR BIDS"

FULLY SPRINKLERED

Drawing Title: FOUNDATION PLAN, FIRST AND SECOND FLOOR FRAMING PLANS

Approved: Project Director

Project Title: BUILDING 11 ADDITION & INTERIOR RENOVATIONS

Location: WACO, TEXAS

Date: 19 DEC 2011 | Checked | Drawn

Project Number: 674A4-CSI-516

Building Number: 11

Drawing Number: 11-SS-2.01

Dwg. 2 of 7

Office of Construction and Facilities Management

Department of Veterans Affairs

VA FORM 08-6231