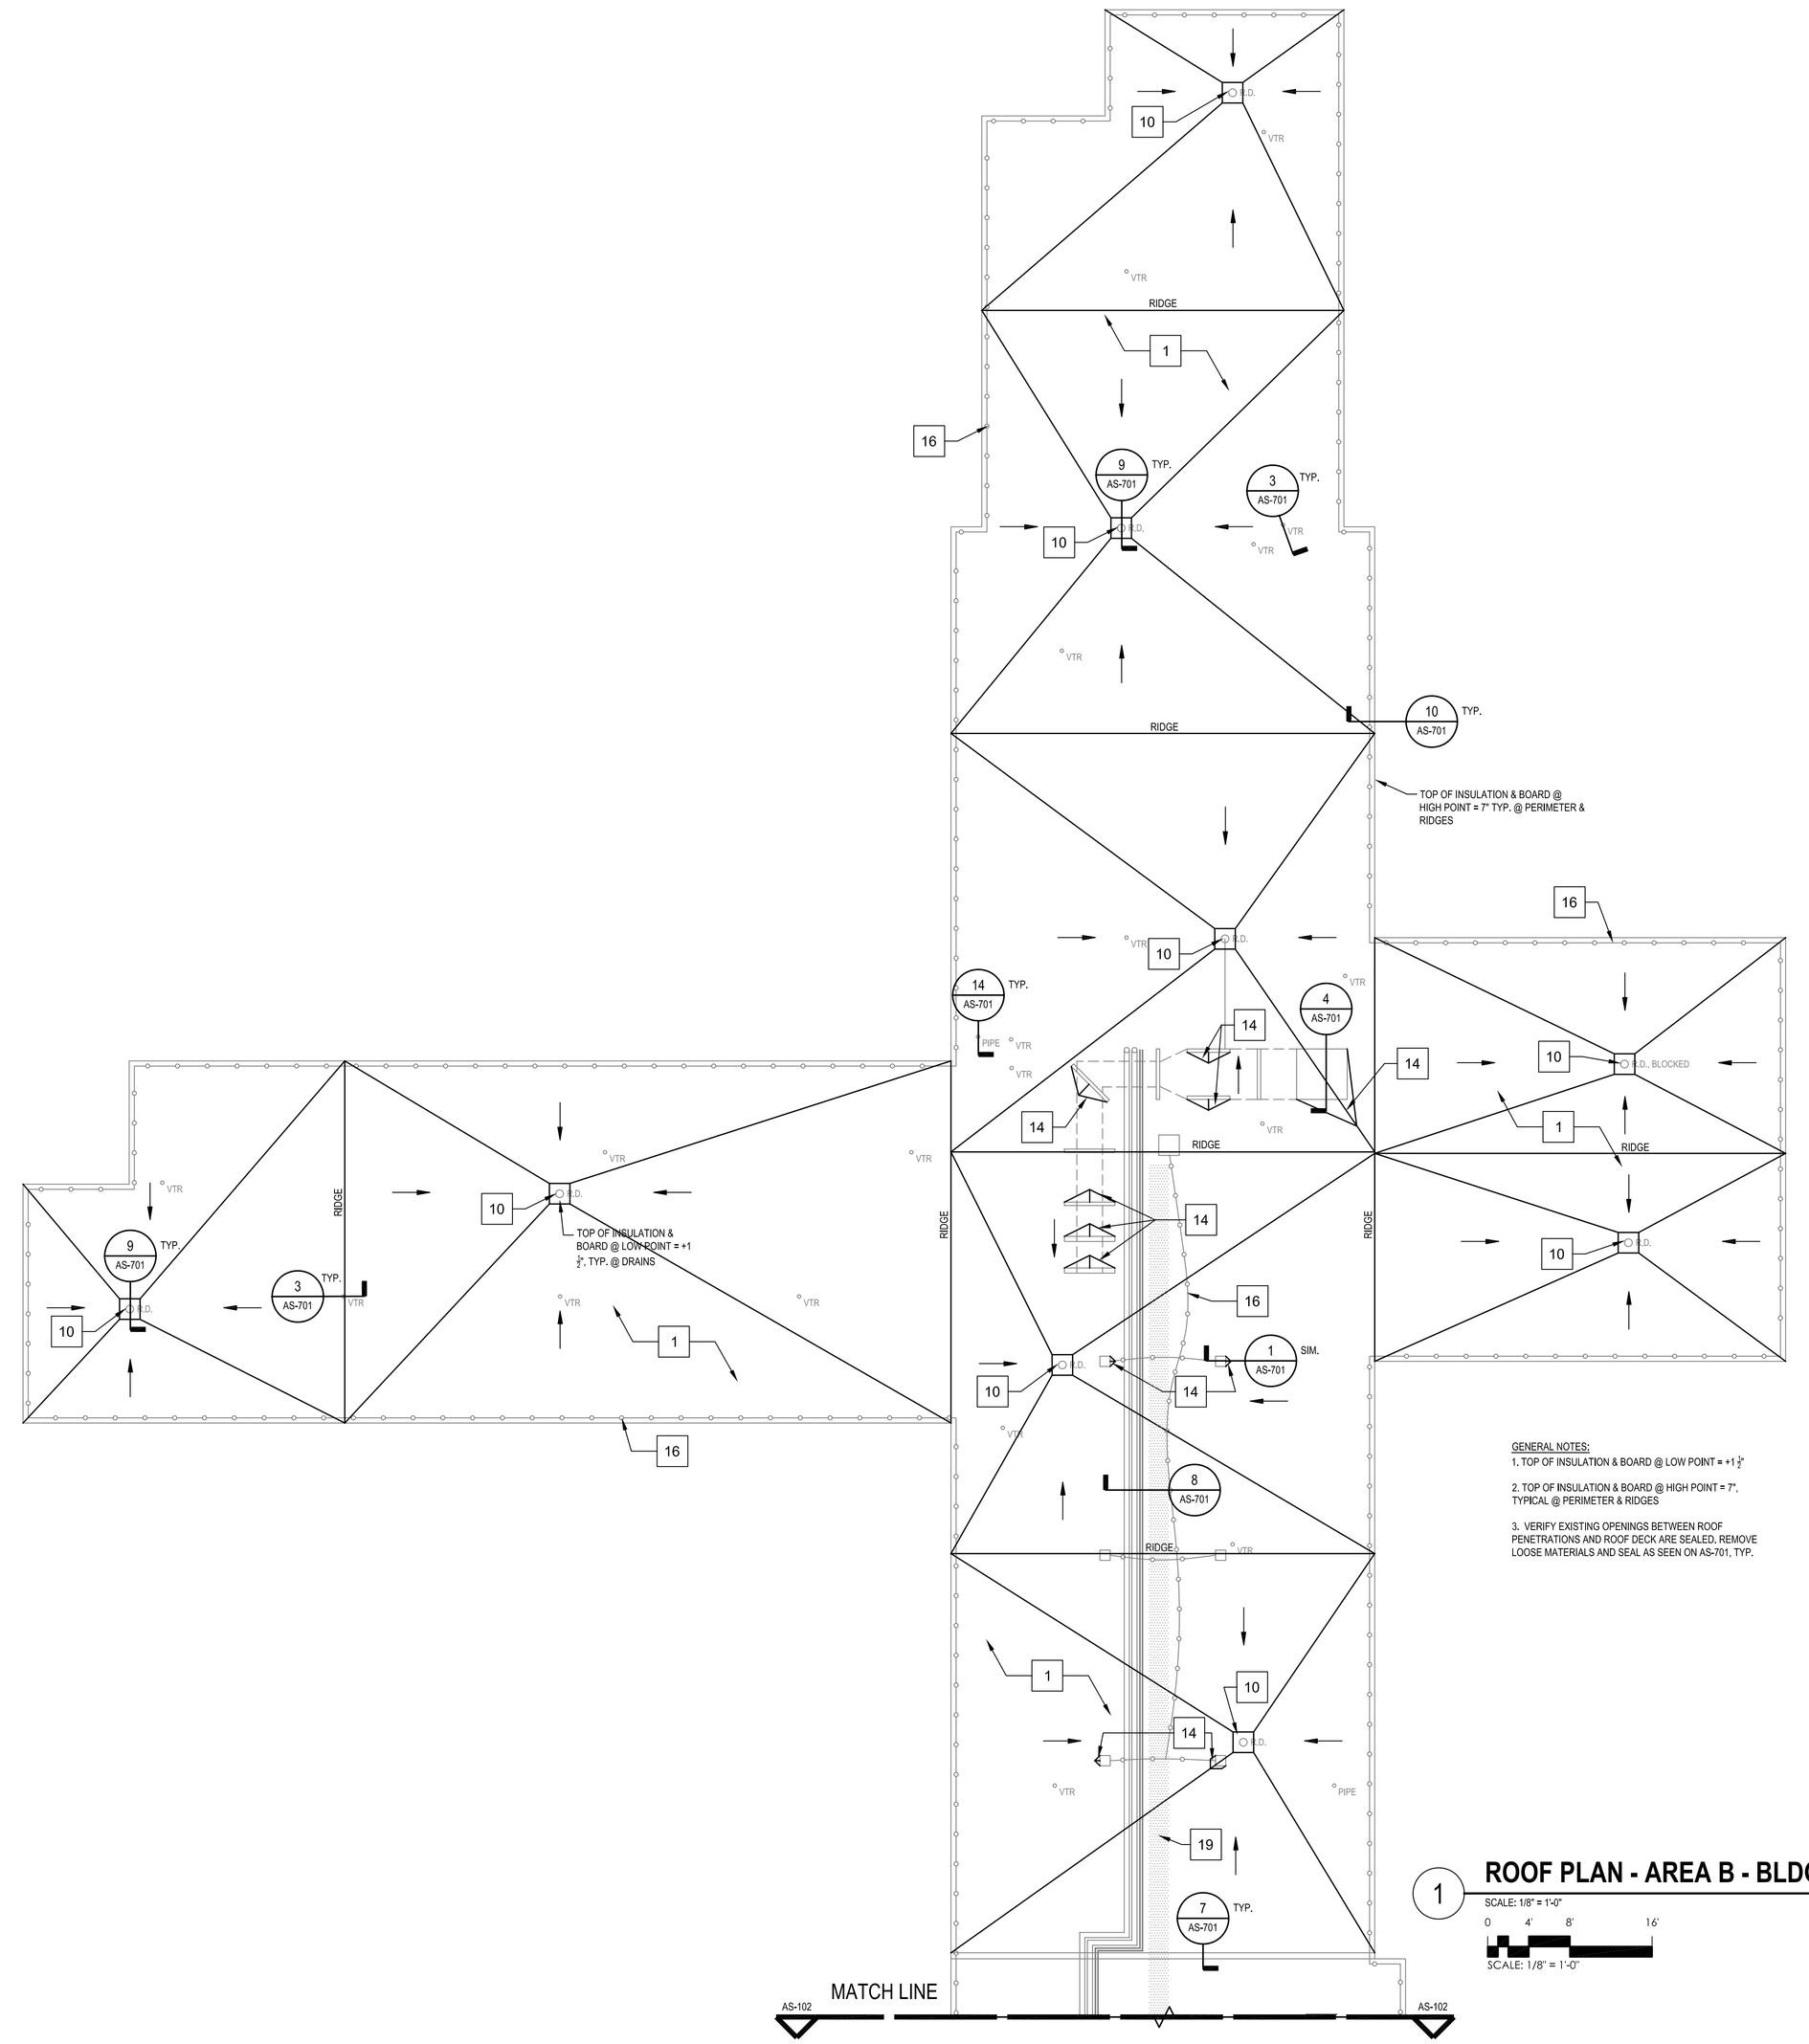

LEGEND:

- RE-ATTACH LIGHTNING PROTECTION SYSTEM IN SAME LOCATION
- SLOPE, VARIES, 1/4" MIN.

KEYNOTES:

1. ROOF TYPE 1, SEE SHT. GI-002
2. ROOF TYPE 1, SEE SHT. GI-002
3. ROOF TYPE 3, SEE SHT. GI-002
4. ROOF TYPE 4, SEE SHT. GI-002
5. ROOF AREA DIVIDER
6. REINFORCE EXISTING METAL LADDER. WELD NEW BAR STOCK TO MATCH EXISTING TO THE OUTSIDE FACE OF EXISTING VERTICAL RAILS EACH SIDE. APPROXIMATE DIMENSIONS: 2"W x 1'- 6" L x ¼" T. LOCATE BOTTOM OF NEW REINFORCING BAR 6" BELOW CENTER OF TOP RUNG OF LADDER.
7. GRIND & RE-POINT MASONRY WITH MORTAR TO MATCH EXISTING (INCLUDING AREA UNDER EXISTING FASCIA)
8. 6" X .032 ALUMINUM "K" GUTTER, FINISH TO MATCH EXISTING.
9. 4" X 5" X .024 ALUMINUM DOWNSPOUT AND ANCHOR STRAPS TO MATCH EXISTING, FINISH COLOR TO MATCH EXISTING, RE-CONNECT TO EXISTING PLUMBING AND SEAL TO MATCH EXISTING.
10. NEW METAL DRAIN CLAMP RING, ANCHORS AND METAL STRAINER, DRILL AND TAP EXISTING DRAIN BODY AS REQUIRED FOR INSTALLATION OF NEW ANCHORS, VIF.
11. RECONFIGURE ELECTRICAL CONDUITS AND RE-ATTACH WIRING AS REQUIRED TO COMPLETE ROOFING WORK SHOWN, PROVIDE NEW SUPPORTS TO MATCH. SEE 8/AS-701
12. GUTTER EXPANSION / DIVIDER AT MIDPOINT, FINISH TO MATCH GUTTER.
13. SCRAPE AND WIRE BRUSH EXISTING METAL LADDER, BRACKETS AND ANCHORAGE TO REMOVE EXISTING LOOSE PAINT AND ALL RUST THROUGHOUT. REPAINT ENTIRE EXISTING LADDER ASSEMBLY.
14. CRICKET - VERIFY HT. OF EXIST. CURBS @ EA. LOCATION
15. WALKWAY PADS
16. RE-ATTACH LIGHTNING PROTECTION IN SAME LOCATION
17. ALUMINUM FLASHING
18. REPLACE SEALANT & BACKER RODS AT WINDOW HEADS. GRIND & RE-POINT MASONRY WITH MORTAR TO MATCH EXISTING, VIF.
19. 24" WIDE CONTINUOUS MOD BIT WALK PAD
20. EXISTING CONDUIT TO REMAIN
21. GAP IN CURB FOR DRAINAGE, SLOPE INSULATION TO DRAIN

GENERAL NOTES:

1. TOP OF INSULATION & BOARD @ LOW POINT = +1 1/2"

2. TOP OF INSULATION & BOARD @ HIGH POINT = 7", TYPICAL @ PERIMETER & RIDGES

3. VERIFY EXISTING OPENINGS BETWEEN ROOF PENETRATIONS AND ROOF DECK ARE SEALED, REMOVE LOOSE MATERIALS AND SEAL AS SEEN ON AS-701, TYP.

1 **ROOF PLAN - AREA B - BLDG 134**

SCALE: 1/8" = 1'-0"

0 4' 8' 16'

SCALE: 1/8" = 1'-0"

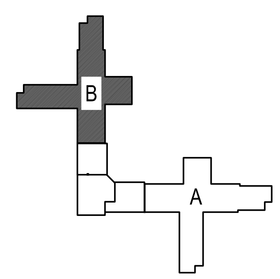

KEYPLAN

ISSUE FOR BID	02.10.12
Revisions:	Date

CONSULTANTS:

ARCHITECT/ENGINEERS:

bailey edward

t 312.440.2300
f 312.440.2303
www.baileyedward.com

35 East Wacker Dr
Suite 2800
Chicago, IL
60601-2308

©2011 Bailey Edward Design
Design Firm License No. 184-001962

BE # 1115-11-01

Drawing Title: ROOF PLAN - AREA B BLDG 134

Approved Project Director

Project Title: VAMC Repair / Replace Flat Roofs - Bldgs. 134, 135, 187 and Tramway

Location: 3001 Green Bay Road, North Chicago, IL 60064

Date: 02.10.2012 | Checked: MLP | Drawn: DLW

Project Number: VA# 556-12-11

Building Number: 134

Drawing Number: AS-103

Dwg 16 of 23

Office of Facilities Management

Department of Veterans Affairs

File Path
3/27/2009 10:28:24 AM