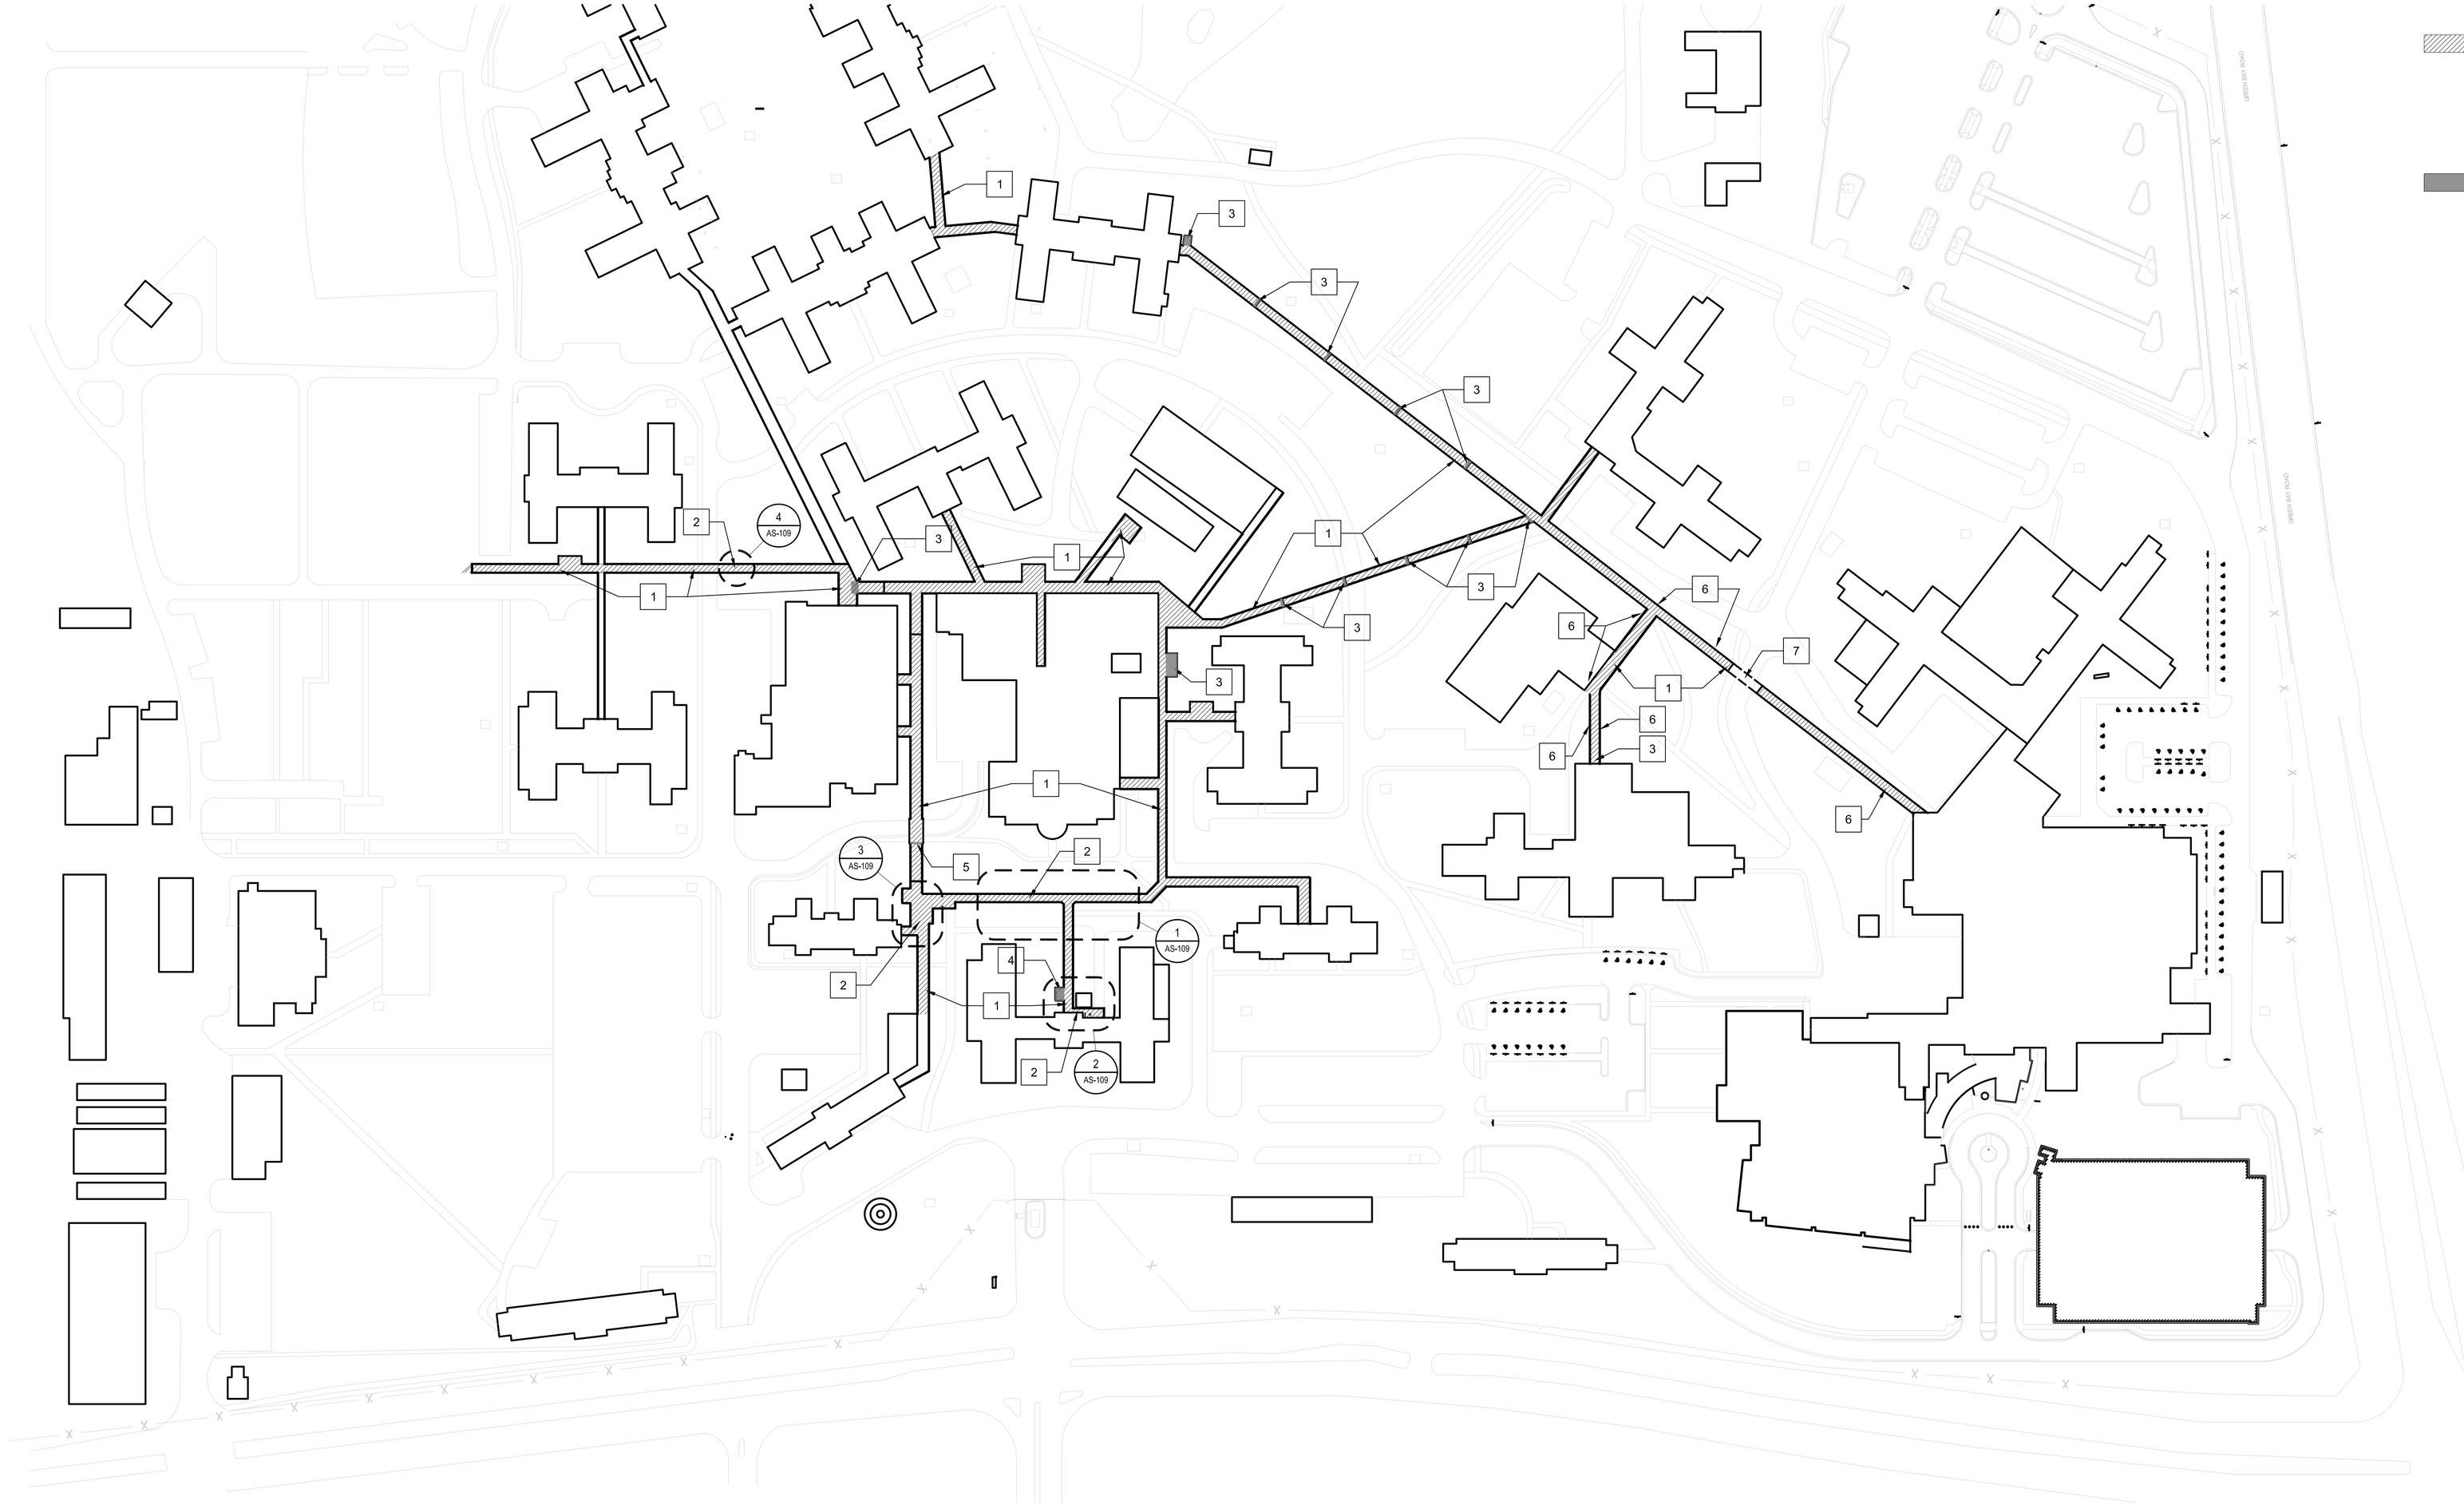

1 ROOF PLAN OVERALL - TRAMWAY

SCALE: 1:1000

ISSUE FOR BID	02.10.12
Revisions:	Date

CONSULTANTS:

ARCHITECT/ENGINEERS:

bailey edward
t 312.440.2300
f 312.440.2303
www.baileyedward.com
35 East Wacker Dr
Suite 2800
Chicago, IL
60601-2308

©2011 Bailey Edward Design
Design Firm License No. 184-001962

BE # 1115-11-01

Drawing Title: ROOF PLAN OVERALL - TRAMWAY

Approved Project Director

Project Title: VAMC Repair / Replace Flat Roofs - Bldgs. 134, 135, 187 and Tramway

Location: 3001 Green Bay Road, North Chicago, IL 60064

Date: 02.10.2012 | Checked: MLP | Drawn: DLW

Project Number: VA# 556-12-11

Building Number: Tramway

Drawing Number: AS-108

Dwg 21 of 23

Office of Facilities Management

Department of Veterans Affairs

File Path
3/27/2009 10:28:24 AM