NOTE:

EXISTING MECHANICAL CURBS NOT SCHEDULED TO BE MODIFIED IN SCOPE OF WORK. SOME ARE LESS THAN PREFERRED 8" TALL. MAINTAIN WATER TIGHTNESS FOR WARRANTY, AS REQ'D, VIF.

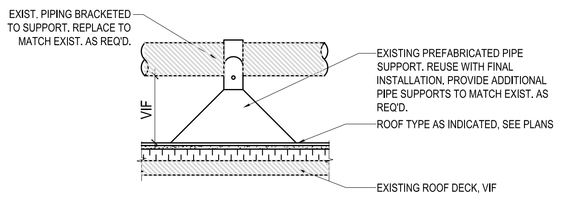

8 ROOF PIPE (RAIL) SUPPORT DETAIL

SCALE: 1" = 1'-0"

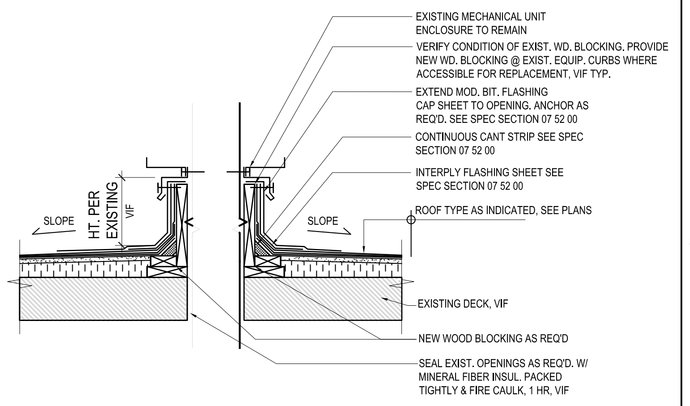

4 ROOFING DETAIL @ EXIST. MECHANICAL UNIT

SCALE: 1" = 1'-0"

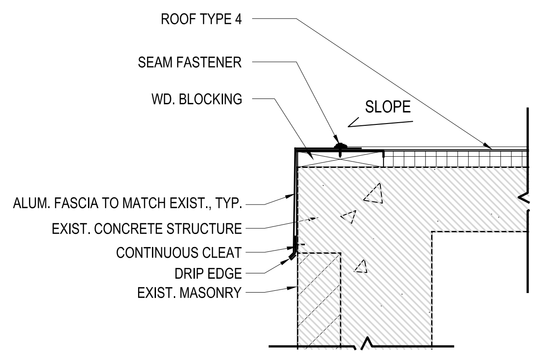

15 TRAMWAY EDGE DETAIL

SCALE: 1-1/2" = 1'-0"

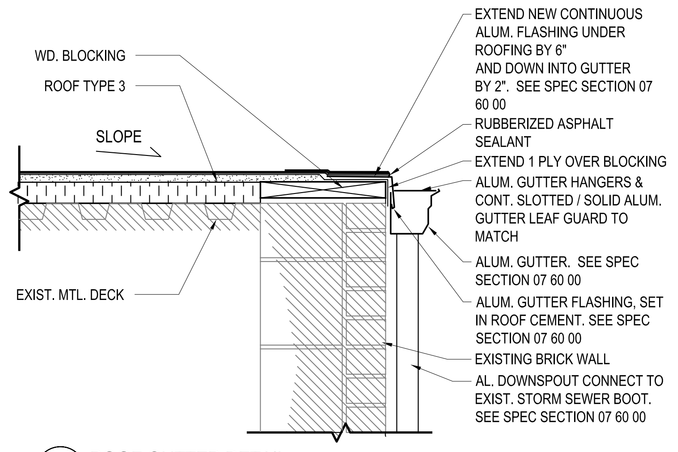

11 ROOF GUTTER DETAIL

SCALE: 1-1/2" = 1'-0"

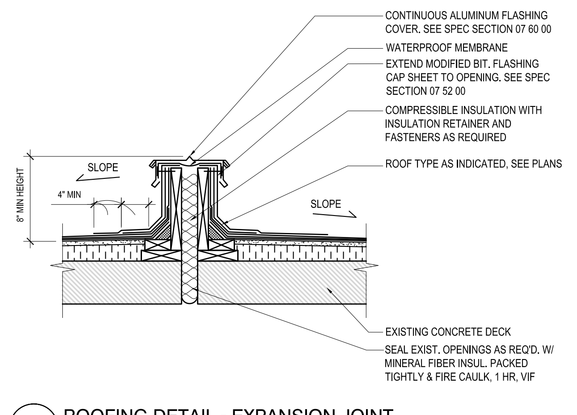

7 ROOFING DETAIL - EXPANSION JOINT

SCALE: 1" = 1'-0"

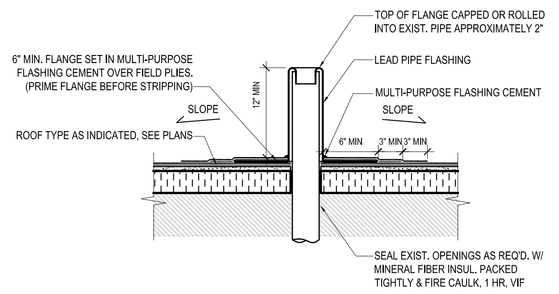

3 VENT THROUGH ROOF - TYPICAL

SCALE: 1" = 1'-0"

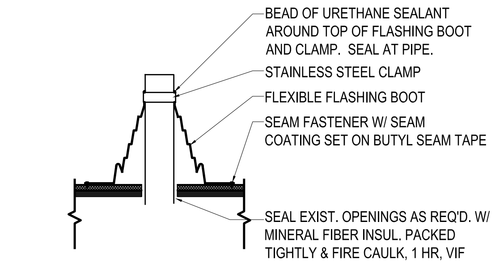

14 EXIST. PIPE THROUGH ROOF DETAIL

SCALE: 1-1/2" = 1'-0"

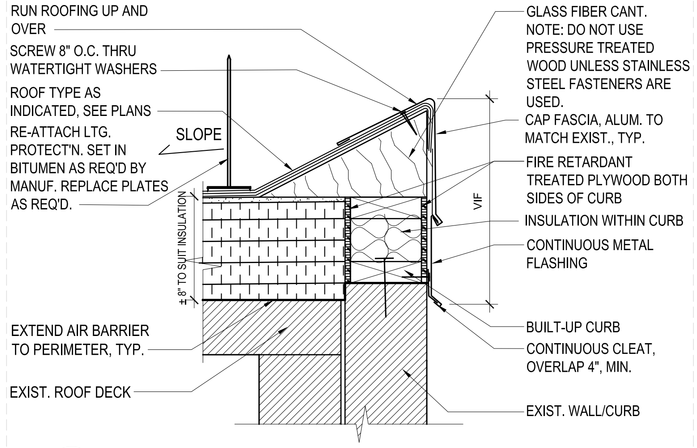

10 NEW CAP FASCIA - TYPICAL

SCALE: 1-1/2" = 1'-0"

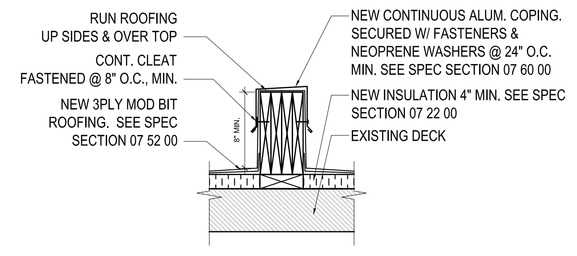

6 ROOF AREA DIVIDER

SCALE: 1" = 1'-0"

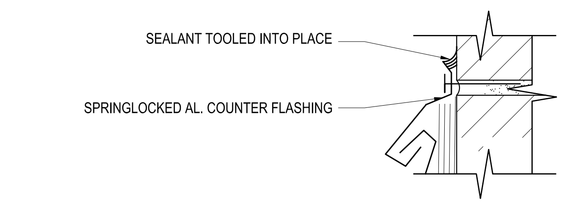

2 REGLET DETAIL

SCALE:6" = 1'-0"

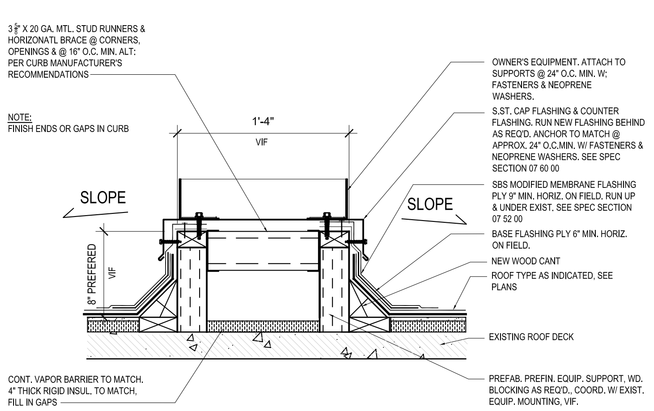

13 EQUIPMENT SUPPORT

SCALE: 1-1/2" = 1'-0"

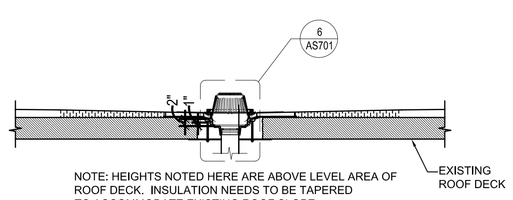

9 ROOF DRAIN DETAIL

SCALE: 1/2" = 1'-0"

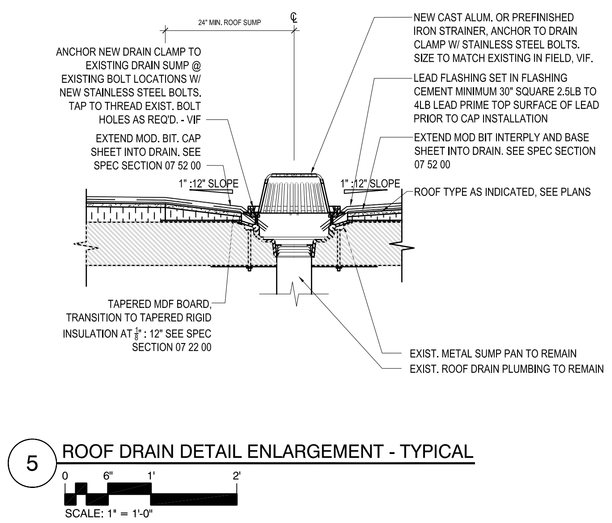

5 ROOF DRAIN DETAIL ENLARGEMENT - TYPICAL

SCALE: 1" = 1'-0"

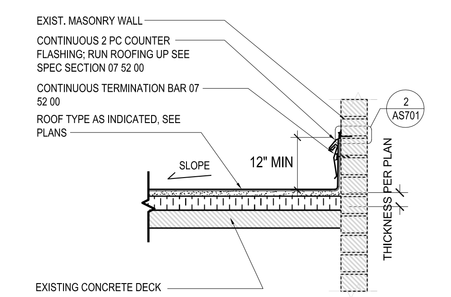

1 TYP. ROOFING DETAIL @ BRICK PARAPET/ ADJACENT WALL

SCALE: 1" = 1'-0"

ISSUE FOR BID	02.10.12
Revisions:	Date

CONSULTANTS:

ARCHITECT/ENGINEERS:

bailey edward

t 312.440.2300
f 312.440.2303
www.baileyedward.com

35 East Wacker Dr
Suite 2800
Chicago, IL
60601-2308

©2011 Bailey Edward Design
Design Firm License No. 184-001962

BE # 1115-11-01

Drawing Title: DETAILS

Approved Project Director

Project Title: VAMC Repair / Replace Flat Roofs - Bldgs. 134, 135, 187 and Tramway

Location: 3001 Green Bay Road, North Chicago, IL 60064

Date: 02.10.2012 | Checked: MLP | Drawn: DLW

Project Number: VA# 556-12-11

Building Number: 134,135,187,TRAMWAY

Drawing Number: AS-701

Dwg 23 of 23

Office of Facilities Management

Department of Veterans Affairs

File Path
3/27/2009 10:28:24 AM