ABBREVIATIONS

&	AND
L	ANGLE
@	AT
℄	CENTERLINE
	DIAMETER
(F)	FUTURE
(E)	EXISTING
PL	PROP. LINE
#	POUND OR NUMBER
(N)	NEW
A.B.	ANCHOR BOLT
ABI	ALTERNATE BID ITEM
ABV.	ABOVE
A.C.	ASPHALTIC CONCRETE
A/C	AIR CONDITIONING
ACOUST	ACOUSTICAL
ACT	ACOUSTICAL CEILING TILE
A/D	AREA DRAIN
ADD	ADDENDUM
ADD'N	ADDITIONAL
ADJ	ADJACENT
ADJ	ADJUSTABLE
AFF	ABOVE-FINISH-FLOOR
AHU	AIR HANDLING UNIT
AISC	AMERICAN INSTITUTE OF STEEL CONSTRUCION
AISI	AMERICAN IRON & STEEL INSTITUTE
ALT.	ALTERNATE
ALUM.	ALUMINUM
AMT	AMOUNT
ANOD	ANODIZED
AP	ACCESS PANEL
APPROX.	APPROXIMATE
APT	APARTMENT
ARCH.	ARCHITECG(RAL)
ASTM	AMERICAN SOCIETY OF TESTING MATERIALS
ASPH.	ASPHALT
AUTO.	AUTOMATIC
AVG	AVERAGE
BD.	BOARD
BETW	BETWEEN
BF	BOTH FACES
BITUM.	BITUMINOUS
B/L	BORROWED LIGHT
B/L	BUILDING LINE
BLDG.	BUILDING
BLK'G	BLOCK(ING)
B/M	BENCH MARK
BM.	BEAM
B.O.	BOTTOM OF
BOT.	BOTTOM
BP	BASE PLATE
BR	BRICK
BSMT	BASEMENT
BUR	BUILT-UP ROOFING
C	CHANNEL
CAB	CABINET
CAP	CAPACITY
CAR	CARPET
C/B	CATCH BASIN
CEM	CEMENT
CENT	CENTER
C.F.	CUBIC FOOT
CFM	CUBIC FEET PER MINUTE
CI	CAST IRON
C.J.	CONSTRUCTION JOINT
CL	CENTER LINE
CLING.	CEILING
CLOS	CLOSET
CLR	CLEAR
CL RM	CLASSROOM
CMU	CONC. MASONRY UNIT
C.O.	CLEAN OUT
COL.	COLUMN
COMP.	COMPOSITION
COMP	COMPRESSIBLE
CONC.	CONCRETE
CONF	CONFERENCE
CONST.	CONSTRUCTION
CONT.	CONTINUOUS
CONTR	CONTRACTOR
CORR.	CORRIDOR
CPT.	CARPET
C.T.	CERMAIC TILE
CTR.	CENTER
CTSNK	COUNTERSUNK
CU	CUBIC
CV	CONVECTOR
C.W.	COLD WATER
C.Y.	CUBIC YARD
DBL	DOUBLE
DEMO	DEMOLITION
DEPT.	DEPARTMENT
DTL.	DETAIL
D.F.	DRINKING FOUNTAIN
DIA.	DIAMETER
DIAG	DIAGONAL
DIM.	DIMENSION
DISP.	DISPENSER
DN.	DOWN
DR.	DOOR
DS	DOWNSPOUT
DWF	DRINKING WATER FOUNTAIN
DWG.	DRAWING
DWLS	DOWELS
EA.	EACH
E.J.	EXPANSION JOINT
EL	ELEVATION
ELEC.	ELECTRIC(AL)
ELEV.	ELEVATOR
EMER.	EMERGENCY
ENCL.	ENCLOSURE
ENTR	ENTRANCE
EPDM	ETHYLENE PROPYLENE DIENE MONOMER
EQUIP.	EQUIPMENT
EQ.	EQUAL
EWC	ELECTRIC WATER COOLER
EXH	EXHAUST
EXIST.	EXISTING
EXP.	EXPANSION
EXP JT	EXPANSION JOINT
EXT.	EXTERIOR

FA	FIRE ALARM
F.D.	FLOOR DRAIN
FDN.	FOUNDATION
FDV	FIRE DEPARTMENT VALVE
FE	FIRE EXTINGUISHER
F.E.C.	FIRE EXTINGUISER CABINET
F.F.	FINISH FLOOR
F.G.	FINISH GRADE
FHC	FIRE HOSE CABINET
FHMS	FLAT HEAT MACHINE SCREW
FHWS	FLAT HEAD WOOD SCREW
FIN.	FINISH(ED)
FIXT	FIXTURE
FL.	FLOOR
FLUOR.	FLUORESCENT
FNDN.	FOUNDATION
F.O.C.	FACE OF CONCRETE
F.O.F.	FACE OF FINISH
F.O.M.	FACE OF MASONRY
F.O.S.	FACE OF STUDS
FP.	FIREPROOF
FRMG	FRAME(D), (ING)
FRP	FIBER REINFORCED POLYMER
FS	FULL SIZE
FT.	FOOT, FEET
FTG.	FOOTING
FURN	FURNACE
FURR.	FURRING(ED)
F.V.	FIELD VERIFY
GA.	GAUGE
GAL	GALLON
GALV.	GALVANIZED
G.B.	GRAB BAR
GC	GENERAL CONTRACTOR
GEN	GENERAL
G.F.I.	GROUND FAULT INTERRUPTER
G.I.	GALVANIZED IRON
GL	GLASS, GLAZING
GL TILE	GLAZED TILE
GND.	GROUND
GR.	GRADE
GSM	GALVANIZED SHEET METAL
GWB	GYPSUM WALL BOARD
GYM	GYMNASIUM
GYP	GYPSUM
HAND	HANDICAP
H.B.	HOSE BIB
H.C.	HOLLOW CORE
H.B.	HARD BOARD
HD	HEAD
HDR.	HEADER
HDW	HARDWARE
HDWD.	HARDWOOD
HDWR.	HARDWARE
H.M.	HOLLOW METAL
HORIZ.	HORIZONTAL
HPHR	HIGH POINTHOUR
HT.	HEIGHT
HTG	HEATING
HTR	HEATER
H.V.A.C.	HEATING/VENTILATING/AIR CONDITIONING
H.W.	HOT WATER
HWY	HIGHWAY
I.D.	INSIDE DIMENSION
I.D.	INSIDE DIAMETER
INFO	INFORMATION
IN	INCH, INCHES
INCL.	INCLUDE(D), (ING)
INST	INSTRUMENT
INSUL.	INSULATION (ING), (ED)
INT.	INTERIOR
JAN.	JANITOR
JAN CLOS	JANITOR'S CLOSET
JT.	JOINT
K.D.	KILN DRIED
KIT.	KITCHEN
K.O.	KNOCK OUT
LAB	LABORATORY
LAM.	LAMINATE(D)
LAV.	LAVATORY
LH	LEFT-HAND
LIN	LINEAR
LKR.	LOCKER
LP	LOW POINT
LL	LIVE LOAD
LT.	LIGHT
LTWT.	LIGHTWEIGHT
MACH	MACHINE
MAINT	MAINENANCE
MAS.	MASONRY
MAT	MATERIAL
MAX.	MAXIMUM
M.B.	MACHINE BOLT
MECH.	MECHANICAL
MEZZ.	MEZZANINE
MTL.	METAL
MFR.	MANUFACTURER
M.H.	MANHOLE
MIN.	MINIMUM
MISC.	MISCELLANEOUS
MM	MILLIMETER
M.O.	MASONRY OPENING
MTD.	MOUNTED
MTG	MOUNTING
MUL	MULLION
N	NORTH
N.I.C.	NOT IN CONTRACT
NO.	NUMBER
NOM.	NOMINAL
N.T.S.	NOT TO SCALE
O.C.	ON CENTER
O.D.	OUTSIDE DIMENSION
O.D.	OUTSIDE DRAIN
OFF	OFFICE
OH	OVERHEAD
OPN'G	OPENING
OPP	OPPOSITE
O.F.O.I.	OWNER FURNISHED OWNER INSTALLED
O.F.C.I.	OWNER FURNISHED CONTRACTOR INSTALLED
OZ	OUNCE
P.C.F.	POUNDS PER CUBIC FOOT
PERF.	PERFORATED
PJF	PREMOLDED JOINT FILLER
PL.	PLATE
PLAM	PLASTIC LAMINATE
PLAS	PLASTER
PNL	PANEL
POL PL GL	POLISHED PLATE GLASS
PR.	PAIR
PROV	PROVIDE
P.S.F.	POUNDS PER SQUARE FOOT
P.S.I	POUNDS PER SQUARE INCH
P.T.D.	PAPER TOWL DISPENSER
P.T.	PRESSURE TREATED
PT	PAINT, POINT
PTS	PNEUMATIC TUBE SYSTEM
P.V.C.	POLYVINYL CHLORIDE
PLYWD	PLYWOOD
Q.T.	QUARRY TILE

R	RISERS
R or RAD	RADIUS
R.A.	RETURN AIR
RB	RESILIENT BASE
RD	ROOF DRAIN
RD	ROAD, ROUND
RECEPT.	RECEPTACLE
REF.	REFER(ENCE)
REINF.	REINFORCE(D) (ING)
REQ'D	REQUIRED
RESIL	RESILIENT
REV	REVISION(NED)
RH	RIGHT HAND
RHMS	ROUND HEAD MACHINE SCREW
RM	ROOM
R.O.	ROUGH OPENING
RDWD	REDWOOD
S.C.	SOLID CORE
S.C.P.	SECURE CEILING PANELS
SCT	STRUCTURAL CLAY TILE
SCH	SCHEDULE
SECT	SECTION
S.F.	SQUARE FOOT
SGT	STRUCTURAL GLAZED TILE
SHT	SHEET
SHTG	SHEATHING
SHWR	SHOWER
SIM	SIMILAR
S.M.	SHEET METAL
SPEC	SPECIFICATION
SQ	SQUARE
SST	STAINLESS STEEL
SS	SOLID SURFACE
ST	STAIN
STL	STEEL
STD	STANDARD
STOR	STORAGE
STRUCT	STRUCTURAL
SUSP	SUSPENDED
S & V	STAIN & VARNISH
SYM	SYMMETRICAL
T	TREADS
T & G	TONGUE AND GROOVE
TC	TOP OF CURB
TEL	TELEPHONE
TEMP	TEMPERATURE
TEMP PL GL	TEMPERED PLATE GLASS
TERR	TERRAZZO
THK	THICK
TLT	TOILET
T.O.	TOP OF
TOC	TOP OF CONCRETE
TOP	TOP OF PARAPET
TOS	TOP OF SLAB/STEEL DECK
TOW	TOP OF WALL
TPO	THERMOPLASTIC POLYOLEFIN
TR	TOILET ROOM
TS	TUBE STEEL
TTD	TOILET TISSUE DISPENSER
TV	TELEVISION
TYP	TYPICAL
UL	UNDERWRITER'S LABORATORY
U.N.O.	UNLESS NOTED OTHERWISE
V	VOLT
VCT	VINYL COMPOSITION TILE
VENT	VENTILATION
VERT	VERTICAL
VEST	VESTIBULE
VHI	VERY HIGH IMPACT GYPSUM BOARD
VIF	VERIFY IN FIELD
V.G.	VERTICAL GRAIN
VOL	VOLUME
VT	VINYL TILE
VWC	VINYL WALL COVERING
VYL	VINYL
V.T.R.	VENT TO ROOF
W	WITH
WALLBD	WALLBOARD
W.C.	WATER CLOSET
WD	WOOD
W.H.	WATER HEATER
W/O	WITHOUT
WP	WATERPROOF(ING)
WP	WORKING POINT
WR VHI	WATER RESISTANT VERY HIGH IMPACT GYP BD
WT	WEIGHT
WTR	WATER
W.W.F.	WELDED WIRE FABRIC
YDHAND	YARDHANDICAP

SYMBOLS LEGEND

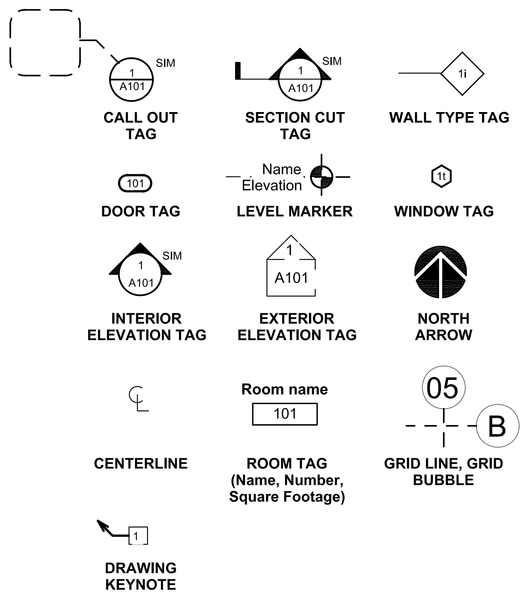

GENERAL PROJECT NOTES

1. DETAILS SHOWN ARE INDICATIVE OF THE CHARACTER, PROFILES MATERIAL AND SYSTEMS GENERALLY REQUIRED FOR THE WORK INCLUDING THOSE CONDITIONS NOT COVERED BY SPECIFIC DETAILS.
2. WHERE THE DESIGN INTENT CANNOT BE DETERMINED FROM THE DRAWINGS OR SPECIFICATIONS, CONSULT THE ARCHITECT BEFORE PROCEEDING WITH THE WORK.

ARCHITECTURAL GENERAL NOTES

1. THE FOLLOWING GENERAL NOTES APPLY TO ALL ARCHITECTURAL DRAWINGS
2. FOR NOTES APPLICABLE TO THE SCOPE OR WORK INDICATED ON INDIVIDUAL SHEETS, REFER TO SHEET NOTES ON THAT SHEET
3. THE ARCH DWGS ARE PART OF A LARGER SET OF DRAWINGS WHICH, WHEN COMPLETE, CONSIST OF ALL DRAWINGS LISTED BY THE INDEX OF DWGS. PARTIAL SETS OF DWGS ARE INCOMPLETE AND SHALL NOT BE DISTRIBUTED AND UTILIZED BY THE CONTRACTOR. IT IS THE CONTRACTOR'S RESPONSIBILITY TO REVIEW AND COORDINATE THE WORK OF ALL SUBCONTRACTORS, TRADES, AND SUPPLIERS WITH THE REQUIREMENTS OF THE CONTRACT DOCUMENTS BEFORE COMMENCING CONSTRUCTION, AND TO ASSURE THAT ALL PARTIES ARE AWARE OF ALL REQUIREMENTS, REGARDLESS OF WHERE THE REQUIREMENTS OCCUR IN THE CONTRACT DOCUMENTS.
4. THE CONTRACTOR IS RESPONSIBLE FOR COORDINATING THE WORK OF ALL SUBCONTRACTORS, TRADES, AND SUPPIERS. THE CONTRACTOR SHALL ENDEAVOR TO IDENTIFY AND NOTIFY THE CONTRACTING OFFICER OF ANY CONFLICTS BETWEEN THE WORK OF DIFFERENT PARTIES AT THE EARLIEST POSSIBLE DATE SO AS TO ALLOW REASONABLE AND ADEQUATE TIME FOR THE CONFLICT TO BE RESOLVED WTIHOUT DELAYING THE WORK. ALL DEVIATIONS FROM THAT WHICH IS REQUIRED BY THE CONTRACT DOCUMENTS MUST BE APPROVED IN ADVANCE BY THE CONTRACTING OFFICER.
5. THE ARCH DWGS ESTABLISH AND COORDINATE THE FINISHED APPEARANCE AND EXACT LOCATION OF ALL EXPOSED ELEMENTS OF THE WORK. THE ARCH DWGS TAKE PRECEDENCE FOR THE FINISHED APPEARANCE AND EXACT LOCATION OF ALL PARTS OF THE WORK.
6. DIMENSIONS SHALL GOVERN, DO NOT SCALE THE DRAWINGS. WHERE THERE APPEARS TO BE A CONFLICT BETWEEN DIMENSIONS OR WHERE DIMENSIONS CANNOT BE DETERMINED FROM THE DRAWINGS, CONSULT THE ARCHITECT BEFORE PROCEEDING WITH THE WORK.

ROOF TYPES

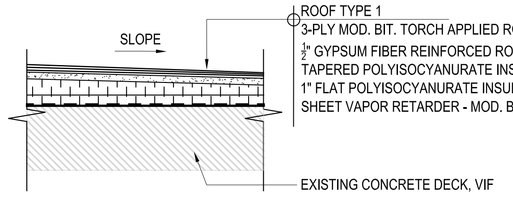

1 ROOF TYPE 1 - FULLY ADHERED

0 6" 1'

SCALE: 1-1/2" = 1'-0"

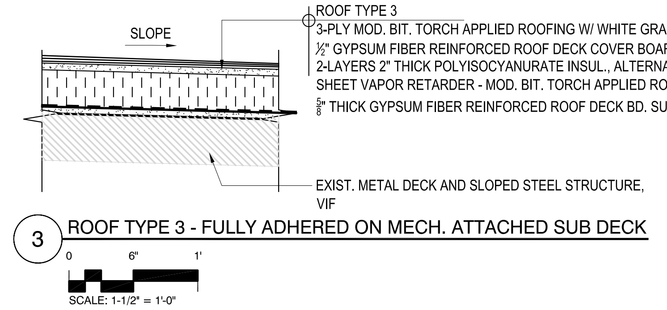

3 ROOF TYPE 3 - FULLY ADHERED ON MECH. ATTACHED SUB DECK

0 6" 1'

SCALE: 1-1/2" = 1'-0"

2 NOT USED

0 6" 1'

SCALE: 1-1/2" = 1'-0"

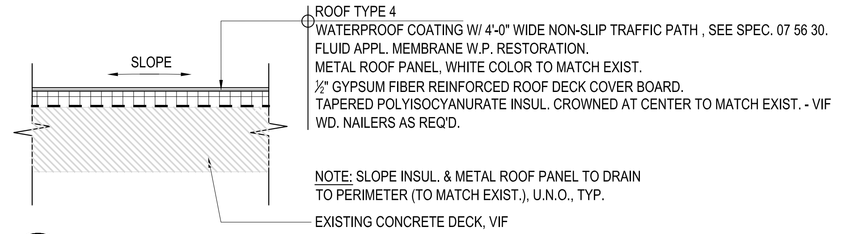

4 ROOF TYPE 4 - METAL ROOF PANEL

0 6" 1'

SCALE: 1-1/2" = 1'-0"

ISSUE FOR BID	02.10.12
Revisions:	Date

CONSULTANTS:

ARCHITECT/ENGINEERS:

bailey edward

t 312.440.2300
f 312.440.2303
www.baileyedward.com

35 East Wacker Dr
Suite 2800
Chicago, IL
60601-2308

©2011 Bailey Edward Design
Design Firm License No. 184-001962

BE # 1115-11-01

Drawing Title: PROJECT NOTES, ABBREVIATIONS, SYMBOLS

Approved Project Director

Project Title: VAMC Repair / Replace Flat Roofs - Bldgs. 134, 135, 187 and Tramway

Location: 3001 Green Bay Road, North Chicago, IL 60064

Date: 02.10.2012 | Checked: MLP | Drawn: DLW

Project Number: VA# 556-12-11

Building Number: 134,135,187,TRAMWAY

Drawing Number: GI-002

Dwg 2 of 23

Office of Facilities Management

Department of Veterans Affairs

File Path
3/27/2009 10:28:24 AM