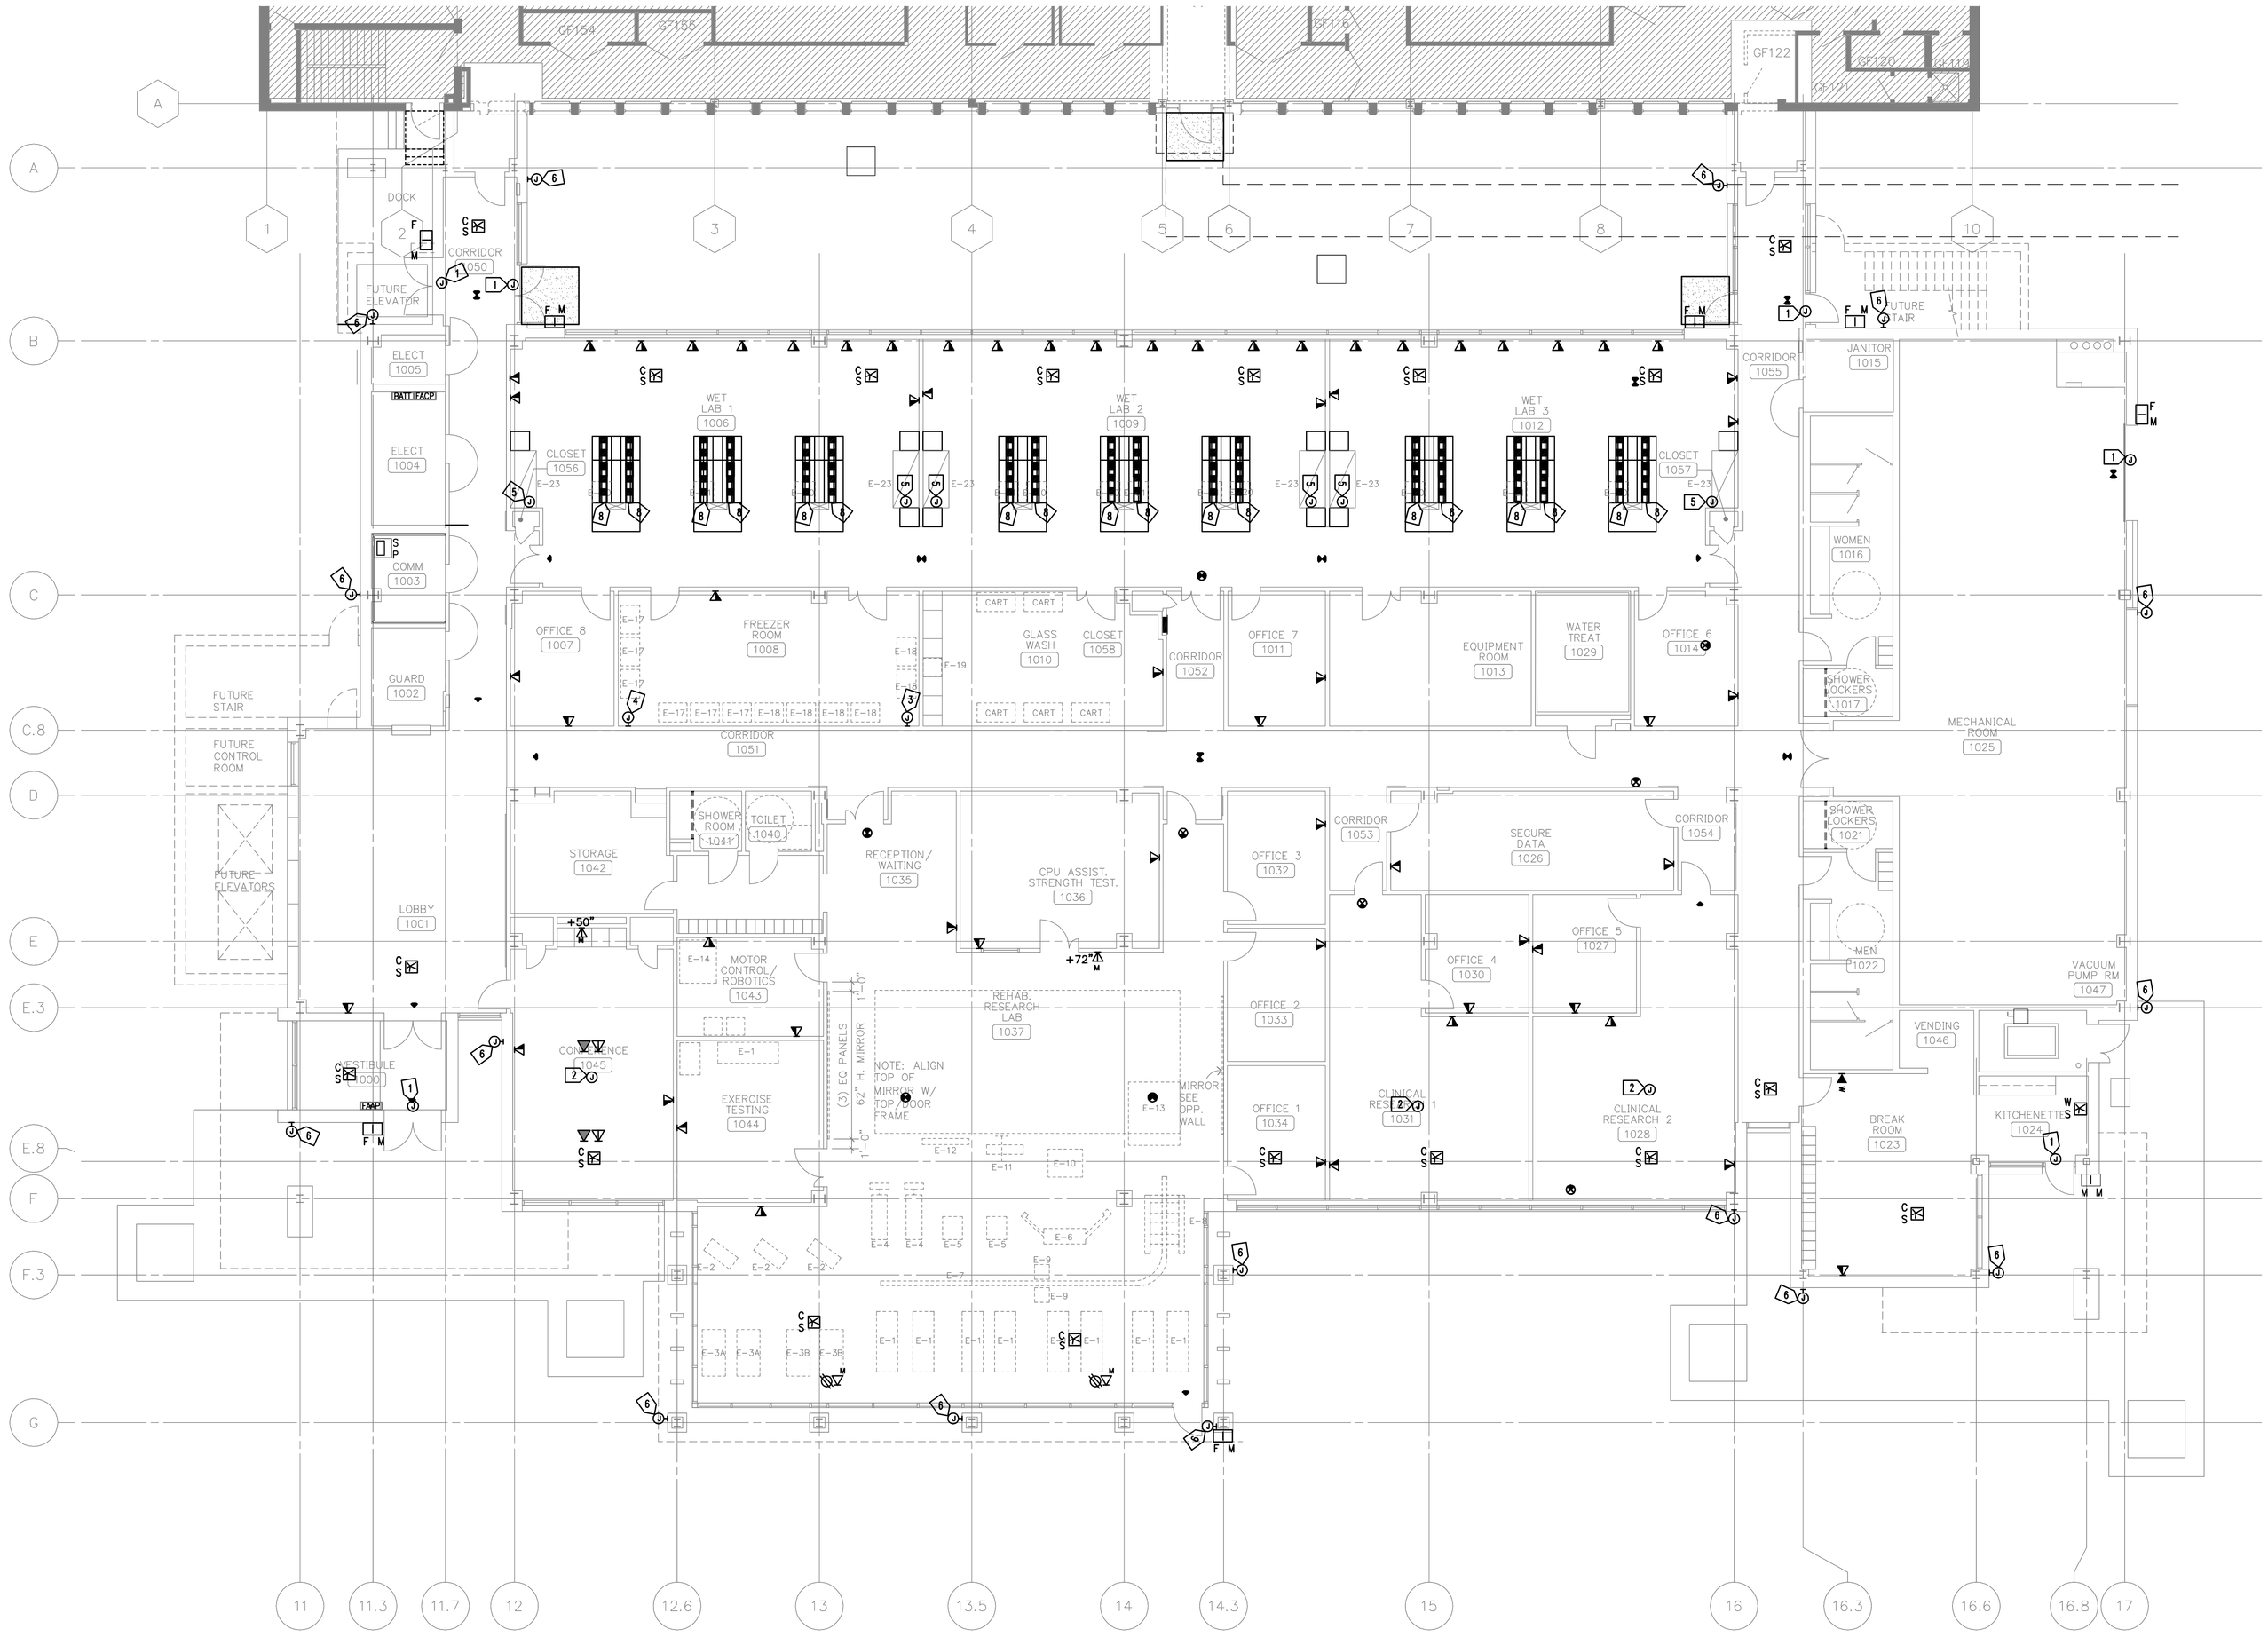

GENERAL NOTES

A. ELECTRICAL CONTRACTOR SHALL COORDINATE WITH THE TELEPHONE, DATA AND SECURITY CONTRACTORS TO VERIFY LOCATIONS OF ALL DEVICES.

B. ELECTRICAL CONTRACTOR IS TO PROVIDE A BACK BONE SYSTEM CONSISTING OF BACK BOXES, CONDUITS IN WALLS AND J-HOOKS ABOVE CEILING, UNLESS OTHERWISE DIRECTED.

C. ELECTRICAL CONTRACTOR SHALL COORDINATE WITH MANUFACTURES PROVIDING THE REFRIGERATOR, FREEZER AND HOOD SASH OPENING MONITOR AND PROVIDE DATA CONNECTIONS AS REQUIRED. COORDINATE WITH OWNER FOR CONNECTIONS IN THE MAIN HOSPITAL MER1 ROOM.

KEYED DRAWING NOTES

1. JUNCTION BOX FOR CONNECTION TO ELECTRONIC LOCKS ASSOCIATED WITH THE SECURITY SYSTEM. SEE DETAILS ON DRAWING E703.
2. JUNCTION BOX FOR DATA CONNECTION TO THE CEILING MOUNTED PROJECTOR. JUNCTION BOX MOUNTED ABOVE CEILING.
3. JUNCTION BOX FOR CONNECTION TO FREEZER MONITOR. FREEZER MONITOR SHALL REPORT BACK TO THE MAIN HOSPITAL MER1 ROOM APPROX. 400' AWAY.
4. JUNCTION BOX FOR CONNECTION TO REFRIGERATOR MONITOR. REFRIGERATOR MONITOR SHALL REPORT BACK TO THE MAIN HOSPITAL MER1 ROOM APPROX. 400' AWAY.
5. JUNCTION BOX FOR CONNECTION TO HOOD SASH OPENING MONITOR. HOOD SASH OPENING MONITOR SHALL REPORT BACK TO THE MAIN HOSPITAL MER1 ROOM APPROX. 400' AWAY.
6. JUNCTION BOX FOR DATA CONNECTION TO SECURITY CAMERA. COORDINATE EXACT LOCATION OF JUNCTION BOX WITH THE SECURITY CONTRACTOR.
7. NOT USED.
8. ELECTRICAL STRIP MOLD – STAINLESS STEEL – SAME AS SHOWN ON DRAWING E201 – TWO PIECE (BASE WITH DIVIDER AND COVER) MINIMUM OF 4 3/4" WIDE BY 1 3/4" DEEP. TELE/DATA COMMUNICATION OUTLET 18" ON CENTER. SEE DETAIL #3 ON E704.

BASEMENT TELE/COM PLAN NEW RESEARCH BUILDING

SCALE: 1/8" = 1'-0"

100% SUBMISSION BID SET
COMPLETION ITEM NO. _____
FULLY SPRINKLERED

Revisions:	Date

CONSULTANTS:

DISTRICT OF COLUMBIA JAMES M. HAYMAN No. PE901465 REGISTERED PROFESSIONAL ENGINEER 6/25/10

ARCHITECT/ENGINEERS:

ELLERBE BECKET
1001 G Street, NW
Washington, DC 20001
202 654 9300
© 2007 Ellerbe Becket, Inc.

Drawing Title: BASEMENT TELE/COMM PLAN –
Approved: Project Director
Project Title: – RESEARCH BUILDING EXPANSION –
Location: DC VA MEDICAL CENTER
Date: 25 JUNE 2010 | Checked: JMH | Drawn: VHR/TP
Project Number: 461I.0165.00
Building Number: 4
Drawing Number: E401 Dwg. --- of --

Office of Construction and Facilities Management
Department of Veterans Affairs

VA FORM 08-6231