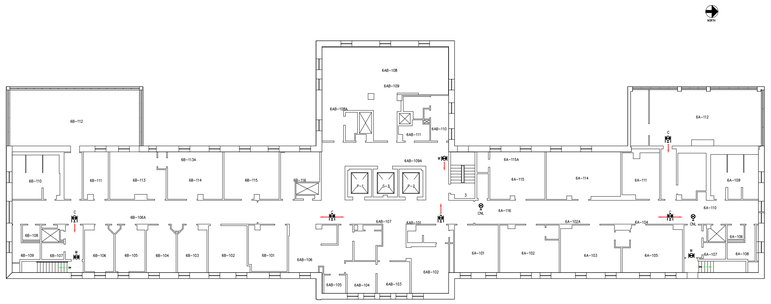

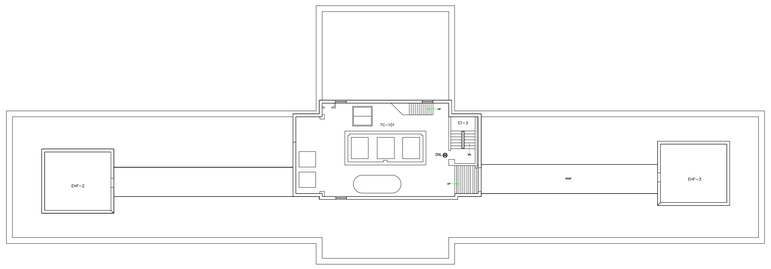

ELECTRICAL GENERAL DEMOLITION NOTES

1. THE DEMOLITION ITEMS ON THE DRAWINGS ARE APPROXIMATE AND WERE COMPILED BY OBSERVATIONS MADE DURING A WALK THROUGH TOUR AT THE SITE. THE INTENT IS TO GENERALLY INDICATE DEMOLITION ITEMS AND AREAS AND IS NOT INTENDED TO COMPLETELY INDICATE ALL THE WORK REQUIRED.
2. PROVIDE NEW BLANK MATCHING COVERPLATES FOR ALL EXISTING BOXES WHERE THE DEVICE IS REMOVED AND NOT REPLACED WITH A NEW DEVICE.

ELECTRICAL GENERAL NOTES

1. FURNISH AND INSTALL ANY NEW WORK RELATED TO REPLACING EXISTING EXIT LIGHTS AND WIRING PRIOR TO ASSOCIATED DEMOLITION. IN GENERAL, DISCONNECT ELECTRICAL EQUIPMENT, FURNISH AND INSTALL NEW WORK, MAKE ALL CONNECTIONS, AND REMOVE EXISTING WORK TO BE DEMOLISHED. THIS WORK IS TO BE SEQUENCED SO AS TO MINIMIZE THE AMOUNT AND DURATION OF OUTAGES.
2. IT IS THE CONTRACTORS RESPONSIBILITY TO FIELD VERIFY ALL CONDITIONS, LOCATIONS AND EXACT QUANTITIES.
3. .IN GENERAL, ELECTRICAL CONTRACTOR IS TO REWORK AND REUSE ALL EXISTING LIGHT CIRCUITS AND ASSOCIATED CONDUIT AND WIRING UNLESS OTHERWISE NOTED. FURNISH AND INSTALL ALL NEW CONDUIT AND WIRING WHICH MAY NOT BE SHOWN ON DRAWINGS AS NEEDED TO INSTALL AND WIRE ALL NEW LIGHT FIXTURES AND ASSOCIATED CONTROLS COMPLETE. ALL EXISTING CONDUIT AND WIRING NOT BEING USED IS TO BE ABANDONED AND CAPPED AT ENDS PER SPECIFICATIONS.
4. SURFACE MOUNTED CONDUIT IS NOT PERMITTED ALL CONDUIT FOR NEW DEVICES INSTALLED ON EXISTING CONCRETE BLOCK WALLS IN THESE ROOMS SHALL BE CONCEALED. CONTRACTOR TO CUT AND PATCH EXISTING CONCRETE BLOCK WALLS AS REQUIRED TO CONCEAL CONDUITS.
5. CONTRACTOR TO REPAIR OR REPLACE ALL SURFACES DAMAGED WITH THE REMOVAL AND INSTALLATION OF THE EXIT LIGHTS/EXIT SIGNS PER THE SPECS AND/OR COTR RECOMMENDATION.

ELECTRICAL ABBREVIATIONS

C - CEILING MOUNTED LED EXIT SIGN
W - WALL MOUNTED LED EXIT SIGN
CNL - CEILING HUNG EXIT SIGN, NON ELECTRICAL
WNL - WALL MOUNTED EXIT SIGN, NON ELECTRICAL
DNL - DOOR MOUNTED EXIT SIGN, NON ELECTRICAL

CEILING MOUNTED LED LIGHT, DIRECTIONAL.

WALL MOUNTED LED LIGHT, DIRECTIONAL.

CEILING MOUNTED EXIT SIGN, NOT TO BE REMOVED.

WALL OR DOOR MOUNTED EXIT SIGN, NOT TO BE REMOVED.

APPROVED:	APPROVED: SAFETY MANAGER JUSTIN GREENE	APPROVED: CHIEF, FACILITIES MANAGEMENT SERVICE LINE CLAYTON HELMS	APPROVED: MEDICAL CENTER DIRECTOR KARIN McGRAW, MSN, FACHE	DRAWING TITLE: Sixth & Seventh Floor Plan Demo & New Work
APPROVED:	APPROVED: INFECTION CONTROL SHAWN MILLS	APPROVED: ASSOCIATE DIRECTOR for PATIENT CARE SERVICES/EXECUTIVE NURSE DEBRA L LEGG	APPROVED: ASSOCIATE DIRECTOR BRIAN NIMMO, MS	PROJECT TITLE: Interior LED Exit Lights
APPROVED:	APPROVED:	APPROVED: SERVICE LINE CHIEF	APPROVED: CHIEF OF STAFF JOHN D. BERRYMAN, M. D.	DATE 1/11/12 · REV. · SCALE NTS

DRAWING No. ES107
PROJECT No. 517-12-114
DRAWN BY: JPP
CHECKED BY:

Medical Center
200 Veterans Av
Beckley, WV.
25801

PUTTING VETERANS FIRST