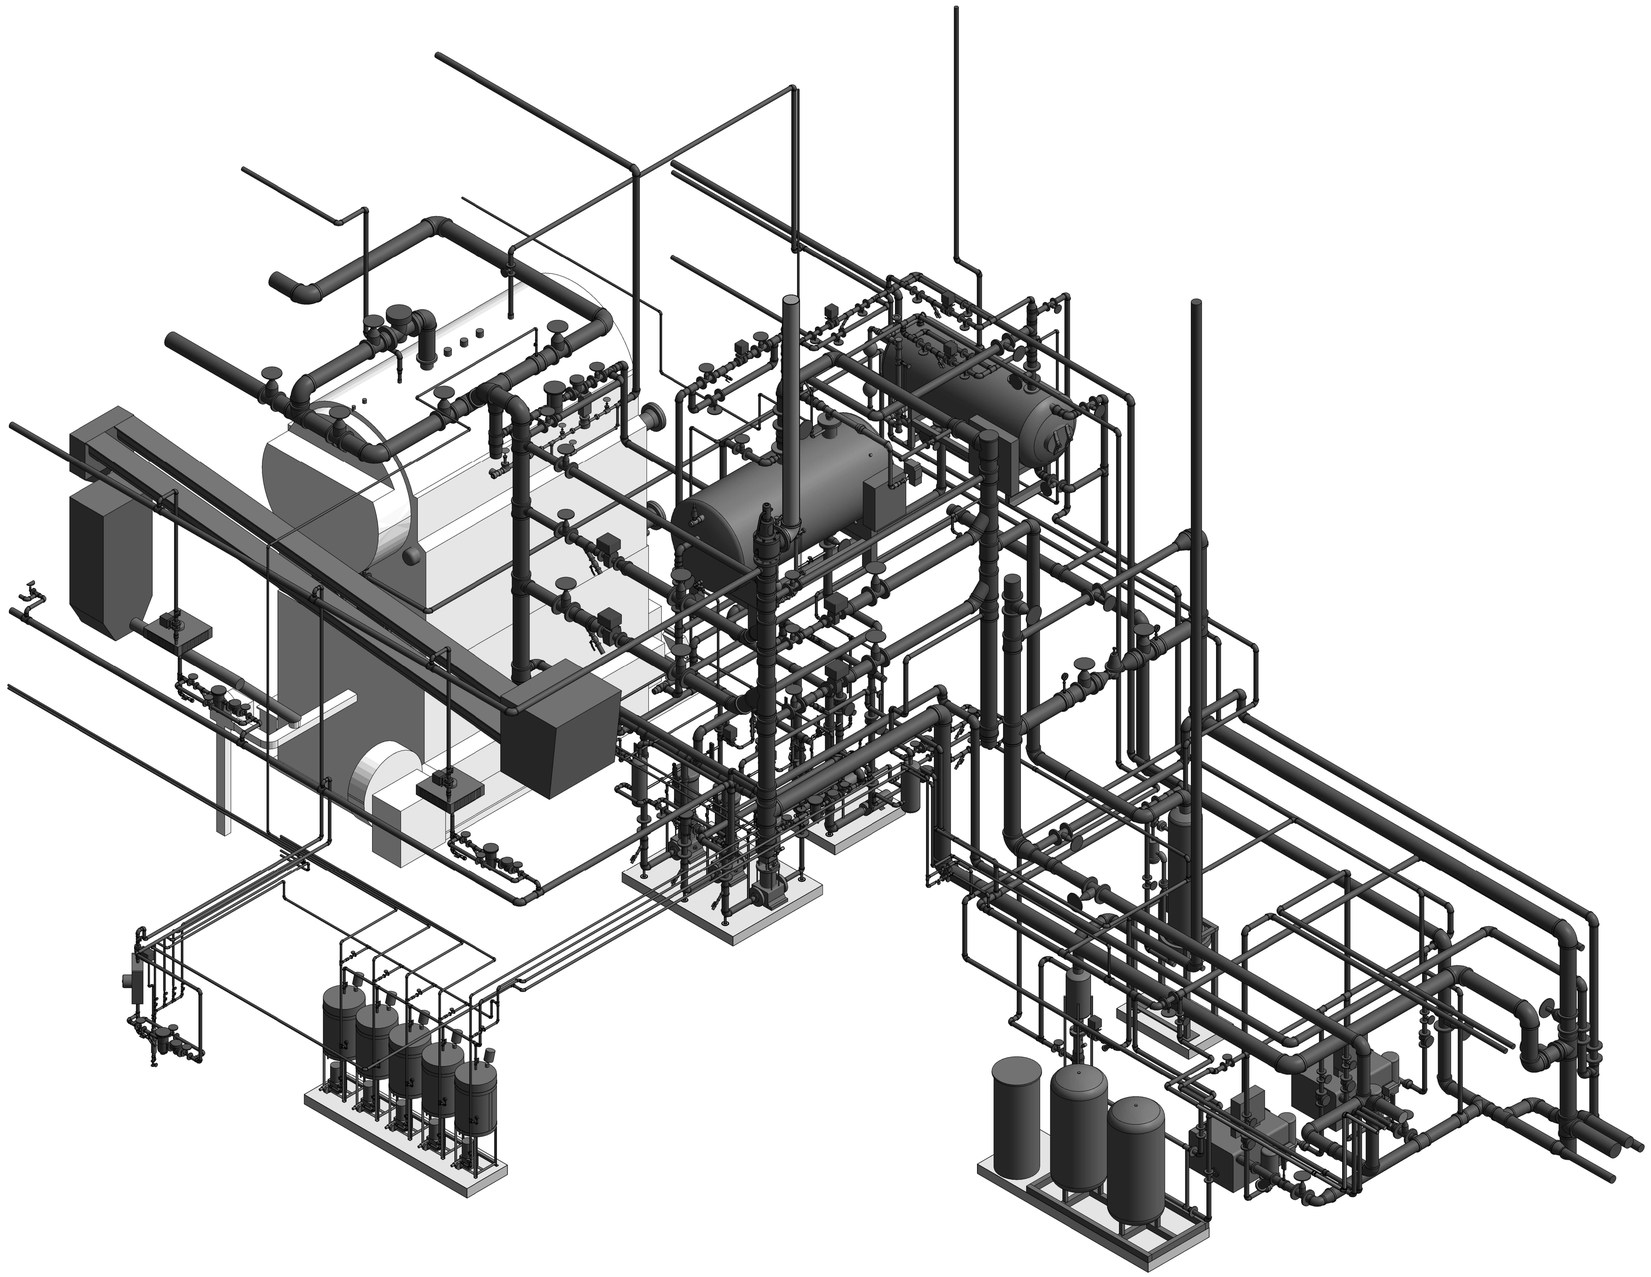

1 **BOILER PLANT PIPING ISOMETRIC - NORTH**

CONSTRUCTION DOCUMENTATION SUBMISSION - BIDDING & CONTRUCTION

Revisions:	Date

CONSULTANTS:

MKK Consulting Engineers, Inc.
7600 East Orchard Road
Suite 250S
Greenwood Village, CO 80111
Phone: 303.796.6000
Fax: 303.796.6099

Calibre
9090 S Ridgeline Blvd.
Suite 105
Highlands Ranch, CO 80129
Phone: 303.730.0434
Fax: 303.730.1130

Structural Consultants Inc.
3400 E Bayaud Ave # 300
Denver, CO 80209-2929
Phone: 303.399.5154
Fax: 303.333.9501

Professional Engineer (Mechanical)
Norman G. Almaguer
3800
Date
WYOMING

ARCHITECT/ENGINEERS:

GREENFIELD ARCHITECTS
3650 S YOSEMITE ST, STE 402
DENVER, CO 80237
PHONE: 303-770-1020
FAX: 303-770-0922

GA Project Number 666-10-811

Drawing Title: BOILER PLANT PIPING ISOMETRIC - NORTH

Approved: Project Director: JASON BROWN

Project Title: -BOILER PLANT -REPLACEMENT -

Location: - SHERIDAN, WY

Date: 12/15/2011 BIDDING & CNSTN | Checked: NGA | Drawn: EPH

Project Number: - 666-11-101

Building Number: - 90

Drawing Number: MI104

Dwg. of --

Office of Construction and Facilities Management

Department of Veterans Affairs

C:\EPH Revit Local Files\2010.03.0048 VAMC Boiler-Central - Mechanical_ephernes.rvt
12/12/2011 11:43:59 AM

VA FORM 08-6231