three inches = one foot
one and one-half inches = one foot
one inch = one foot
three-quarters inch = one foot
one-half inch = one foot
three-eighths inch = one foot
one-quarter inch = one foot
one-eighth inch = one foot

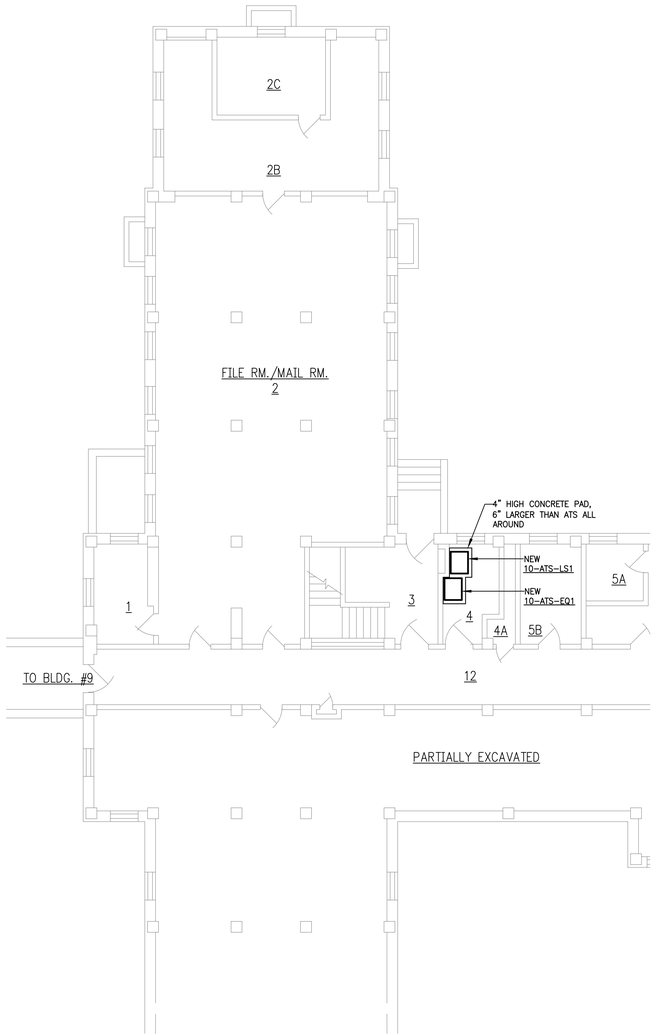

BLDG 10
PARTIAL BASEMENT FLOOR PLAN – POWER
SCALE: 1/8" = 1'-0"

BLDG 10
PARTIAL FIRST FLOOR PLAN – POWER
SCALE: 1/8" = 1'-0"

REVISIONS	BY	DATE

NEAL A. CRAMER
Lic. No. 41825
COMMONWEALTH OF VIRGINIA
PROFESSIONAL ENGINEER

Lawrence Perry & Associates, Inc.
Mechanical and Electrical Engineers
15 E. Salem Avenue SE, Suite 101 Roanoke, Virginia 24011
Ph: (540) 342-1816 Fax: (540) 344-3410
Comm. No.: 10135

©2012 Lawrence Perry and Associates, Inc.

APPROVED: Energy Engineer	APPROVED: Safety Manager	APPROVED: Service Chief
	APPROVED: Infection Control Officer	APPROVED: Chief of Staff
	APPROVED: GEMS Coordinator	APPROVED: Associate Director

DRAWING TITLE
BUILDING 10
PARTIAL FLOOR PLAN - POWER

APPROVED: Chief of Facility Management Svc.

APPROVED: Medical Center Director

PROJECT TITLE
UPGRADE ELECTRICAL SYSTEM (REPLACE ATS)

BUILDING NUMBER 10 | CHECKED NAC | DRAWN WDC/RGW

LOCATION
V.A.M.C. SALEM, VA. 24153

DATE 02-17-12

PROJECT NO. 658-12-106

DRAWING NO. ES 6

DWG. 7 OF 13

Veterans Affairs