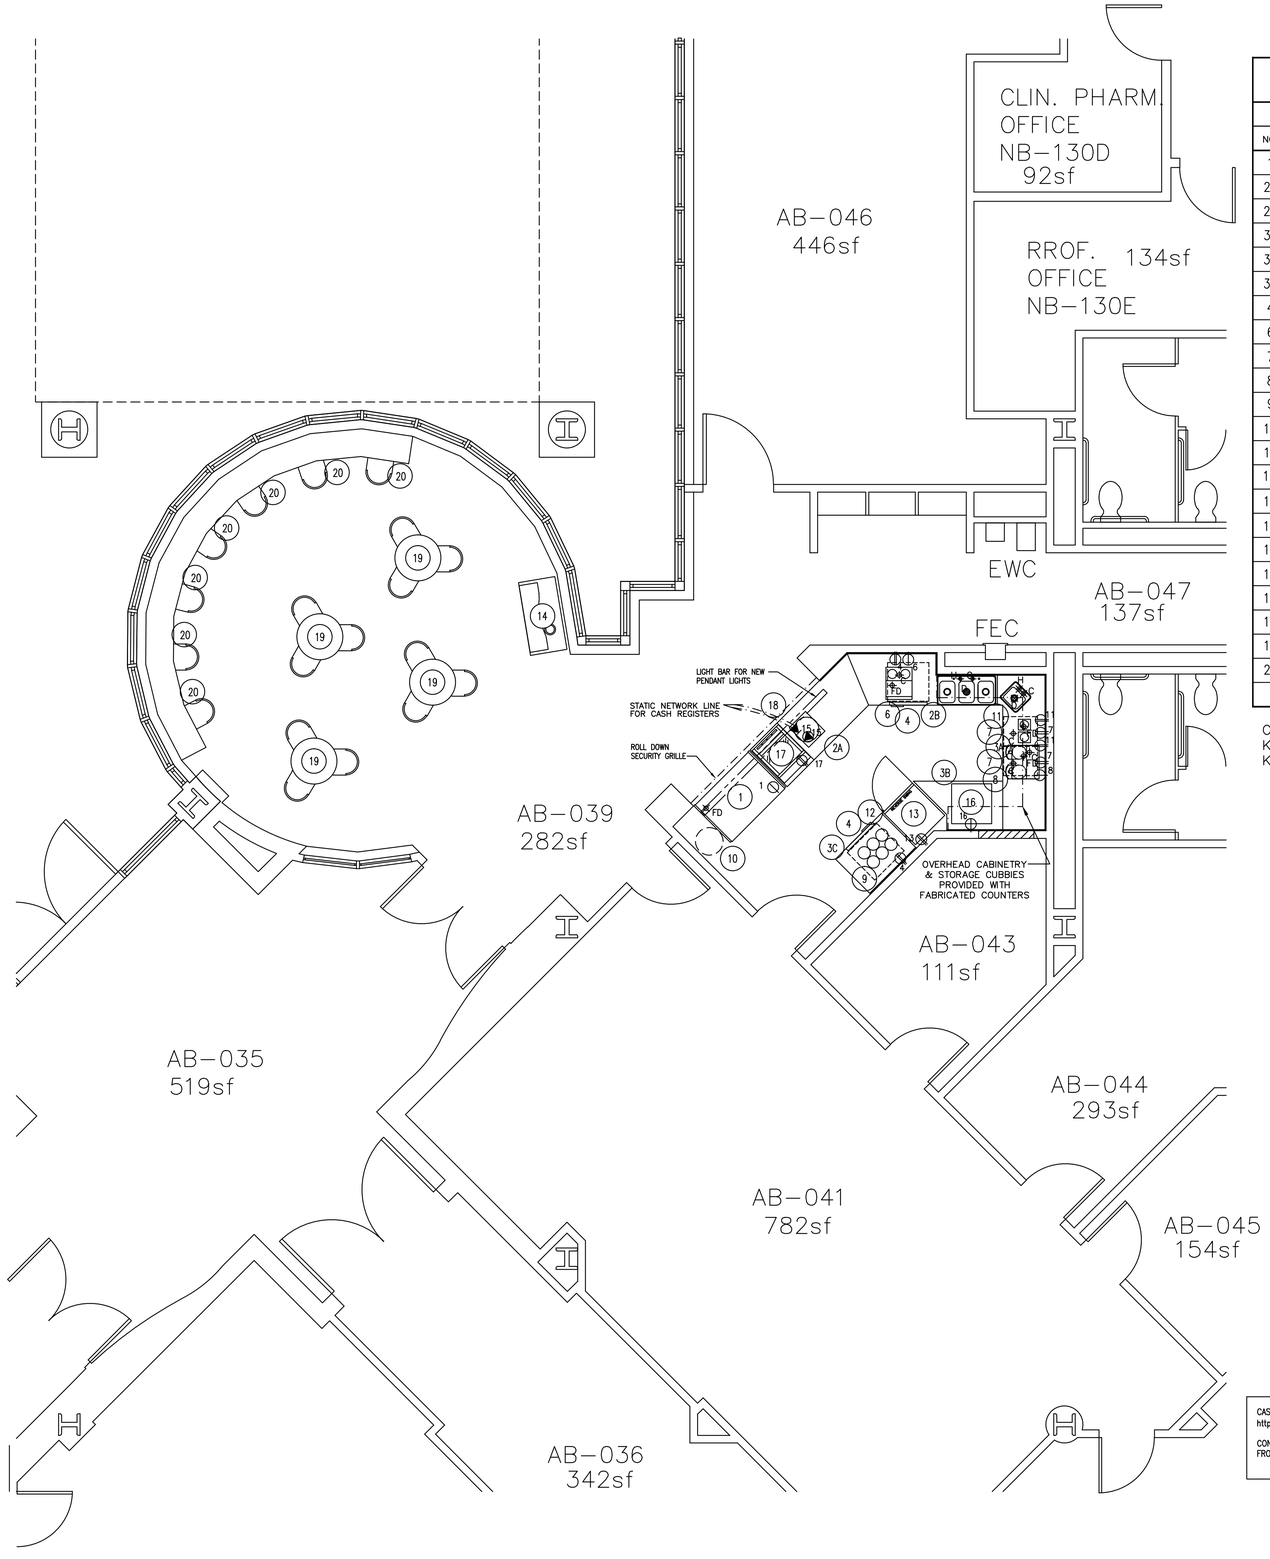

FOOD SERVICE EQUIPMENT SCHEDULE

EQUIPMENT SPECIFICATIONS					PREFERRED ENERGY SOURCE					PLUMBING			ALTERNATE ENERGY SOURCE			VENTILATION	
NO.	ITEM	MODEL	SIZE L/W/H	SUPPLIER/ INSTALLER	ELECTRICAL WALL	ELECTRICAL VOLTS	POWER KW/AMPS	STEAM	GAS	WATER HOT	WATER COLD	WASTE	ELEC	STEAM	GAS	GREASE LADEN	HEAT OR MOISTURE LADEN AIR
1	PASTRY/COOLER DISPLAY CASE	STRUCT CONCEPTS HMBC4	50¼/34¼/56	KC	18" AFF	208/1	11.5A	NEMA 14–20P				FLOOR DRAIN					
2A	FRONT COUNTER UNIT	FABRICATED	89/34/36	KC													
2B	SIDE COUNTER UNIT W/ SINK	FABRICATED	84/34/36	KC						X	X	X					
3A	BACKBAR COUNTER UNIT W/ SINK	FABRICATED	101½/28/36	KC						X	X	X		* SEE NOTE BELOW			
3B	BACKBAR COUNTER UNIT	FABRICATED	58/28/36	KC													
3C	BACKBAR COUNTER UNIT	FABRICATED	42/28/36	KC													
4	UNDERCOUNTER REFRIGERATOR (2)	BEVERAGE AIRE UCR27Y–23	27/27/31	KC	12" AFF	115/1	4.0A										
6	ESPRESSO MACHINE W/WATER FILTER	VERISMO 701	17/21/30	KC	48" AFF	220/1	30A	NEMA L6–30P			3/8"	FLOOR DRAIN					
7	ICE MAKER (2)	MANITOWAC QM45 W/ 4" LEGS	19/22/32	KC	12" AFF	115/1	5.2A				3/4"	FLOOR DRAIN					
8	COFFEE BREWER	FETCO CBS–2052e	22/22/37	KC	48" AFF	120/208V 1–phase 23A					3/8"		(3–Wires + Ground)				
9	MENU BOARD	MAINSTREET	30/3/36	KC													
10	TRASH CAN	VCS BUYOUT		KK													
11	BLENDER (2)	PROVIDED BY STARBUCKS	7/8/16	KC	48" AFF	120/1	13A										
12	AIR POT (6)	FETCO	8dia./13	KK													
13	1 SECTION DISPLAY REFRIGERATOR	TRUE GDM–23 (REVERSE DOOR)	27/30/79	KC	48" AFF	115/1	7.2A										
14	CONDIMENT STAND	FABRICATED	48/24/36	KC													
15	CASH REGISTER	VCS BUYOUT		KC	12" AFF	115/1	15A										
16	TORNADO OVEN	TURBO–CHEF NGC	26/26/19	KC	40" AFF	208/1	30A										
17	SELF–SERVE MERCHANDISER – HOT	FEDERAL–CH2428 (NO BASE)	24/30/25	KC	48" AFF	120/1	5.8A										
18	PENDANT LIGHTS	TECH LIGHTING HOL#700FJ FIRAS LED		KC	ABV CLG	120/1	15A		USES	12 VOLT LED LAMPS							
19	30" DIA TABLE W/ THREE CHAIRS (4)	TBD	30dia./30	KC													
20	PERIMETER COUNTER & SEATING	TBD		KC													

CC = CONTRACTOR SUPPLY AND MEDICAL CENTER INSTALL
KC = CANTEEN SUPPLY AND MEDICAL CENTER INSTALL
KK = CANTEEN SUPPLY AND CANTEEN INSTALL

* NOTE: FABRICATE COUNTER PIECES NO LONGER THAN 8'–0" FOR EASE OF DELIVERY. IF SHOWN LARGER ABOVE, BREAK INTO MULTIPLE PARTS

NOTE TO MEDICAL CENTER:

1. ALL CONSTRUCTION IS THE RESPONSIBILITY OF THE MEDICAL CENTER, OR ITS DESIGNATED REPRESENTATIVE / CONTRACTOR, INCLUDING, BUT NOT LIMITED TO, EQUIPMENT REMOVAL, WALL DEMOLITION, DISCONNECTING & INSTALLING NEW UTILITIES, CONSTRUCTING NEW WALLS & SOFFITS, INSTALLATION OF SHEETROCK / WALL TREATMENTS / PAINTING / CHAIR RAIL, REMOVAL AND DISPOSAL OF OLD FURNISHINGS, RECEIVING AND INSTALLATION OF NEW FURNITURE, DEMOLITION OF CEILINGS / LIGHTING, INSTALLATION OF NEW CEILING / LIGHTING, AND PROVIDE A ROLLOFF DUMPSTER.

2. ALL FOOD EQUIPMENT MUST BE PROPERLY RECEIVED AND SECURELY STORED BY THE MEDICAL CENTER AS IT ARRIVES. REQUESTED DELIVERY DATES SHOULD BE SCHEDULED WITH THE VCS CENTRAL OFFICE AS SOON AS POSSIBLE TO ENSURE TIMELY DELIVERY FOR THE PROJECT. THE MEDICAL CENTER IS RESPONSIBLE FOR THE MOVEMENT, ASSEMBLY AND INSTALLATION OF ALL FOOD COUNTERS AND EQUIPMENT IDENTIFIED ON THE EQUIPMENT SCHEDULE WITH THE NOTATION, "CC" AND "KC".

3. EQUIPMENT CUT SHEETS ARE AVAILABLE ONLINE AT "HTTP://VAWW.PORTAL.VA.GOV/SITES/VACANTEEN/ENG/EQUIPMENT%20CUT%20SHEETS/FORMS/ALLITEMS.ASPX" AND IS LISTED BY MANUFACTURER & MODEL NUMBER, NOT BY THE ITEM NUMBER AS SHOWN ON THIS DRAWING.

LEGEND

	= EXISTING WALLS TO BE REMOVED
	= NEW FULL HEIGHT WALL
	= NEW 60" HIGH WALL (48" + 12" ETCHED GLASS)
	= EXISTING WALL TO REMAIN

CASH REGISTER WIRING DIAGRAMS ARE AVAILABLE ON THE VCS WEBSITE:
https://vaww.portal.va.gov/sites/vacanteen/OIT/Cash%20Registers/Wiring%20Diagram.doc

CONTACT LORETTA KREUTSBERG FOR SPECIFIC WIRING INSTRUCTIONS. INSTRUCTIONS DO VARY FROM LOCATION TO LOCATION.

UTILITY REQUIREMENTS

24	120V OUTLET WITH EQUIPMENT NUMBER
24	208V OUTLET WITH EQUIPMENT NUMBER
S	SPARE OUTLET 120V
9	J–BOX WITH EQUIPMENT NUMBER
9	MULTI J–BOX WITH EQUIPMENT NUMBER
9	STUB UP WITH EQUIPMENT NUMBER
	TELEPHONE JACK
C	COLD WATER INLET
H	HOT WATER INLET
D	DRAIN REQUIRED
G	GAS REQUIRED
S	STEAM REQUIRED
	CAT5 NETWORK LINE

DATE	REVISIONS	NAME

COORDINATIONS	DATE

DRAWN BY: JMB
CHECKED BY:

APPROVED: MEDICAL CENTER DIRECTOR

DRAWING TITLE
NEW VCS
STARBUCKS SHOP

LOCATION
WILKES-BARRE, PA

PROJECT NUMBER
693-SB-12

DATE 00/00/12
SCALE 1/4" = 1'

DRAWING NO.
SB693
DWG. 2 OF 2

T:\Engineer\SUPPORT2\VCS_logo_final.jpg